



EXISTING SECTION A-A
1 TO 50 @A2

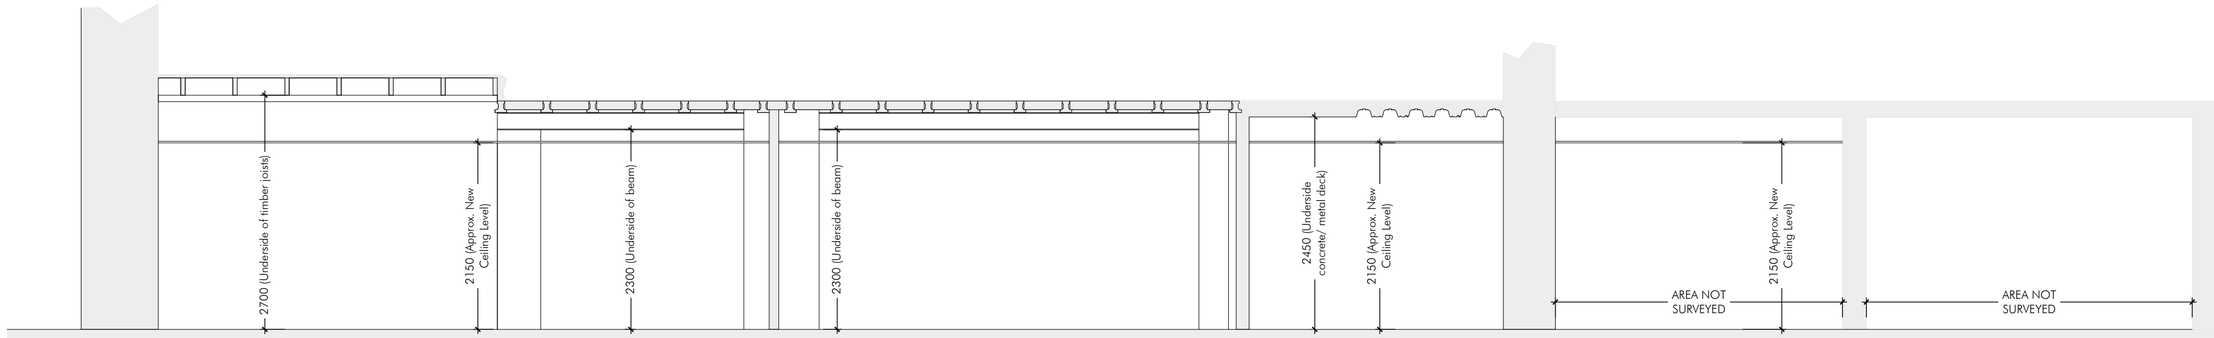

PROPOSED SECTION A-A
1 TO 50 @A2

0 1m 2m 3m 4m 5m

SCALE 1:50 IN METRES

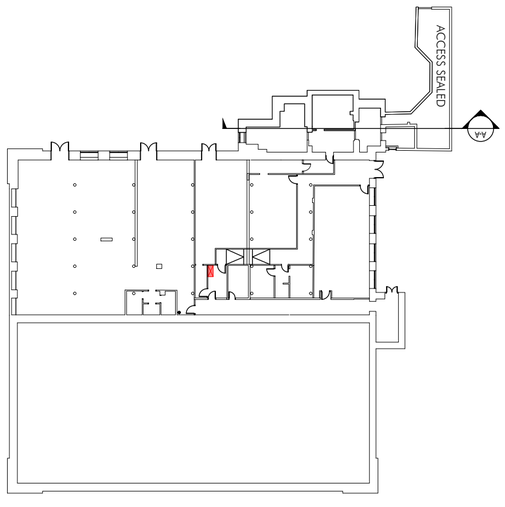

SECTION KEY PLAN 1:500 @A2

BN	DRAWN	06/09/24	DMG
DRAWN	REVISION	DATE	VER

LISTED BUILDING ISSUE

PROJECT
TRUMAN
VICTORIA MILL
MILES PLATTING

TITLE
EXISTING AND PROPOSED
BASEMENT SECTIONS AA

SCALE
VAR 1:50 @ A2

JOB No	DRAWING No	REV
TRU01	AP20	//

ALLISON PIKE
ARCHITECTS & DESIGNERS

7 Buxton Road West, Disley,
Stockport, Cheshire, SK12 2AE.
Website: www.allisonpike.com

Telephone: 01663 763000
Facsimile: 01663 766772
Email: studio@allisonpike.com

© Allison Pike Partnership Limited.