

NOTES: 1. Do not scale off this drawing unless a scale bar is provided. 2. Any ambiguities, omissions and errors on this drawing should be notified immediately to the Architect before the commencement of works on site. 3. Dimensions are in millimetres unless otherwise stated. 4. Dimensions, unless otherwise indicated, are to the face of unfinished block walls or to the finished plaster face of stud partitions. 5. Dimensions are to be checked on site. Discrepancies are to be notified immediately to the Architect before the commencement of works on site. 6. All levels are in meters unless otherwise stated. 7. This drawing is to be read in conjunction with all other relevant drawings and specifications for this project. ! Denotes a significant hazard or difficult to manage procedure. Please refer to Designer Hazard Register for further information regarding mitigation of hazards.

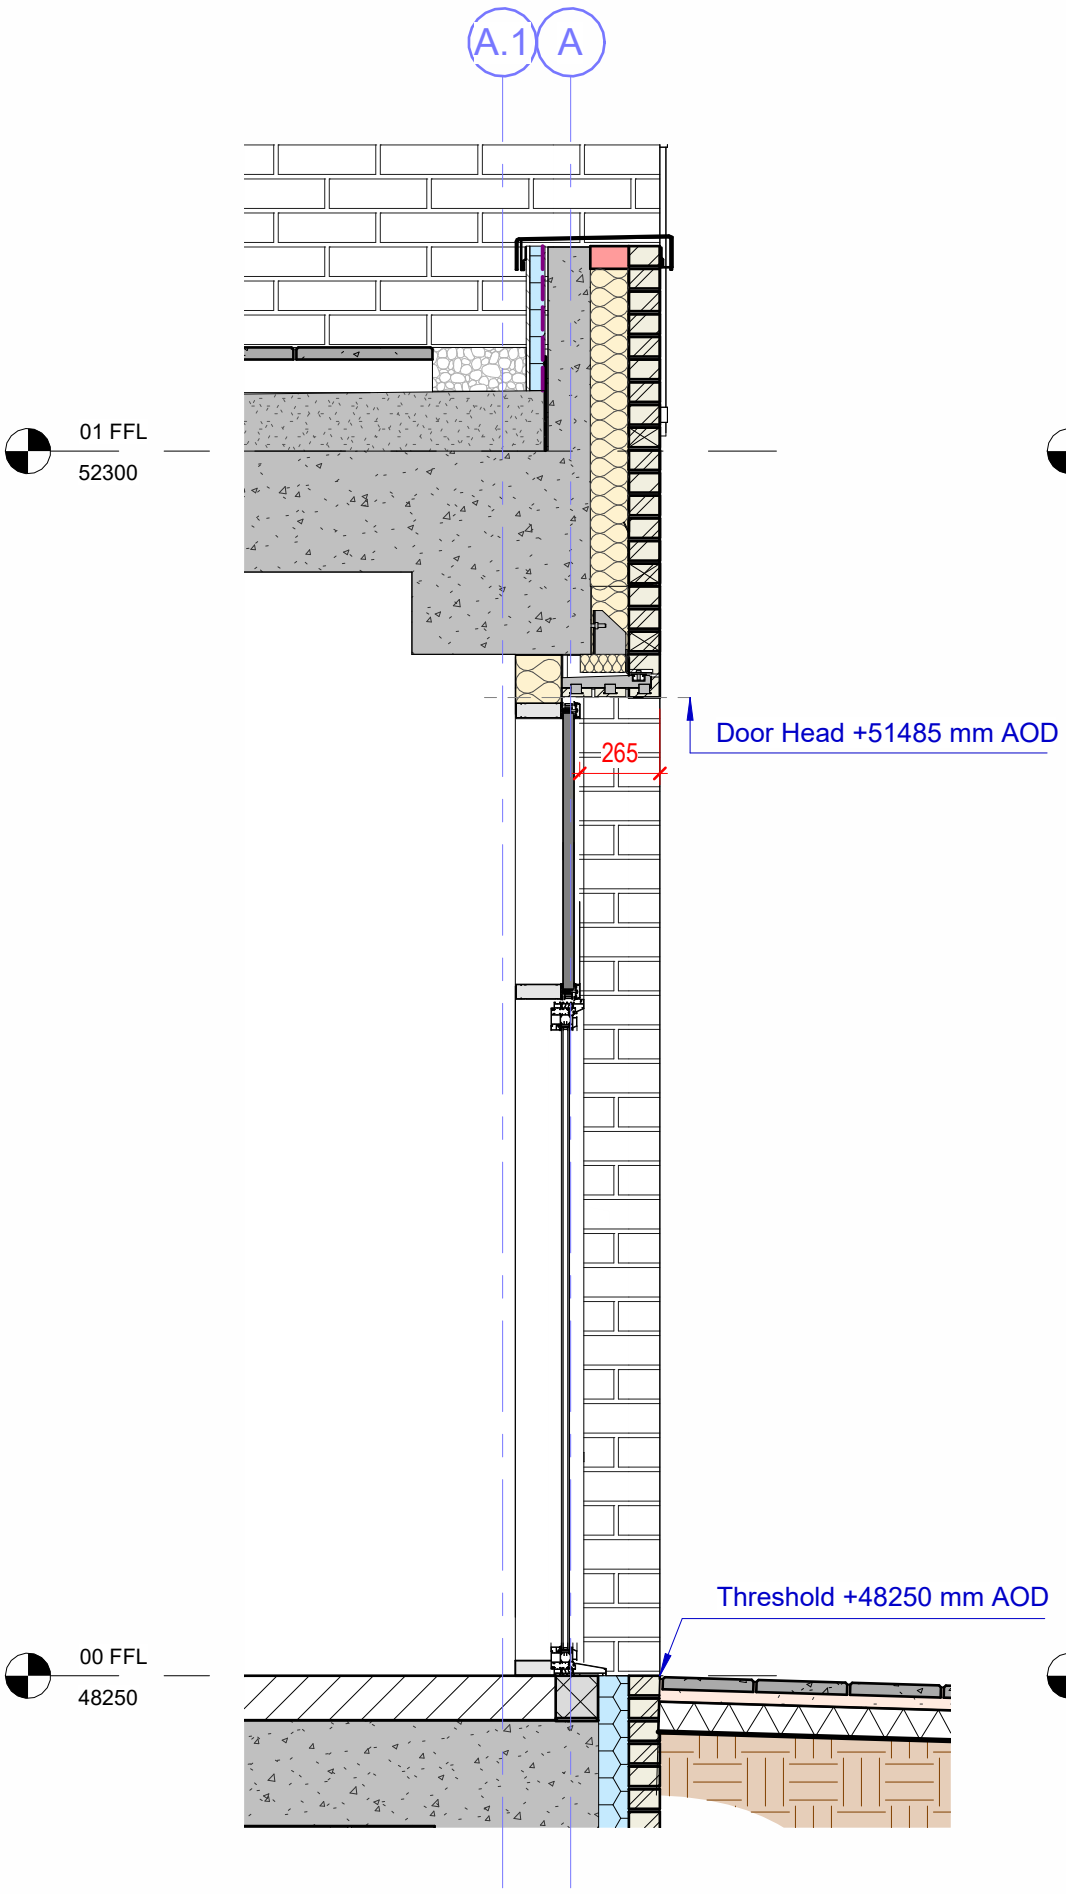

1 Spear Street Escape Door
1 : 25

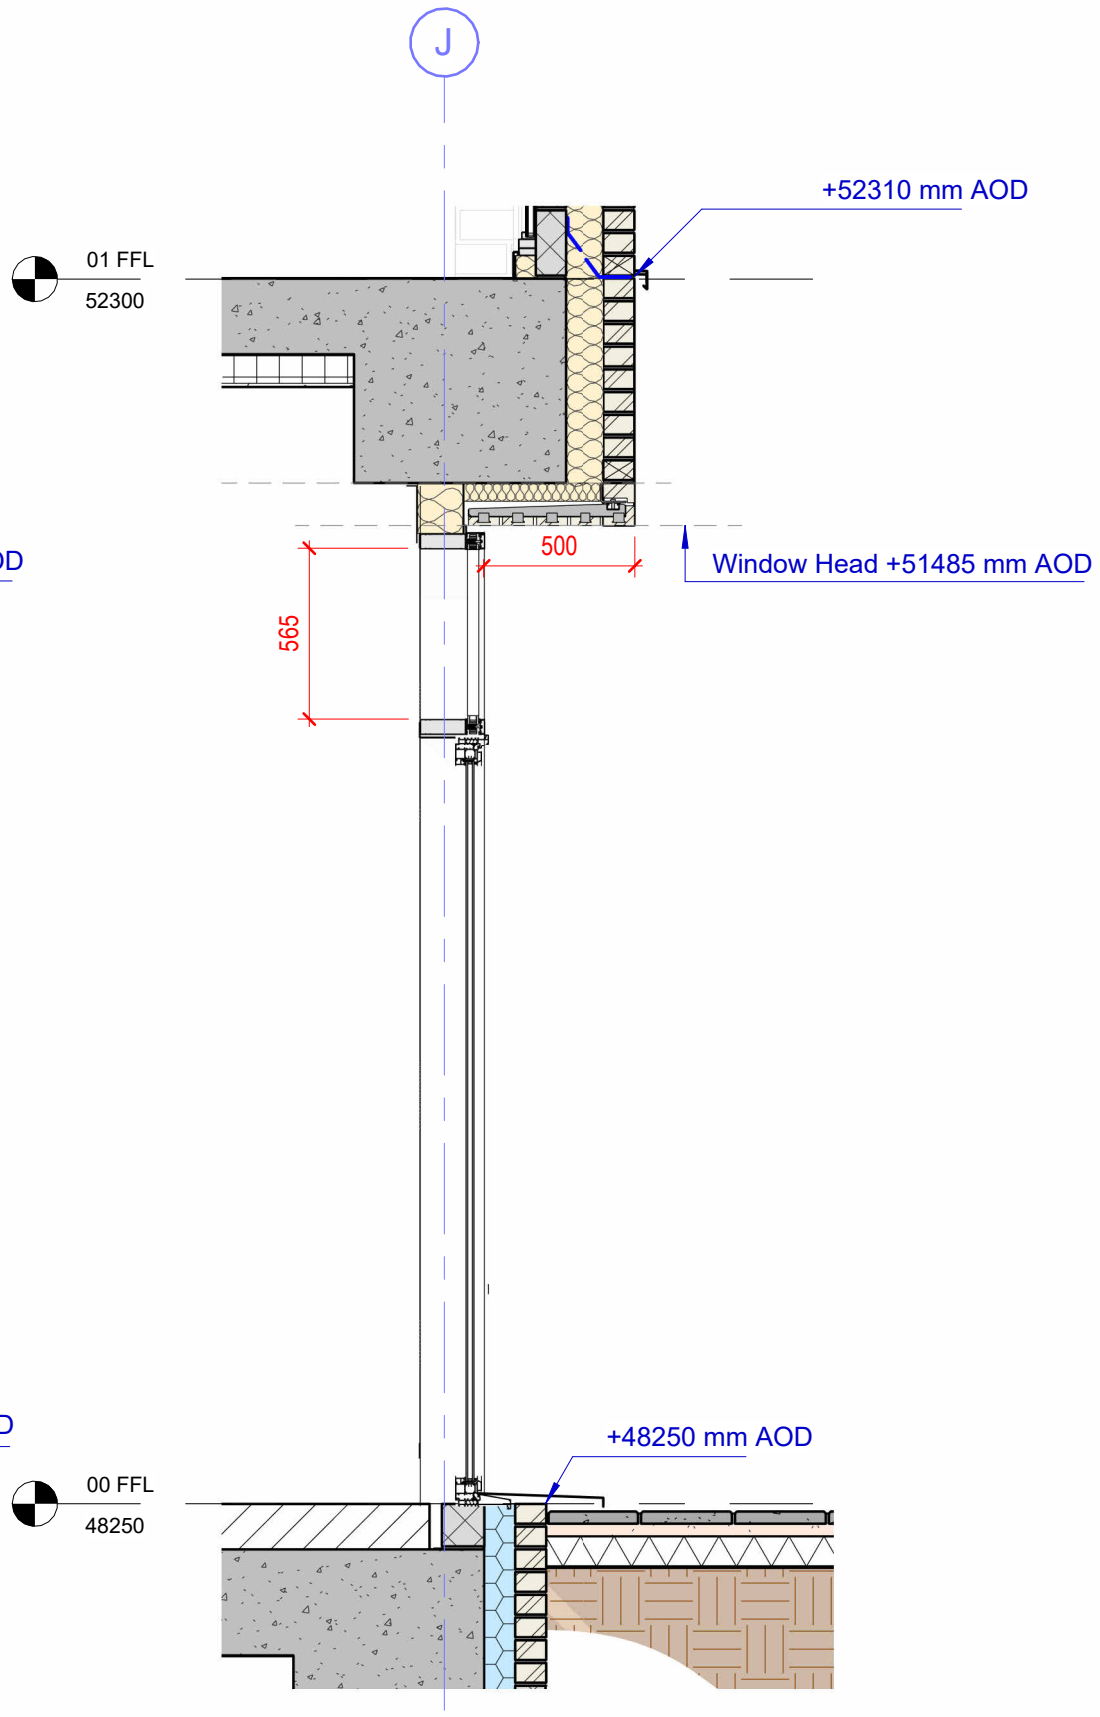

2 Oldham Street Entrance Door
1 : 25

Rev	Date	Description	Issuer	Checker
P1	2024-07-22	First Issue	IB	DRF
P2	2024-08-20	Louvre ommitted and Spandrel panel added	IB	DRF

PROJECT NAME
Oldham Street Manchester

PROJECT No.
21-0005

CLIENT / USER NAME
Kempton Homes

SHEET
A3 L

SHEET NAME
Door Sections

VOL BA Block A

Project Code	Originator Code	Volume /Zone	Level/ Location	Doc Type	Role /Dis	Number
OSM	FEA	BA	00	PL	A	2515

SCALE
1 : 25

STATUS
A3 Planning

REVISION
P2

Autodesk Docs://21-0005-OSM-Oldham Street/OSM-FEA-B1-XX-M3-A-0101-ArchMaster-Block A.rvt

Franklin Ellis LLP Registered in England No. OC340080

FEA-Titles-Standard-A3-Portrait-Blockbottom-BS1192 Deltek DLM version 2018-05-15 © copyright