
The builder must check the site and the approved drawings before commencing the works and must take any working measurements as necessary.Any discrepancy in the drawing must be reported to the client .

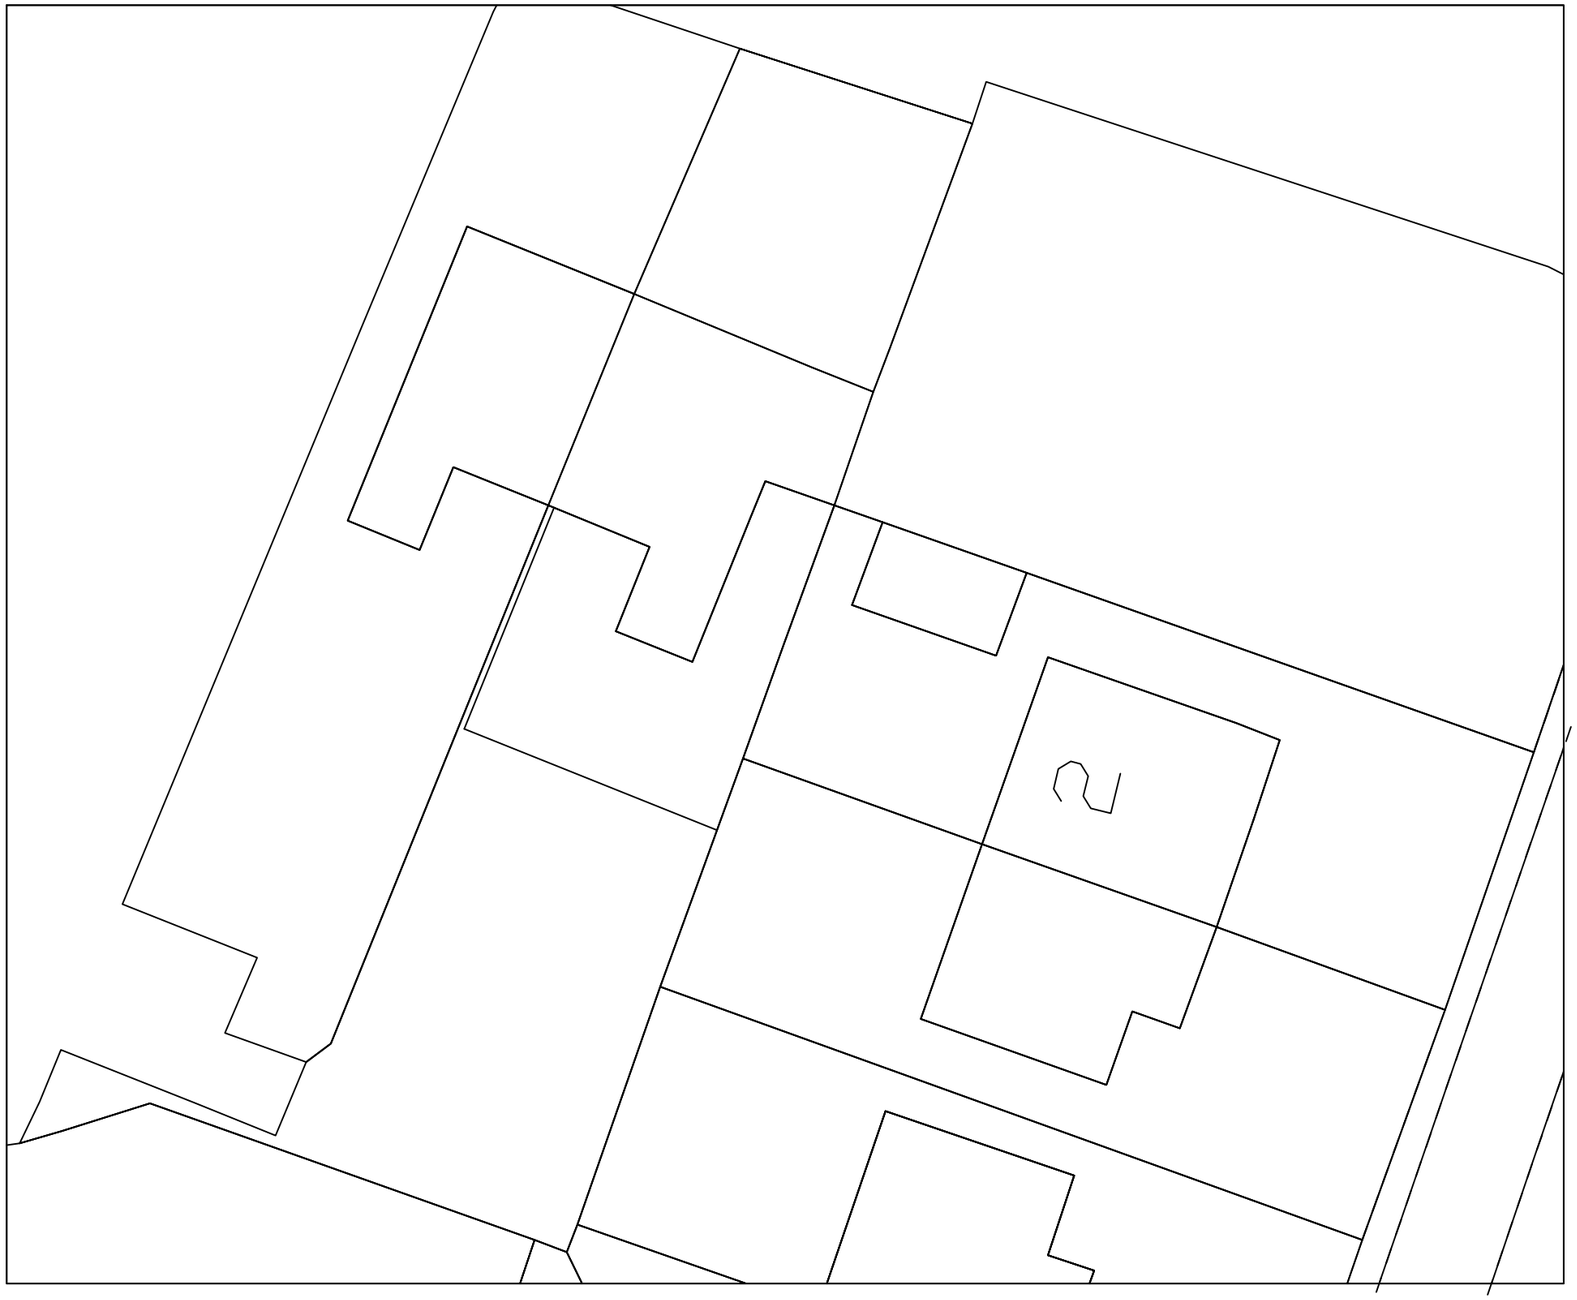

North

Date	Rev	Description

H S H
Engineering Design Services Ltd
428 Cheetham Hill Road Cheetham Manchester
M8 9LE. UK 01617956385,07940197 333

project title	Proposed extension to ground floor , 1st floor rear and side, including a dormer at the rear of the building, to create habitable rooms.
client	Mr Imran Afzal
dwg. title	Existing Site Layout Plan

dwg.no.	sheet no.	scale.	job no.
01		1:1200 @ A3	

60 Shawbrook Road M/c M19 1JE

drawn by.	checked by.	approved by.	date
TZ		-	June 2024