





SCALE 1:100

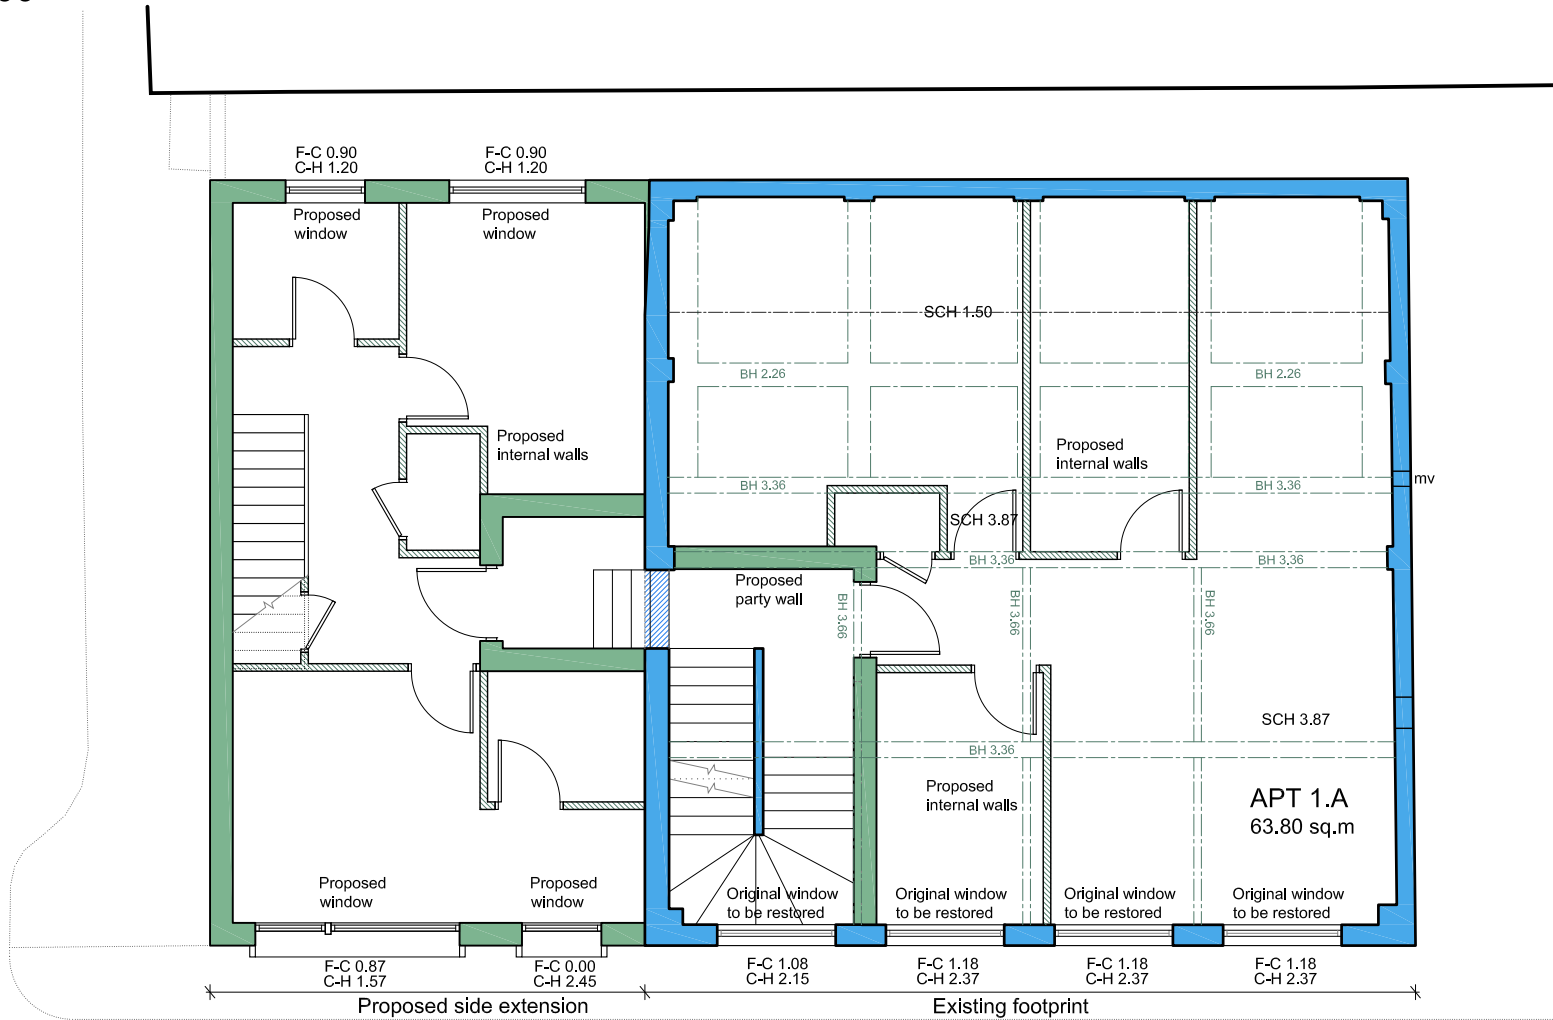

FIRST FLOOR

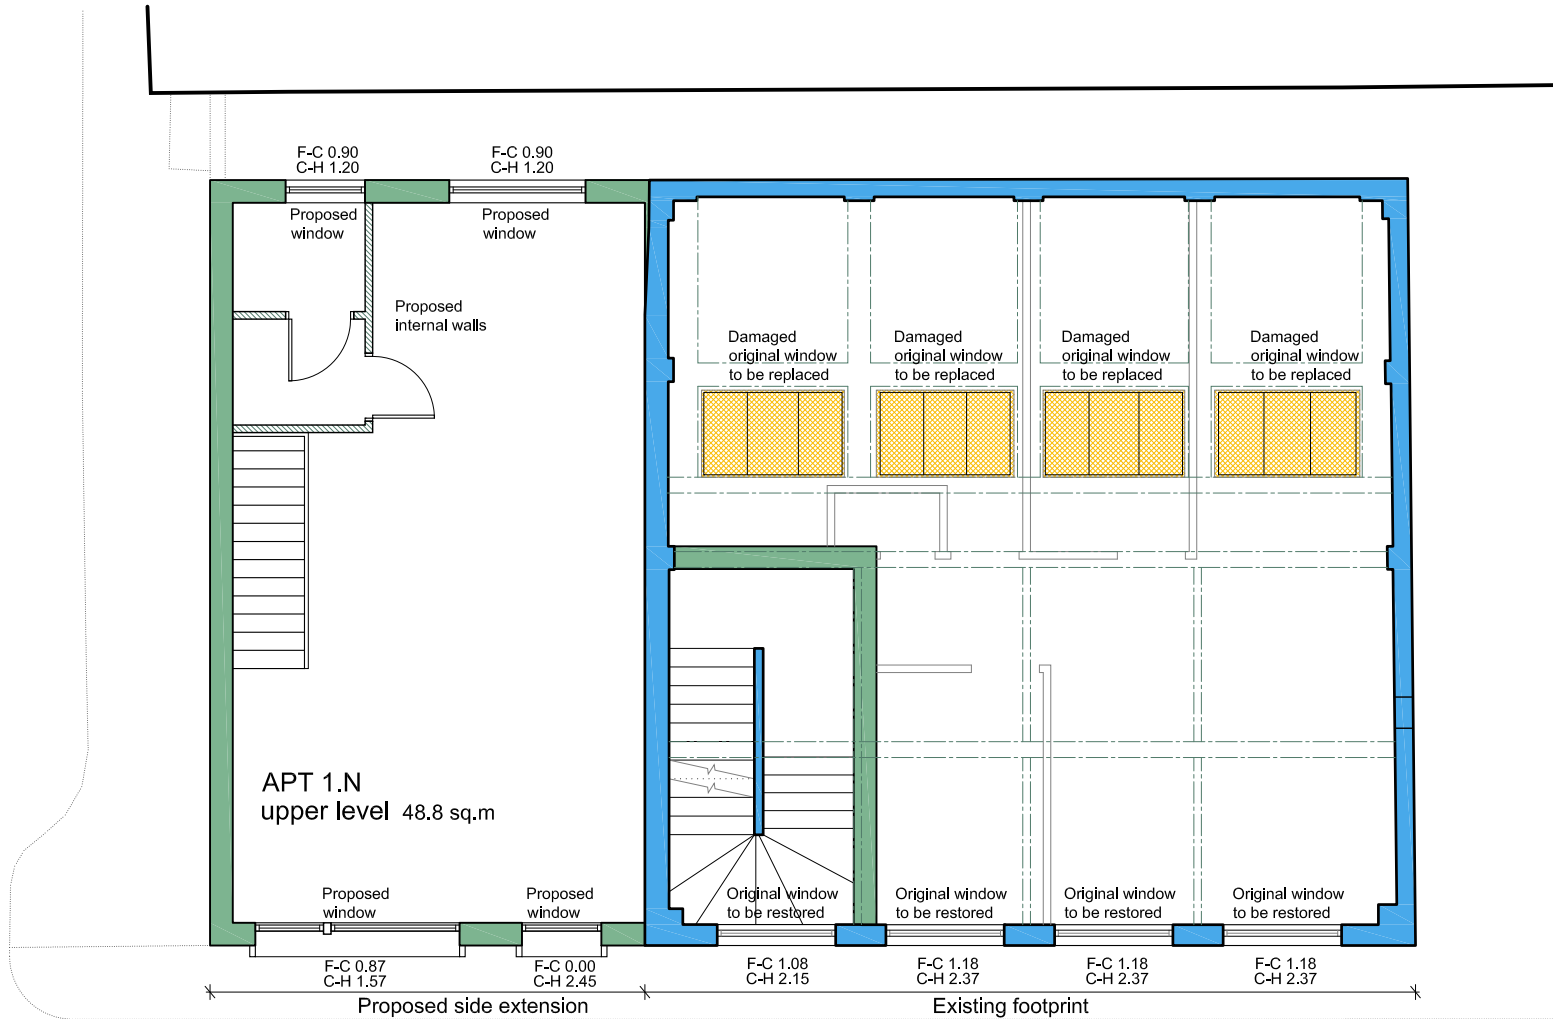

SECOND FLOOR

LEGEND

- | | |
|------------------------------|--------------------------|
| Removed non-original wall | Removed original wall |
| Damaged non-original element | Damaged original element |
| Retained non-original wall | Retained original wall |
| Proposed internal wall | Removed element |
| Proposed external wall | Existing Concrete beams |

HOWARD & SEDDON A.R.I.B.A.

CHARTERED ARCHITECTS,
64 WASHWAY ROAD,
SALE, CHESHIRE. M33 7RE.
TEL No 0161-973 8296
FAX No 0161-962 3485
e-mail : admin@howardandseddon.co.uk

PROJECT

RESIDENTIAL DEVELOPMENT
58 RICHMOND STREET
MANCHESTER

CLIENT

TAHIR AHMED, TAHIR MEHMOOD

A

FIRST ISSUE

10.06.20

REV

DESCRIPTION

BY

DATE

TITLE

RETAINED AND REMOVED
EXISTING AND PROPOSED WALLS
BEAM AND CEILING HEIGHTS
FIRST AND SECOND FLOORS

DRAWN

DRG No.

DATE

12,764
121

SCALE

1:100 (A3)

AMENDMENT

A