
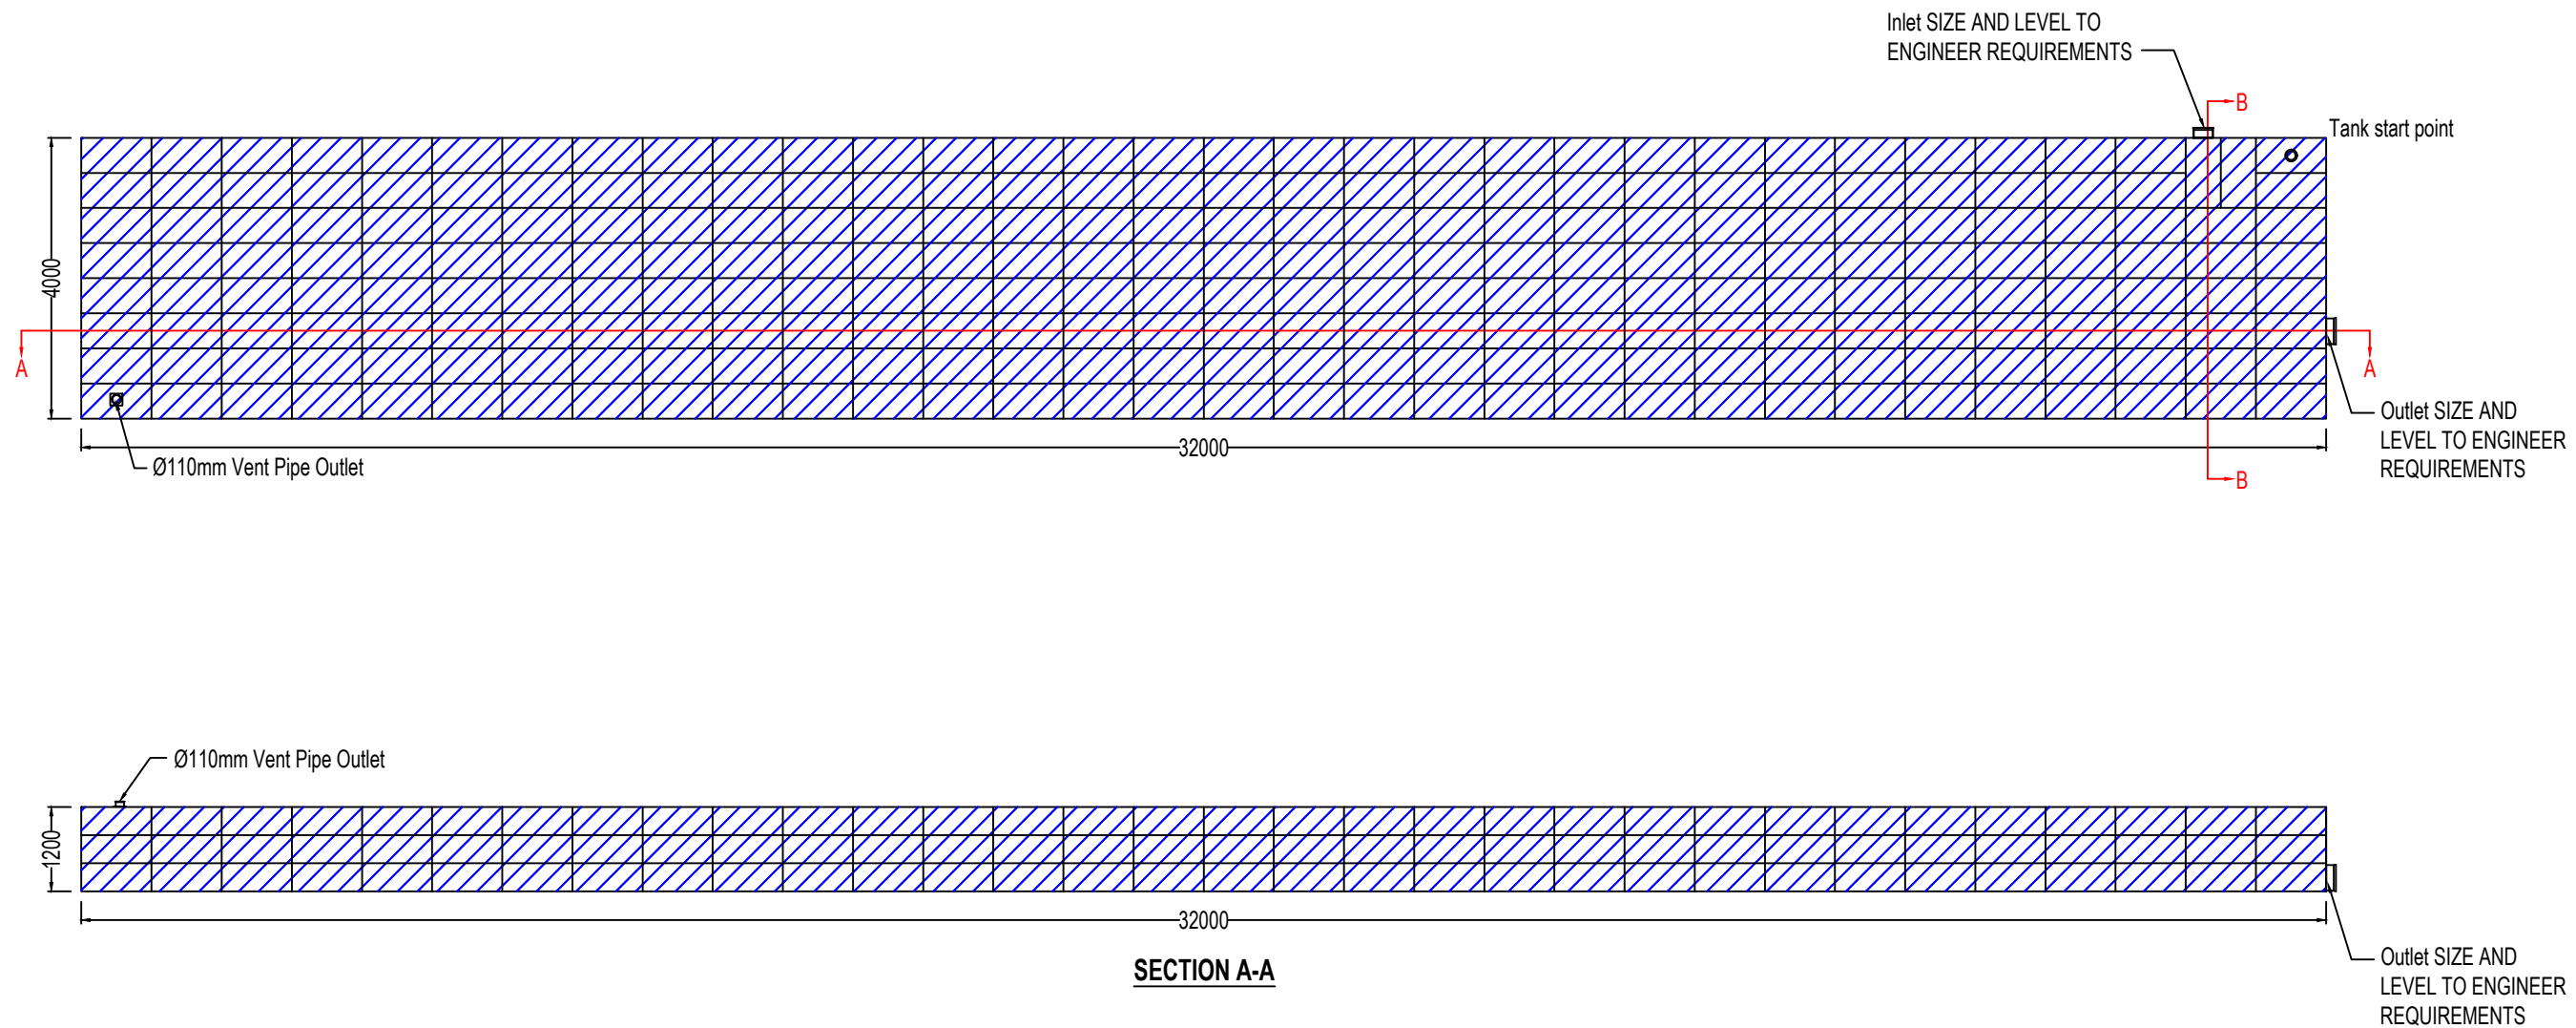
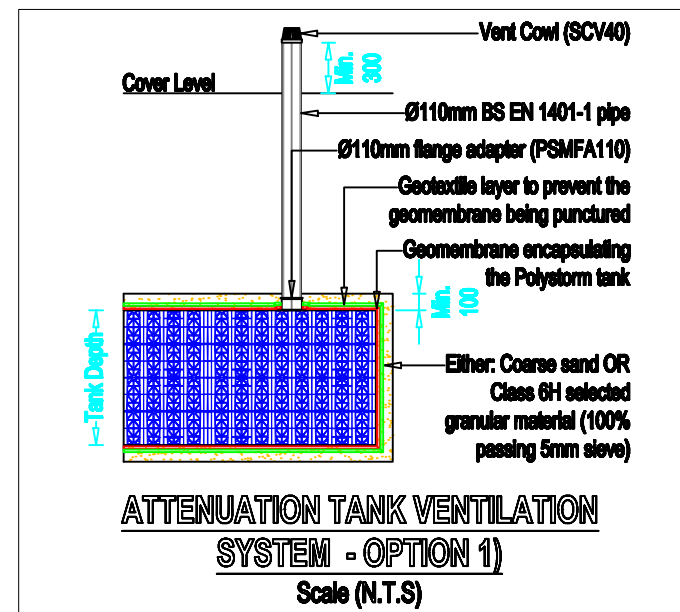


PROPOSED POLYSTORM STRUCTURE	
Plan Area	128m ²
Tank Volume	153.6m ³
Storage	145.92m ³
Polystorm-R Units	768 (PSM1A)

LEGEND:	
	Polystorm-R Units (PSM1A)

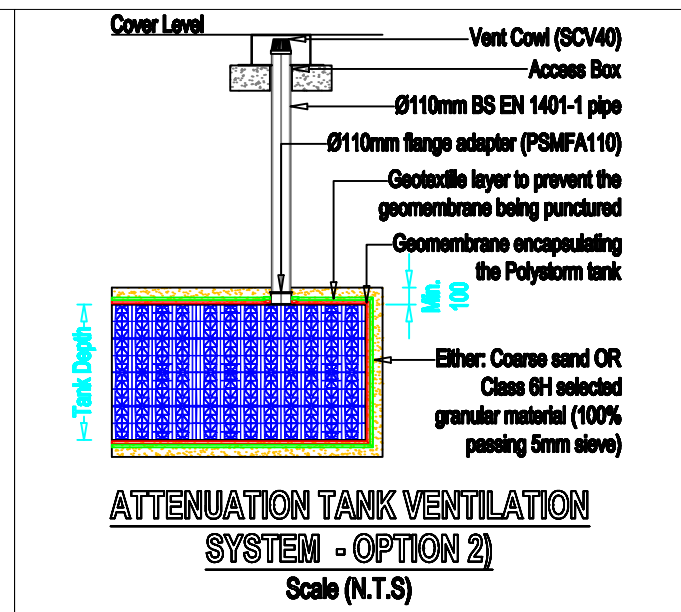

- NOTES:-
- THIS DRAWING DETAILS A PROPOSED POLYSTORM CIVILS & GREEN URBANISATION PRODUCT GENERAL ARRANGEMENT, REFLECTING OUR INTERPRETATION OF THE INFORMATION PROVIDED.
 - POLYSTORM CIVILS & GREEN URBANISATION (PCGU) PRODUCTS SHALL BE INSTALLED IN ACCORDANCE WITH PCGU RECOMMENDATIONS (REFER TO PCGU TECHNICAL GUIDANCE FOR FURTHER INFORMATION), GIVING DUE CONSIDERATION TO THE SITE SPECIFIC CONDITIONS AND REQUIREMENTS, IN ADDITION TO ANY REQUIREMENTS MANDATED BY THE RELEVANT APPROVING AND ULTIMATE OWNER ORGANISATIONS).
 - DO NOT SCALE, REFER TO FIGURED DIMENSIONS ONLY.
 - ALL DIMENSIONS IN MILLIMETRES, UNLESS OTHERWISE STATED.
 - ALL DIMENSIONS ARE NOMINAL AND MAY VARY WITHIN MANUFACTURING OR CONSTRUCTION TOLERANCES.
 - ALL SITE TEMPORARY AND ENABLING WORKS BY OTHERS.
 - THIS DRAWING IS INTENDED FOR GUIDANCE ONLY. CONFIRMATION OF THE INFORMATION CONTAINED WITHIN THIS DOCUMENT SHOULD BE SOUGHT FROM THE OVERSEEING ENGINEER(S) PRIOR TO THE COMMENCEMENT OF FINAL DESIGN OR CONSTRUCTION ACTIVITIES.
 - PLEASE REFER TO POLYSTORM & POLYSTORM LITE TECHNICAL GUIDE.
 - THE PROPOSED POLYSTORM STRUCTURE GENERAL ARRANGEMENT HAS BEEN BASED ON PROVIDING THE MINIMUM STRUCTURE VOLUME STATED ONLY. NO STRUCTURAL OR HYDRAULIC ASSESSMENT HAS BEEN MADE OF THE SUITABILITY OF THE PROPOSED POLYSTORM STRUCTURE FOR THE PROPOSED APPLICATION, NOR HOW IT WILL INTEGRATE INTO THE PROPOSED DRAINAGE SYSTEM.
 - ALL MEMBRANE JOINTS TO BE WELDED RATHER THAN GLUED.

Notes :- All the Dimensions by Millimeters

KEYTEC
INSTALLATION SERVICES

KEYTEC INSTALLATION SERVICES
ROYLE HOUSE
COWM TOP BUSINESS PARK
COWM TOP LANE
OL11 2PU
TEL: 01706 374416
EMAIL: TECHNICAL@KEYTEC.CO.UK

PROJECT

DIDSBURY POINT

ATTENUATION TANK

TITLE

DETAILS OF ATTENUATION/STORAGE
TANK DETAILS USING POLYSTORM
PSM1A UNITS.

Scale

N.T.S.

Drawn

AY

Checked

KD

Date

03/07/2024

Drawing No.

PSM - 3.0

Revision

R0