


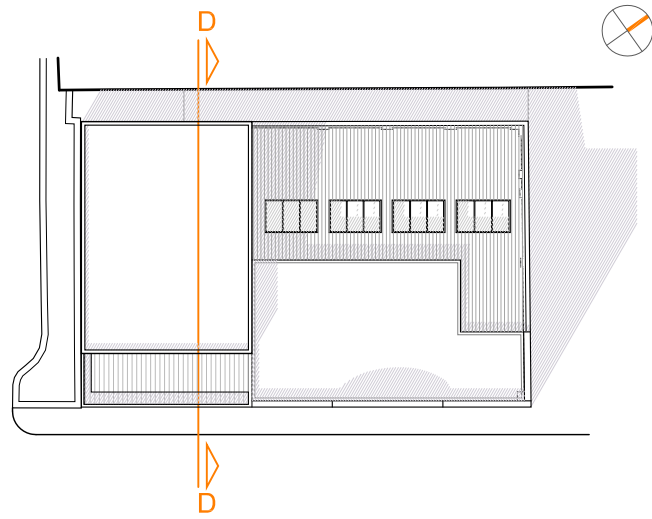

CROSS SECTION D-D'



SCALE 1:100

HOWARD & SEDDON A.R.I.B.A.

CHARTERED ARCHITECTS,
64 WASHWAY ROAD,
SALE, CHESHIRE. M33 7RE.
TEL No 0161-973 8296
FAX No 0161-962 3485
e-mail : admin@howardandseddon.co.uk

PROJECT

RESIDENTIAL DEVELOPMENT
58 RICHMOND STREET
MANCHESTER

CLIENT

TAHIR AHMED, TAHIR MEHMOOD

A	FIRST ISSUE		10.06.20
REV	DESCRIPTION	BY	DATE
TITLE PROPOSED CROSS SECTION		DRAWN	DRG No.
		DATE 10/06/20	12,764 114
		SCALE 1:100 (A3)	AMENDMENT A