


0 1 2 3 4 5m

1:50

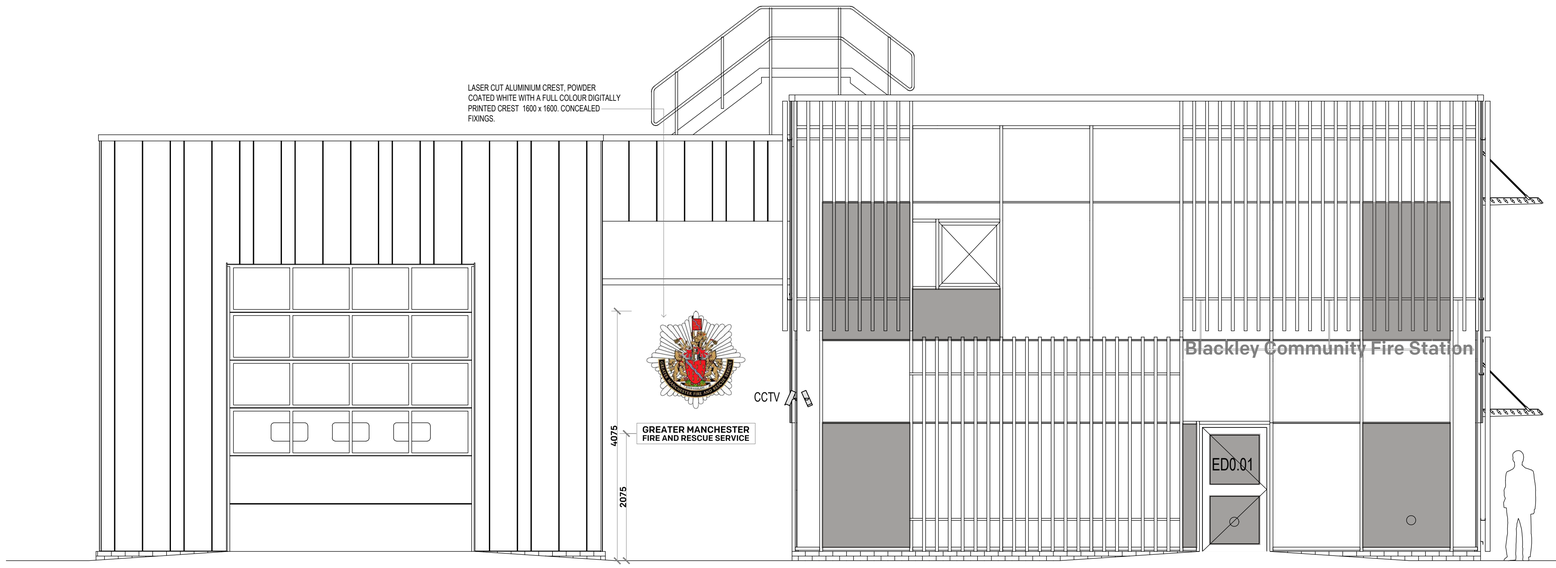

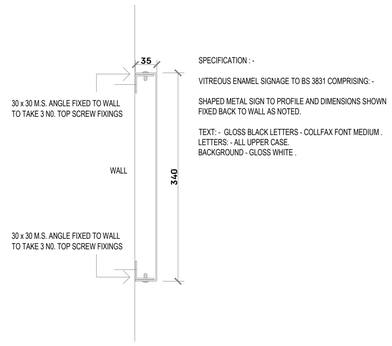

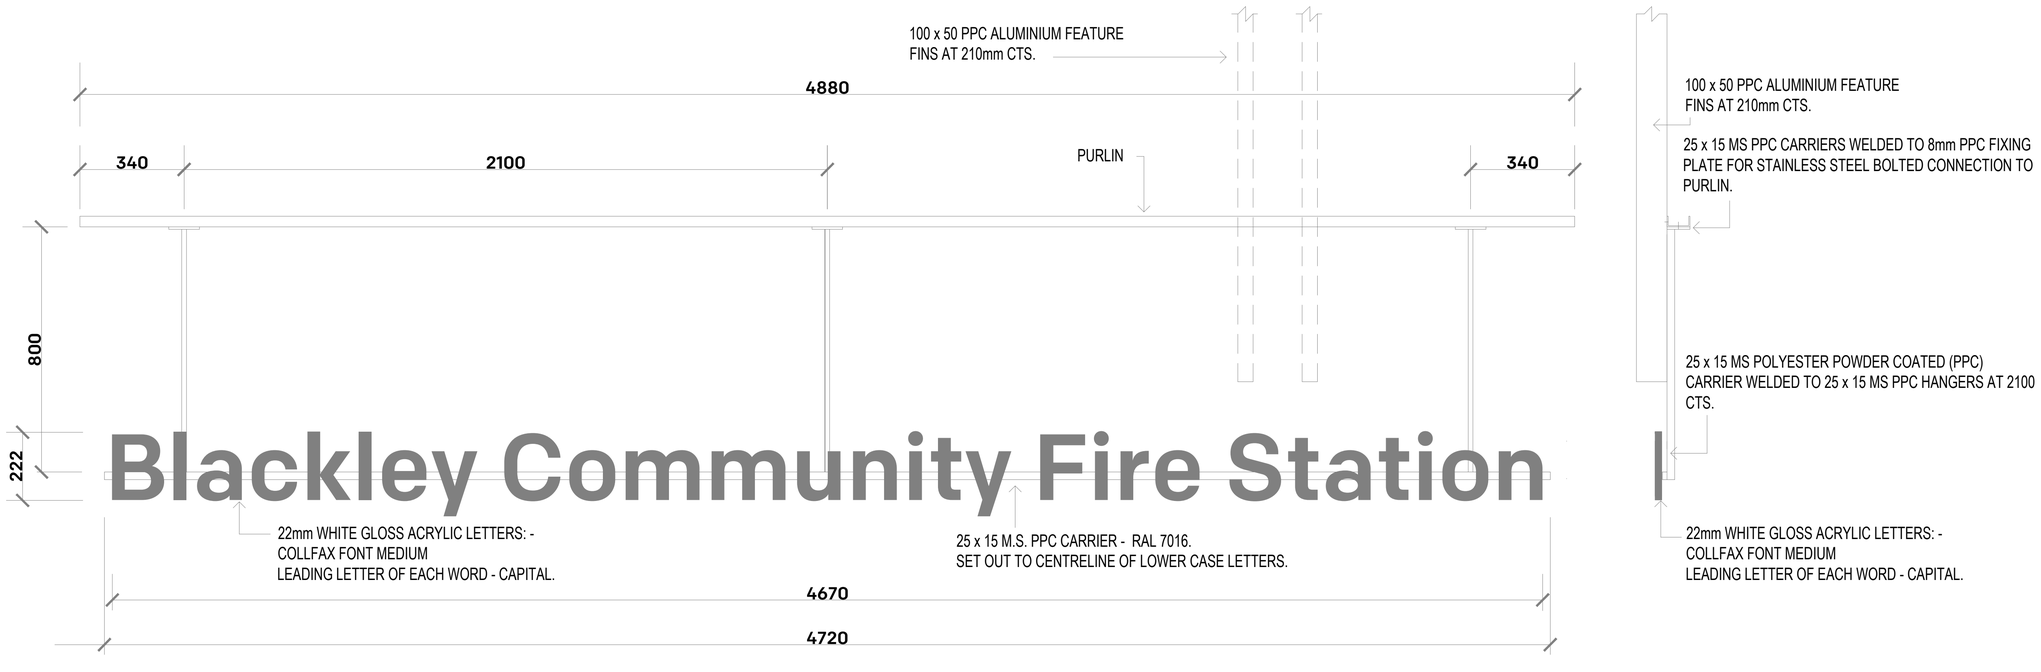



status

CONSTRUCTION

This drawing is copyright Bradshaw Gass & Hope LLP and is not to be copied, reproduced or re-distributed either in whole or in part without the prior written permission of the originator.

The originator shall have no responsibility for any liability, loss, cost, damage or expense arising from or relating to any use of this document other than for its intended purpose on this project.

This drawing shall be read in conjunction with all other relevant drawings, specifications and associated documentation. Any discrepancies, errors or omissions are to be reported to the originator before proceeding with work.

All dimensions are to be checked on site by the contractor prior to proceeding with any work.

Hazard Identification

ref	hazard	date

ref	revision	by	date
C3	GMFRS SIGN AMENDED:- COLOURS REVERSED.	PAB	9.9.24
C2	GMFRS SIGN AMENDED: - UPPER CASE LETTERS.	PAB	21.8.24
C1	UPDATED TO CLIENTS COMMENTS	PAB	16.6.24

B G & H
Architects
Consulting Engineers
Quantity Surveyors

21 Silverwell Street
Bolton
BL1 1PR
t: 01204 525321
email@bghbolton.co.uk
www.bghbolton.co.uk

Bradshaw Gass & Hope LLP

client: ISG CONSTRUCTION

project: BLACKLEY FIRE STATION

drawing: EXTERNAL SIGNAGE option 1

drawn by	PAB	date	04.07.2024
checked by	DH	date	09.07.2024
scale	1:50, 1:5,1:10		A1
dwg no	BFS-BGH-XX-ZZ-DR-A-0707	rev	C3