
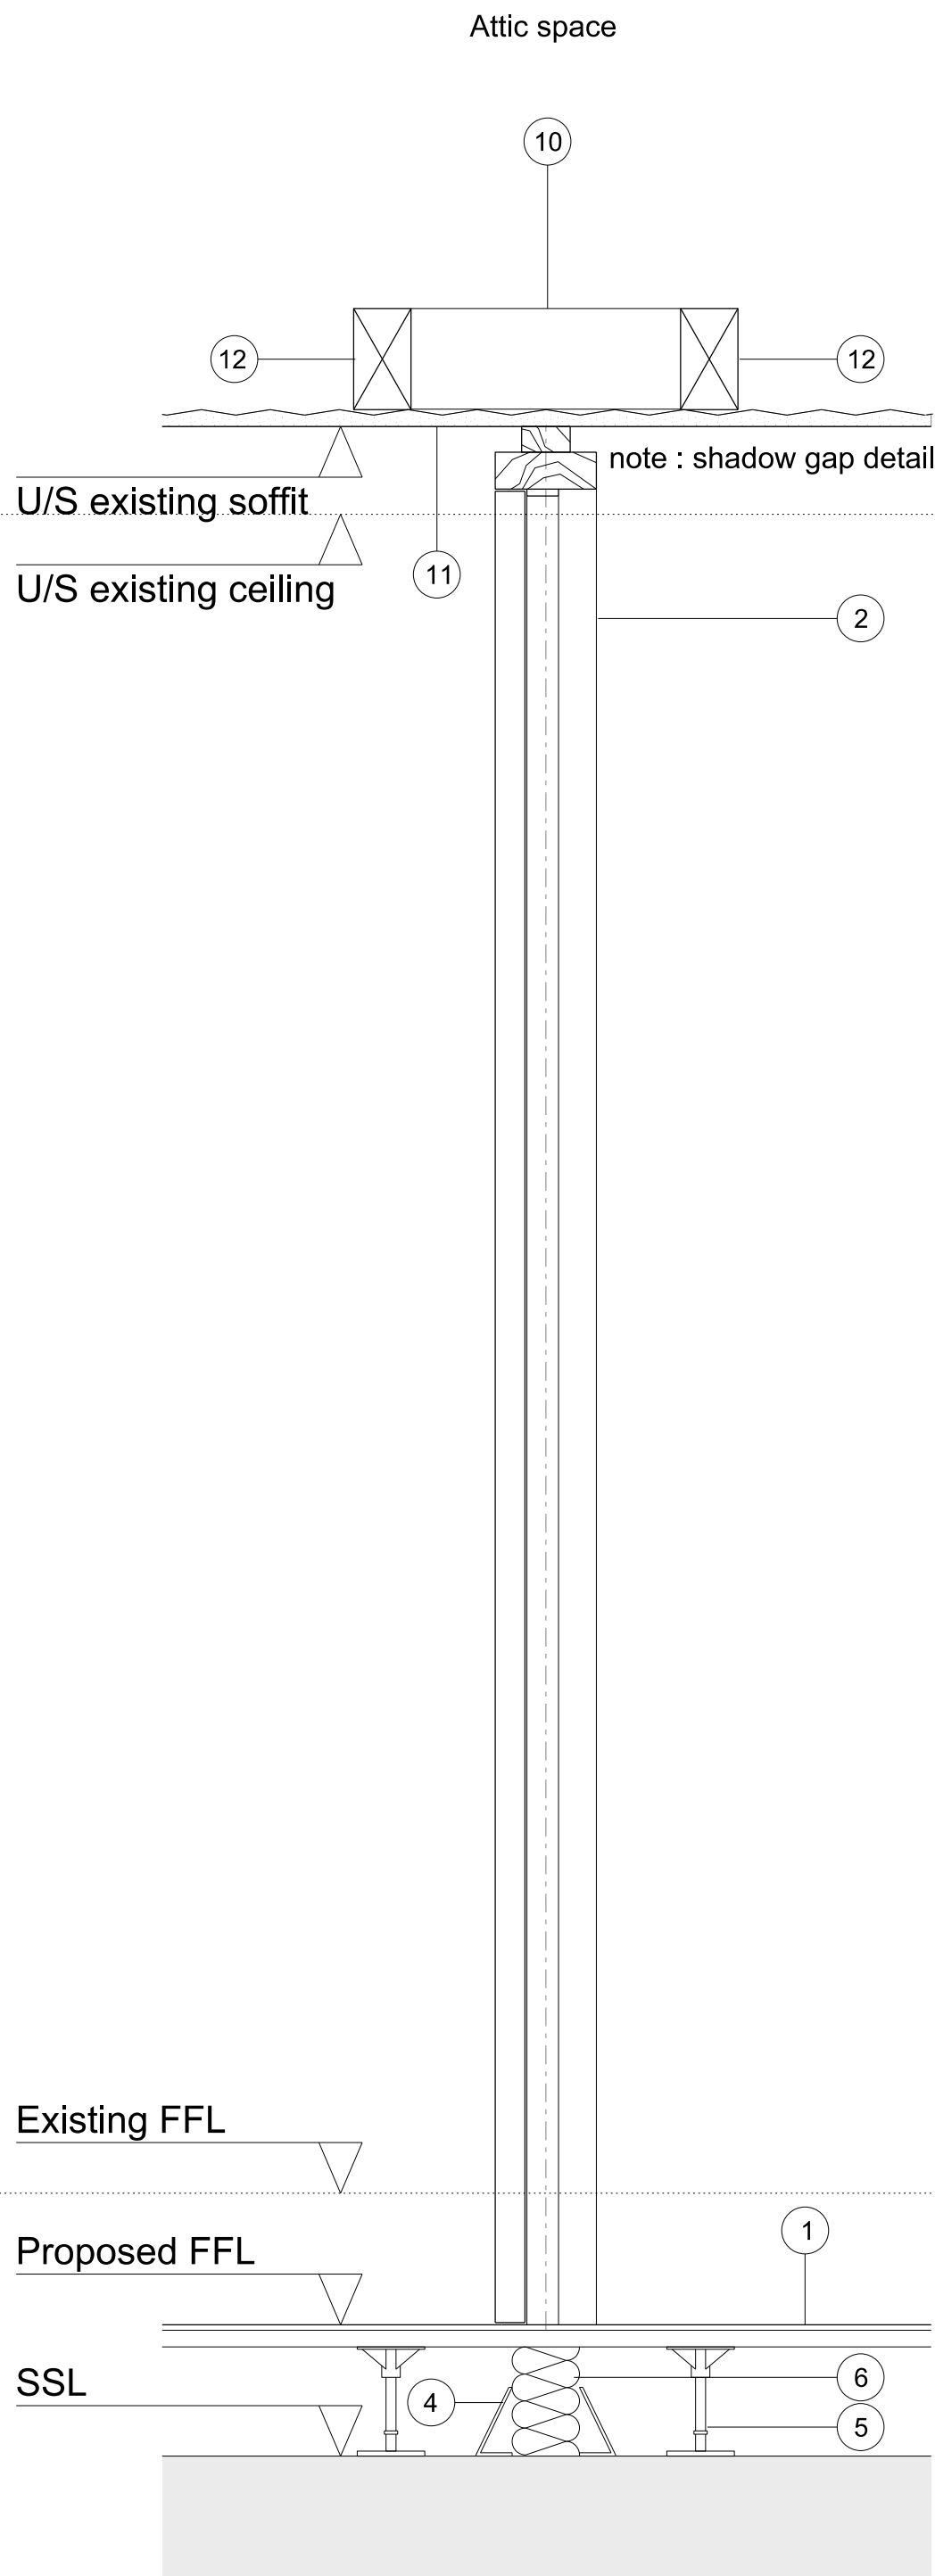
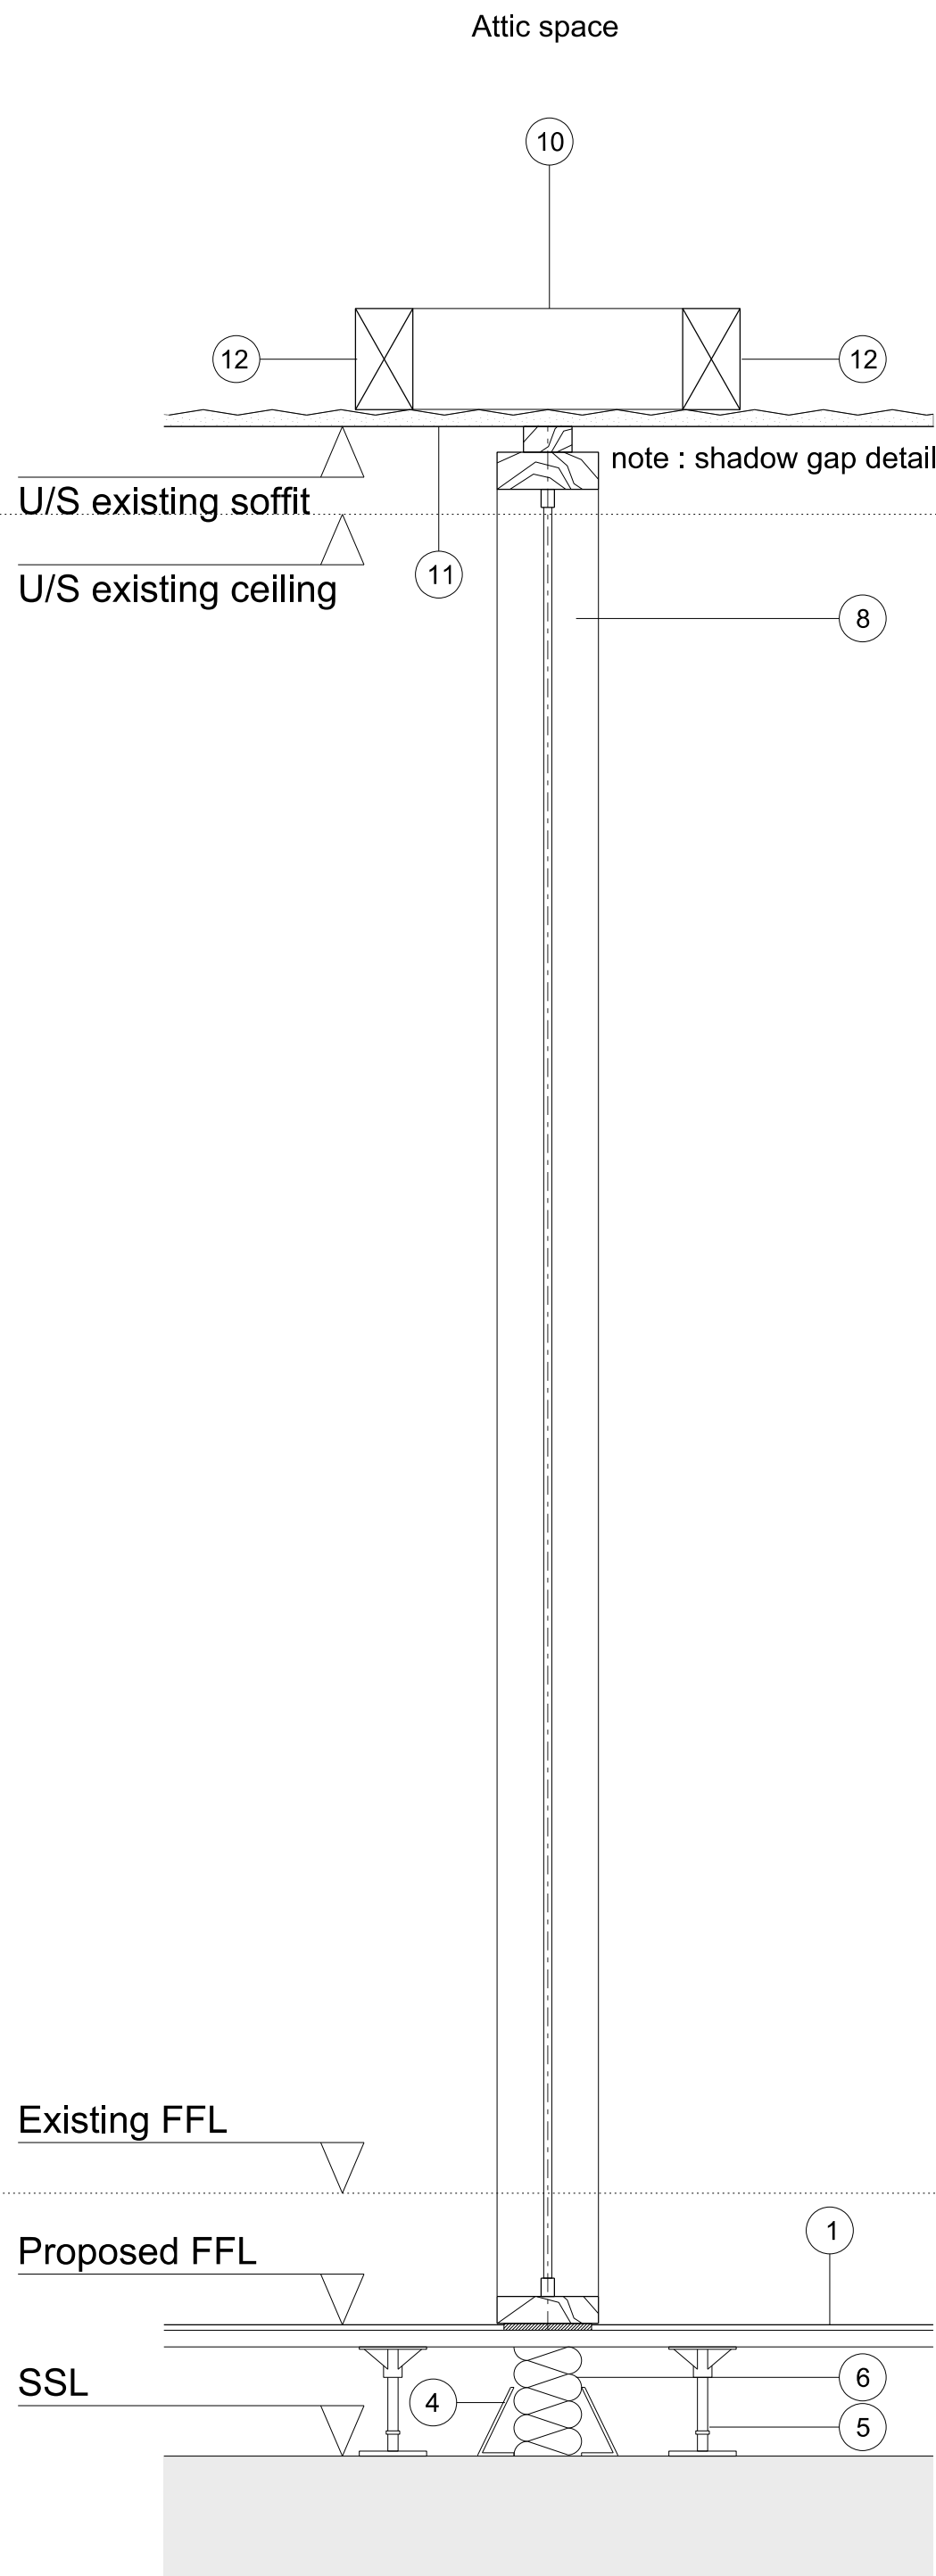


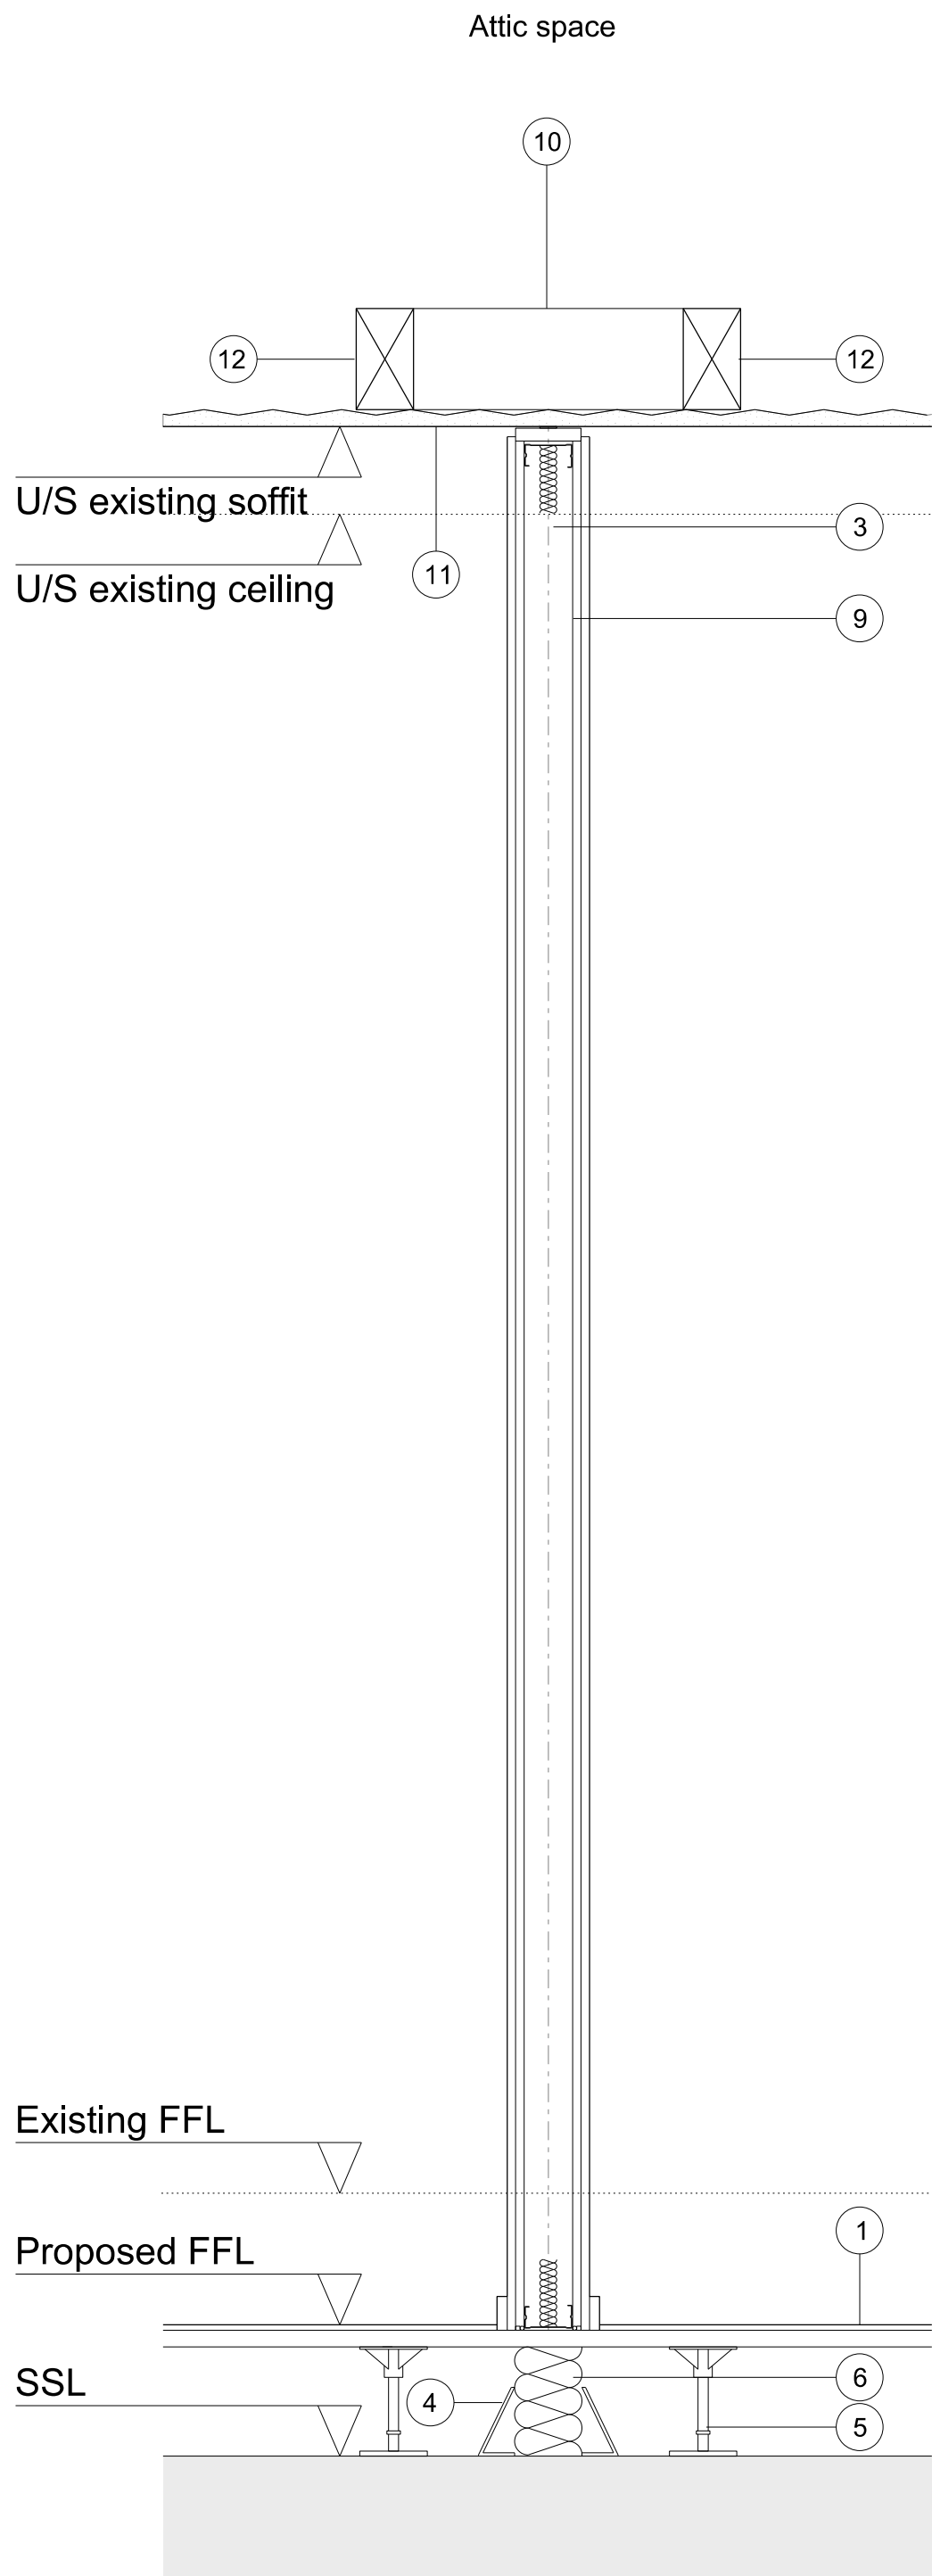

NOTES / REVISION

KEY

- 1 Floor finish
- 2 Veneer door with painted tulip wood frame
- 3 Acoustic Roll
- 4 Barrier Brace - as required by manufacturers details
- 5 Raised Access Floor
- 6 Acoustic or fire batt - refer to setting out drawings
- 7 Painted MDF Skirting
- 8 Glazing system with painted tulip wood frame
- 9 Metal stud partition with plasterboard finish
- 10 Timber batten between joists for partition fixing
- 11 Existing expanded metal mesh with plaster applied
- 12 Existing timber ceiling joists
- 13 TV
- 14 Manifestation
- 15 Oak timber cladding

100		250		500			
PROJECT ROYAL LONDON HOUSE, DEANS GATE, MANCHESTER							
CLIENT AM ALPHA							
TITLE PROPOSED INTERNAL PARTITIONS DETAILS - 02							
SCALE 1:10@A1 1:20@A3				DATE AUGUST 2024			
JOB No 1573		DWG No AL[05]5111			REV		
ISSUE FOR PLANNING							

JB+CO ARCHITECTS
+ DESIGNERS

Jeffrey Bell Architects
3 Cobourg Street
Manchester
M1 3GY