


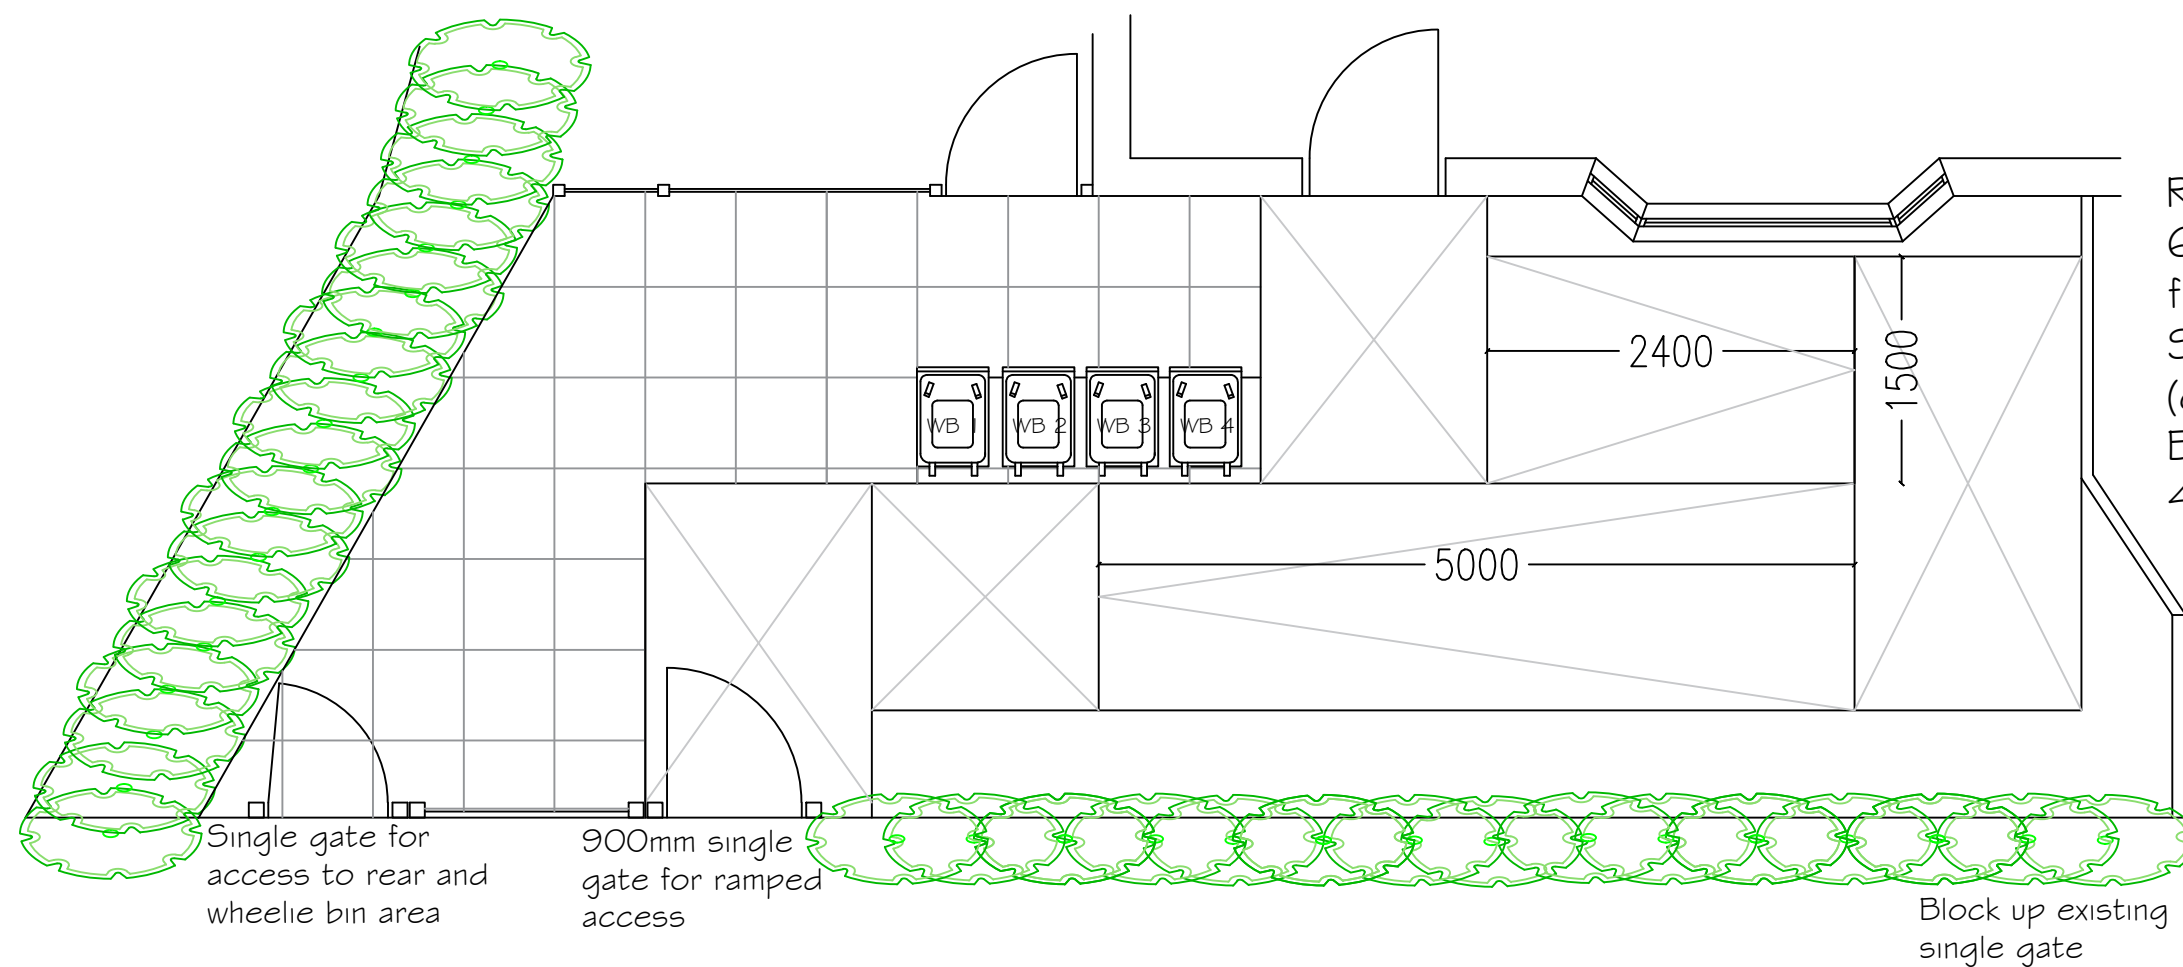

Ramp to be 1:15 with concrete 600x600x50mm concrete paving flags with 50mm upstand.
Steel powder coated handrails (colour RAL 9005)
Bin store to be provided for upto 4 wheelie bins.