
PORTLAND STREET BUILDINGS
EXISTING ELEVEATION

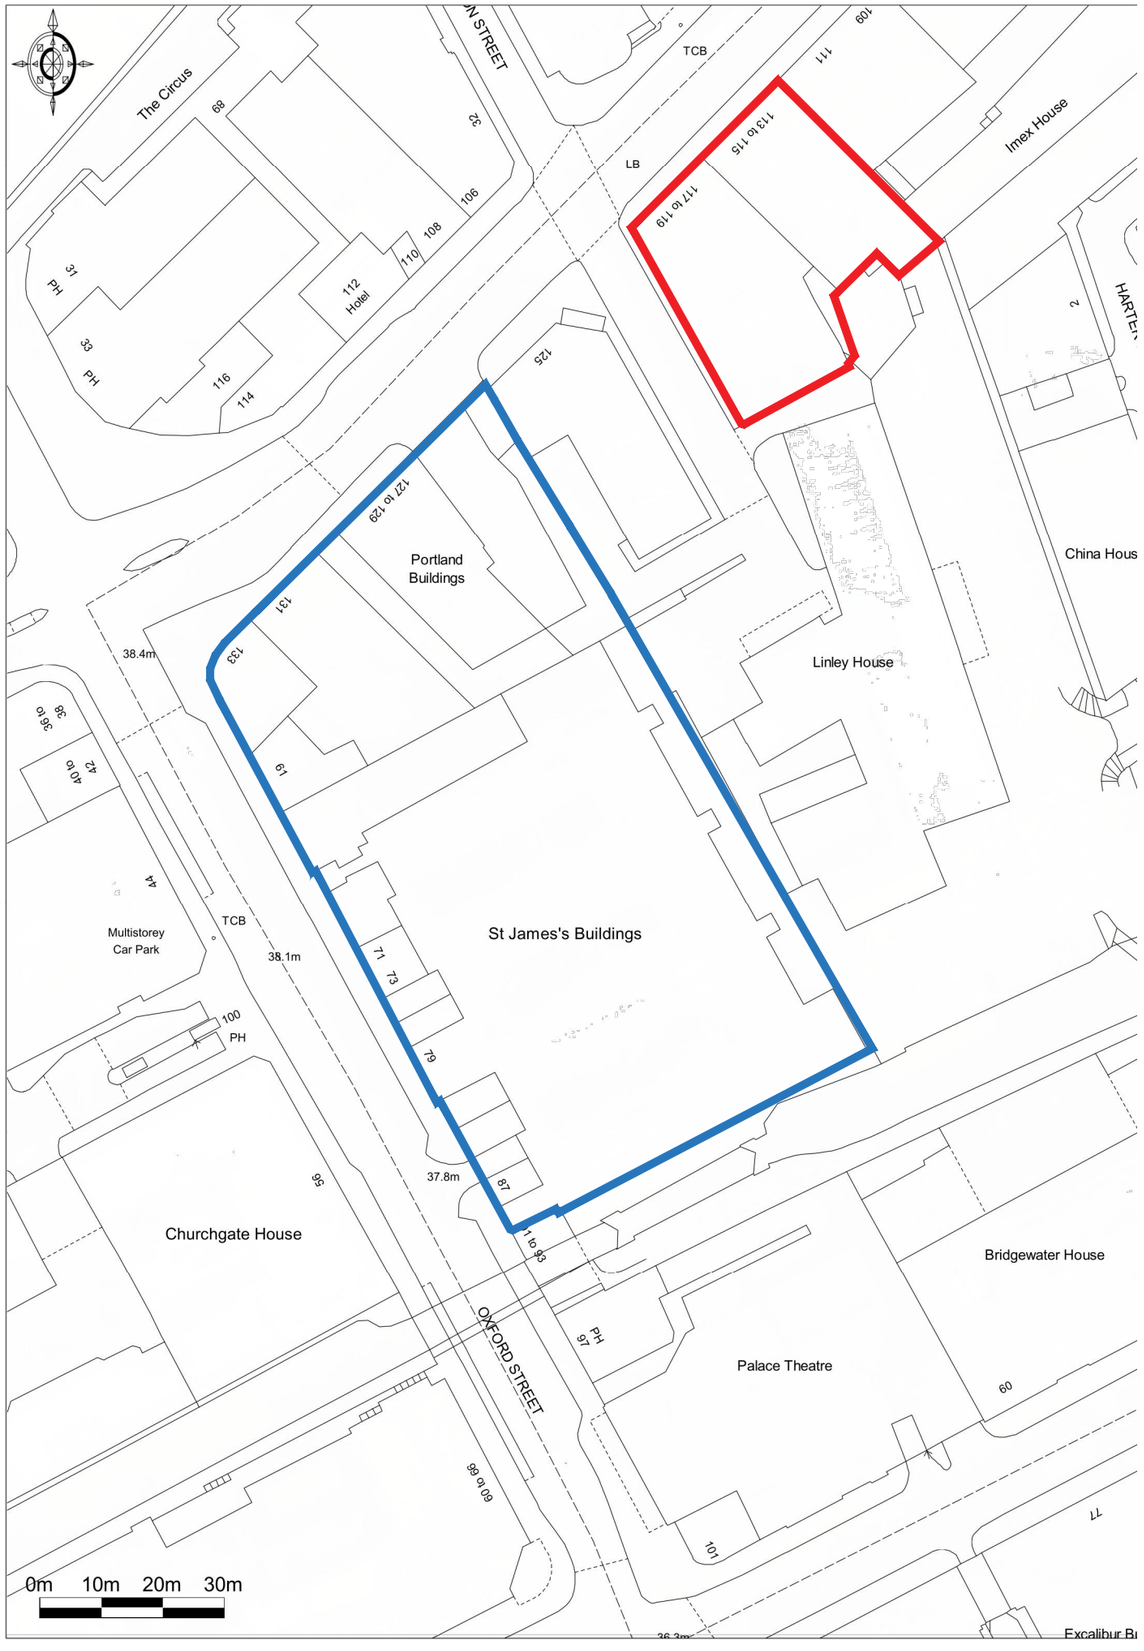

REVISION DATE NOTES

Status: FOR INFORMATION			
Building: PORTLAND STREET BUILDINGS			
Customer: BRUNTWOOD			
Title: 113-119 PORTLAND BUILDINGS LISTED BUILDING CONSENT			
Drawn: CH	Checked: ---	Scale: 1:1000	PaperSize: A3
Floor: N/A	Suite: ----	Date: 06.02.19	
Drawing Number: 6991 | 3 | AS.01.2			Revision: -

bruntwood
thedesignstudio

Bruntwood Limited,
Design Studio,
Union, Albert Square, Manchester, M2 6LW.
Tel: 0161 212 2222

NOTE: ALL CONTRACTORS MUST VISIT THE SITE AND BE RESPONSIBLE FOR TAKING AND CHECKING ALL DIMENSIONS RELATIVE TO THEIR WORK. PLEASE INFORM BRUNTWOOD DESIGN STUDIO OF ANY VARIATION BETWEEN DRAWINGS AND SITE CONDITIONS. COPYRIGHT OF THIS DRAWING IS VESTED IN BRUNTWOOD AND IT MUST NOT BE COPIED WITHOUT APPROVAL. USE FIGURED DIMENSIONS ONLY FROM THIS DRAWING. DO NOT SCALE OFF THIS DRAWING