


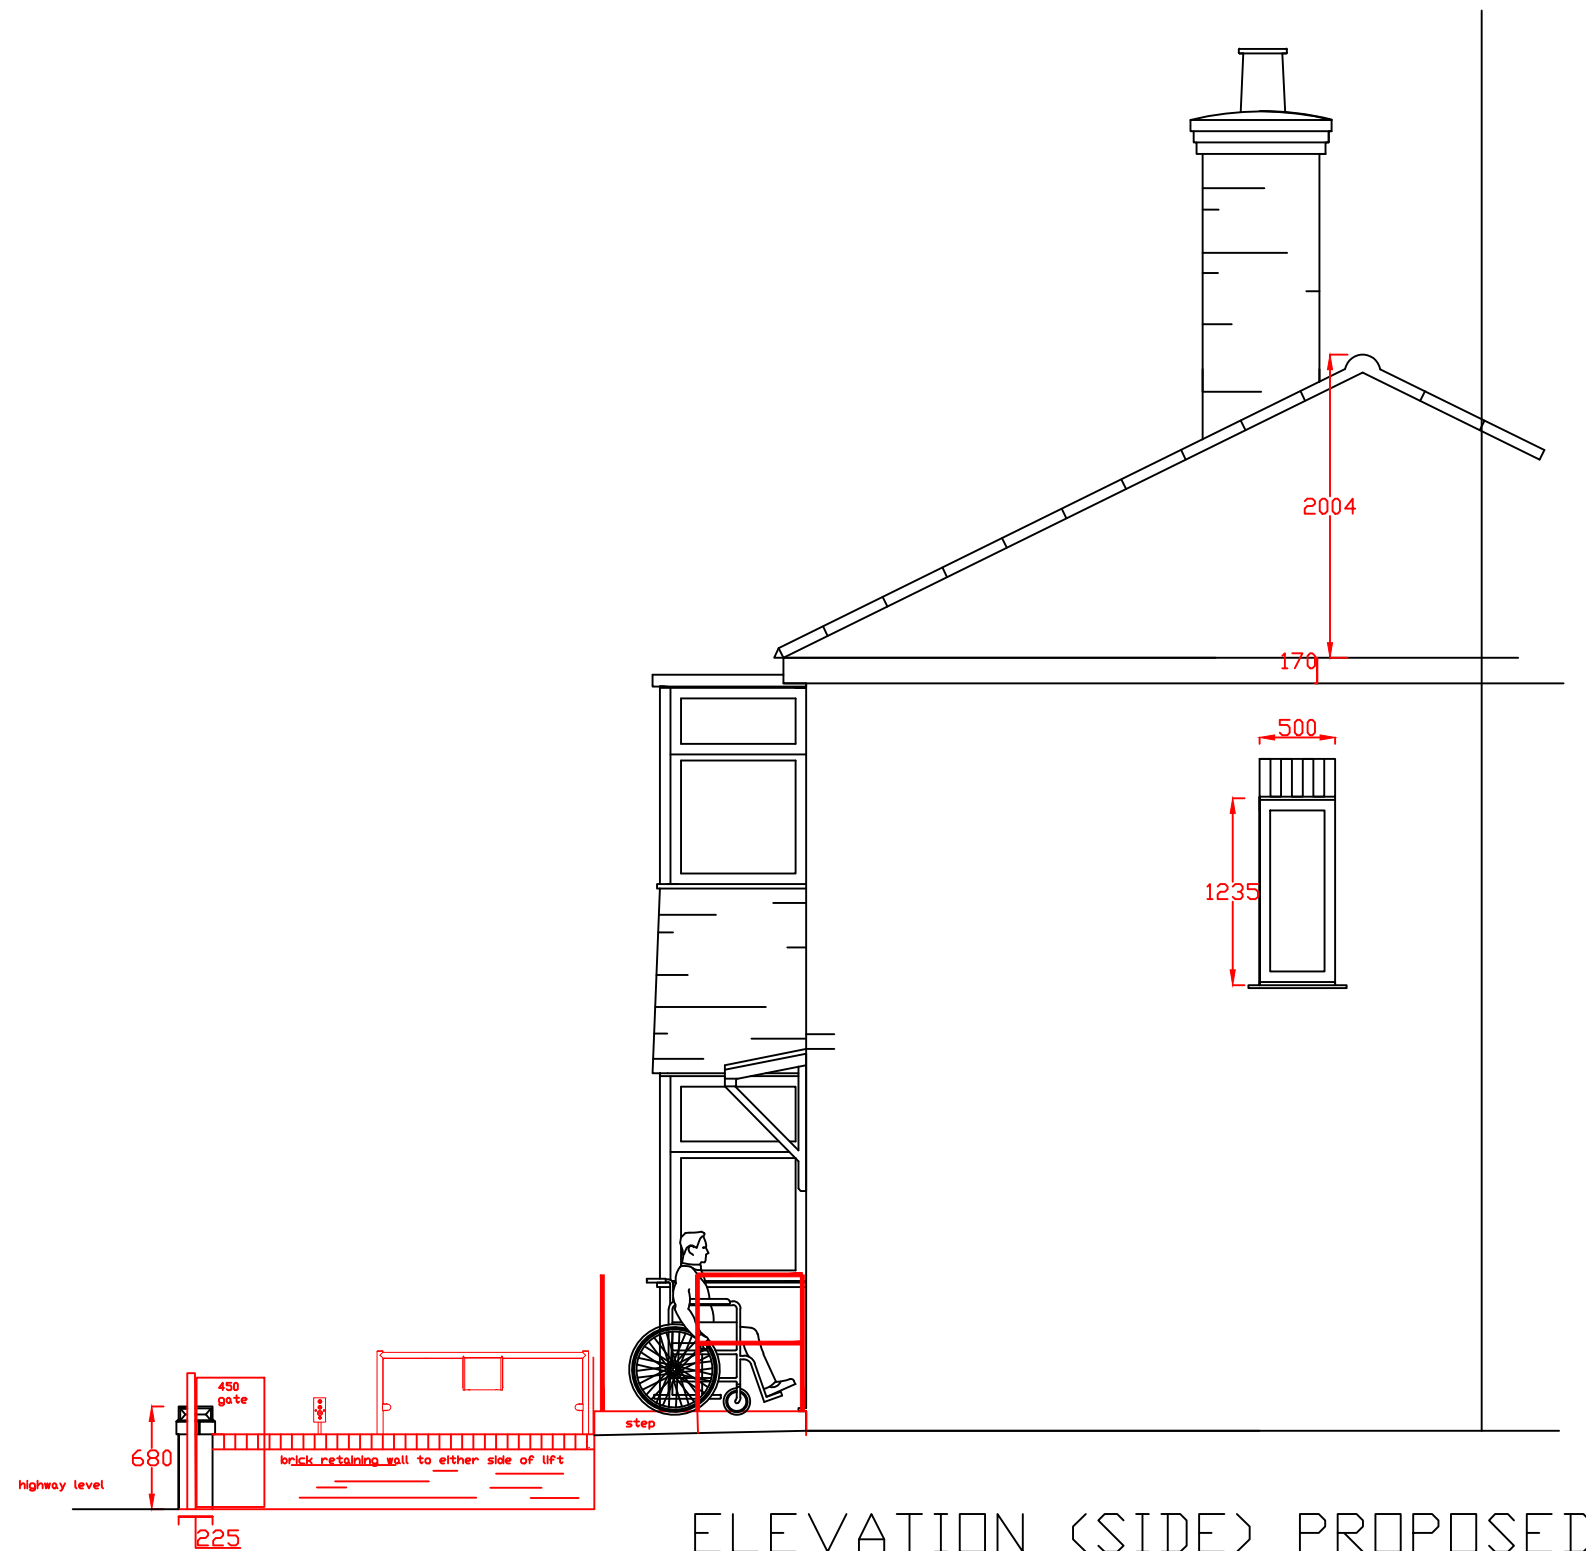

Manchester Equipment and Adaptation Service Philips Park Office, Manchester M11 3FU	Project: 54 John Heywood Street Clayton Manchester M11 4FN	Drawn By: CB	Date: 19/09/2024	 Manchester Equipment & Adaptations Partnership
		Scale: 1/50	Drawing No: 6	