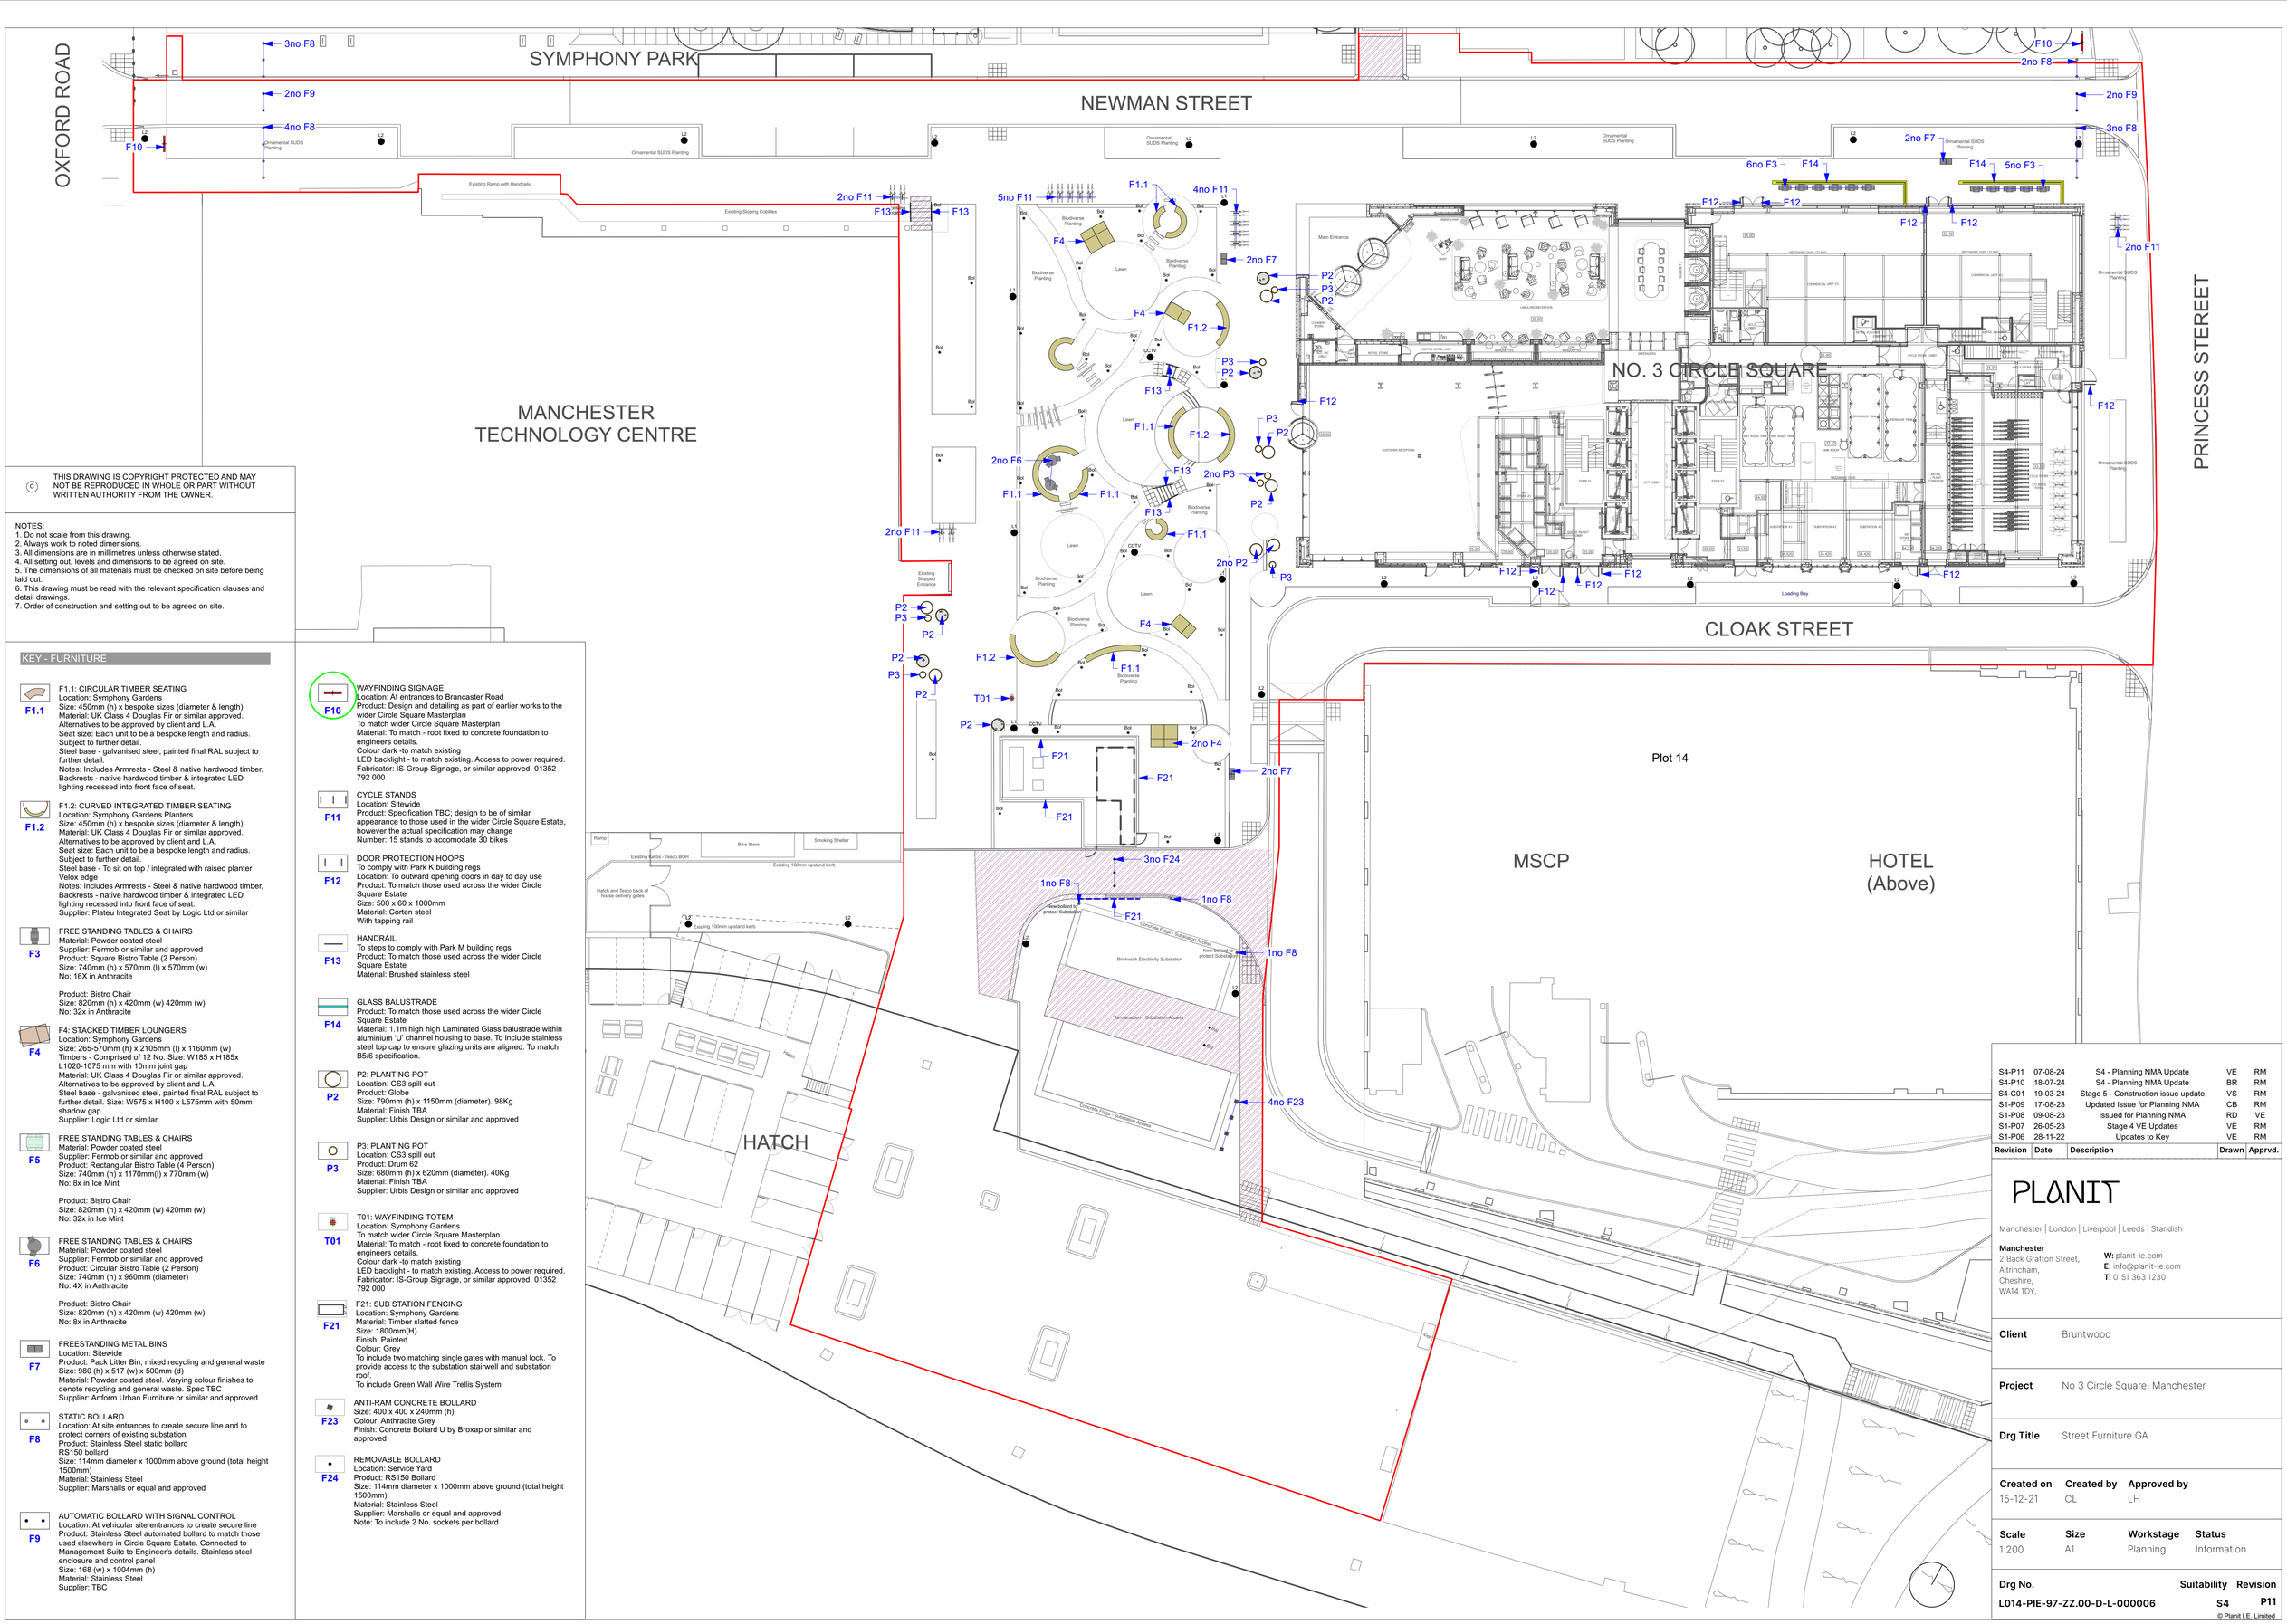


© THIS DRAWING IS COPYRIGHT PROTECTED AND MAY NOT BE REPRODUCED IN WHOLE OR PART WITHOUT WRITTEN AUTHORITY FROM THE OWNER.

NOTES:
1. Do not scale from this drawing.
2. Always work to noted dimensions.
3. All dimensions are in millimetres unless otherwise stated.
4. All setting out, levels and dimensions to be agreed on site.
5. The dimensions of all materials must be checked on site before being laid out.
6. This drawing must be read with the relevant specification clauses and detail drawings.
7. Order of construction and setting out to be agreed on site.

KEY - FURNITURE

F1.1
F1.1: CIRCULAR TIMBER SEATING
Location: Symphony Gardens
Size: 450mm (h) x bespoke sizes (diameter & length)
Material: UK Class 4 Douglas Fir or similar approved.
Alternatives to be approved by client and L.A.
Seat size: Each unit to be a bespoke length and radius.
Subject to further detail.
Steel base - galvanised steel, painted final RAL subject to further detail.
Notes: Includes Armrests - Steel & native hardwood timber, Backrests - native hardwood timber & integrated LED lighting recessed into front face of seat.

F1.2
F1.2: CURVED INTEGRATED TIMBER SEATING
Location: Symphony Gardens Planters
Size: 450mm (h) x bespoke sizes (diameter & length)
Material: UK Class 4 Douglas Fir or similar approved.
Alternatives to be approved by client and L.A.
Seat size: Each unit to be a bespoke length and radius.
Subject to further detail.
Steel base - To sit on top / integrated with raised planter
Velox edge
Notes: Includes Armrests - Steel & native hardwood timber, Backrests - native hardwood timber & integrated LED lighting recessed into front face of seat.
Supplier: Plateu Integrated Seat by Logic Ltd or similar

F3
FREE STANDING TABLES & CHAIRS
Material: Powder coated steel
Supplier: Fermob or similar and approved
Product: Square Bistro Table (2 Person)
Size: 740mm (h) x 570mm (l) x 570mm (w)
No: 16X in Anthracite

Product: Bistro Chair
Size: 820mm (h) x 420mm (w) 420mm (w)
No: 32x in Anthracite

F4
F4: STACKED TIMBER LOUNGERS
Location: Symphony Gardens
Size: 265-570mm (h) x 2105mm (l) x 1160mm (w)
Timbers - Comprised of 12 No. Size: W185 x H185x L1020-1075 mm with 10mm joint gap
Material: UK Class 4 Douglas Fir or similar approved.
Alternatives to be approved by client and L.A.
Steel base - galvanised steel, painted final RAL subject to further detail. Size: W575 x H100 x L575mm with 50mm shadow gap.
Supplier: Logic Ltd or similar

F5
FREE STANDING TABLES & CHAIRS
Material: Powder coated steel
Supplier: Fermob or similar and approved
Product: Rectangular Bistro Table (4 Person)
Size: 740mm (h) x 1170mm(l) x 770mm (w)
No: 8x in Ice Mint

Product: Bistro Chair
Size: 820mm (h) x 420mm (w) 420mm (w)
No: 32x in Ice Mint

F6
FREE STANDING TABLES & CHAIRS
Material: Powder coated steel
Supplier: Fermob or similar and approved
Product: Circular Bistro Table (2 Person)
Size: 740mm (h) x 960mm (diameter)
No: 4X in Anthracite

Product: Bistro Chair
Size: 820mm (h) x 420mm (w) 420mm (w)
No: 8x in Anthracite

F7
FREESTANDING METAL BINS
Location: Sitewide
Product: Pack Litter Bin; mixed recycling and general waste
Size: 980 (h) x 517 (w) x 500mm (d)
Material: Powder coated steel. Varying colour finishes to denote recycling and general waste. Spec TBC
Supplier: Artform Urban Furniture or similar and approved

F8
STATIC BOLLARD
Location: At site entrances to create secure line and to protect corners of existing substation
Product: Stainless Steel static bollard
RS150 bollard
Size: 114mm diameter x 1000mm above ground (total height 1500mm)
Material: Stainless Steel
Supplier: Marshalls or equal and approved

F9
AUTOMATIC BOLLARD WITH SIGNAL CONTROL
Location: At vehicular site entrances to create secure line
Product: Stainless Steel automated bollard to match those used elsewhere in Circle Square Estate. Connected to Management Suite to Engineer's details. Stainless steel enclosure and control panel
Size: 168 (w) x 1004mm (h)
Material: Stainless Steel
Supplier: TBC

F10
WAYFINDING SIGNAGE
Location: At entrances to Brancaster Road
Product: Design and detailing as part of earlier works to the wider Circle Square Masterplan
To match wider Circle Square Masterplan
Material: To match - root fixed to concrete foundation to engineers details.
Colour dark -to match existing
LED backlight - to match existing. Access to power required.
Fabricator: IS-Group Signage, or similar approved. 01352 792 000

F11
CYCLE STANDS
Location: Sitewide
Product: Specification TBC; design to be of similar appearance to those used in the wider Circle Square Estate, however the actual specification may change
Number: 15 stands to accomodate 30 bikes

F12
DOOR PROTECTION HOOPS
To comply with Park K building regs
Location: To outward opening doors in day to day use
Product: To match those used across the wider Circle Square Estate
Size: 500 x 60 x 1000mm
Material: Corten steel
With tapping rail

F13
HANDRAIL
To steps to comply with Park M building regs
Product: To match those used across the wider Circle Square Estate
Material: Brushed stainless steel

F14
GLASS BALUSTRADE
Product: To match those used across the wider Circle Square Estate
Material: 1.1m high high Laminated Glass balustrade within aluminium 'U' channel housing to base. To include stainless steel top cap to ensure glazing units are aligned. To match BS/6 specification.

P2
P2: PLANTING POT
Location: CS3 spill out
Product: Globe
Size: 790mm (h) x 1150mm (diameter). 98Kg
Material: Finish TBA
Supplier: Urbis Design or similar and approved

P3
P3: PLANTING POT
Location: CS3 spill out
Product: Drum 62
Size: 680mm (h) x 620mm (diameter). 40Kg
Material: Finish TBA
Supplier: Urbis Design or similar and approved

T01
T01: WAYFINDING TOTEM
Location: Symphony Gardens
To match wider Circle Square Masterplan
Material: To match - root fixed to concrete foundation to engineers details.
Colour dark -to match existing
LED backlight - to match existing. Access to power required.
Fabricator: IS-Group Signage, or similar approved. 01352 792 000

F21
F21: SUB STATION FENCING
Location: Symphony Gardens
Material: Timber slatted fence
Size: 1800mm(H)
Finish: Painted
Colour: Grey
To include two matching single gates with manual lock. To provide access to the substation stairwell and substation roof.
To include Green Wall Wire Trellis System

F23
ANTI-RAM CONCRETE BOLLARD
Size: 400 x 400 x 240mm (h)
Colour: Anthracite Grey
Finish: Concrete Bollard U by Broxap or similar and approved

F24
REMOVABLE BOLLARD
Location: Service Yard
Product: RS150 Bollard
Size: 114mm diameter x 1000mm above ground (total height 1500mm)
Material: Stainless Steel
Supplier: Marshalls or equal and approved
Note: To include 2 No. sockets per bollard

Revision	Date	Description	Drawn	Apprvd.
S4-P11	07-08-24	S4 - Planning NMA Update	VE	RM
S4-P10	18-07-24	S4 - Planning NMA Update	BR	RM
S4-C01	19-03-24	Stage 5 - Construction issue update	VS	RM
S1-P09	17-08-23	Updated Issue for Planning NMA	CB	RM
S1-P08	09-08-23	Issued for Planning NMA	RD	VE
S1-P07	26-05-23	Stage 4 VE Updates	VE	RM
S1-P06	28-11-22	Updates to Key	VE	RM

PLANIT
Manchester | London | Liverpool | Leeds | Standish
Manchester
2 Back Grafton Street,
Altrincham,
Cheshire,
WA14 1DY,
W: planit-ie.com
E: info@planit-ie.com
T: 0151 363 1230

Client Bruntwood

Project No 3 Circle Square, Manchester

Drg Title Street Furniture GA

Created on	Created by	Approved by
15-12-21	CL	LH

Scale	Size	Workstage	Status
1:200	A1	Planning	Information

Drg No.	Suitability	Revision
L014-PIE-97-ZZ.00-D-L-000006	S4	P11

© Planit I.E. Limited