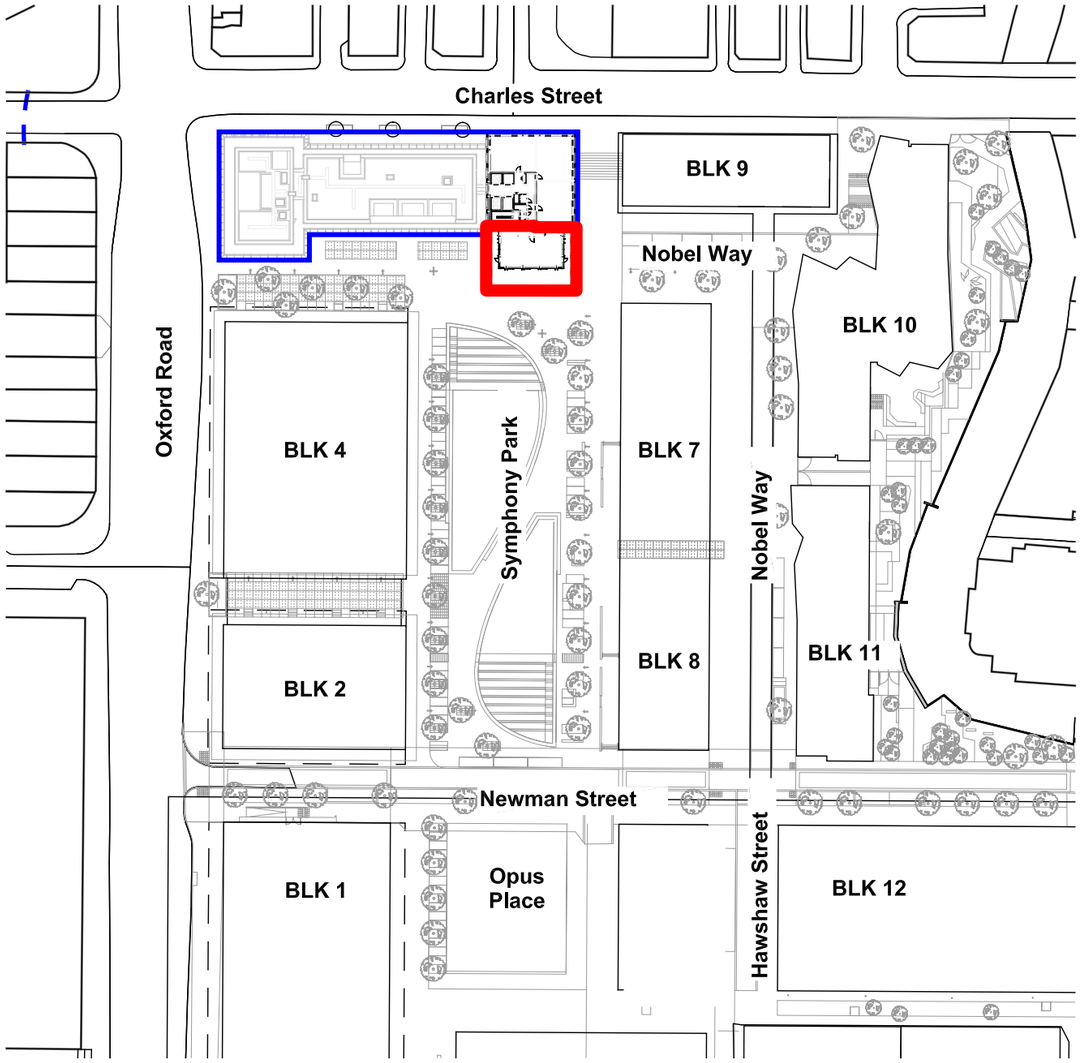


1 Site Location Plan

1 : 1250

Amendment	Date
P01	09.08.24

1808-2 Blocks 5&6

Drawing No:
CSAL-VITA-ZT-XX-DR-A-0001

Rev:
P01

Drawing Name:
Site Location Plan

Do Not Scale
Original printed at A3

Scale: As Indicated @ A3
Date: 09/08/24
Drawn: VITA

All Dimensions to be checked on site