PLANNING DRAWINGS
All dimensions are to be checked by client. Any discrepancies are to be reported to the Architect. This drawing to be Read in Conjunction with all associated Architects or Consultants Details & Specifications. This drawing is for illustrative purposes only and does not form part of any contract.

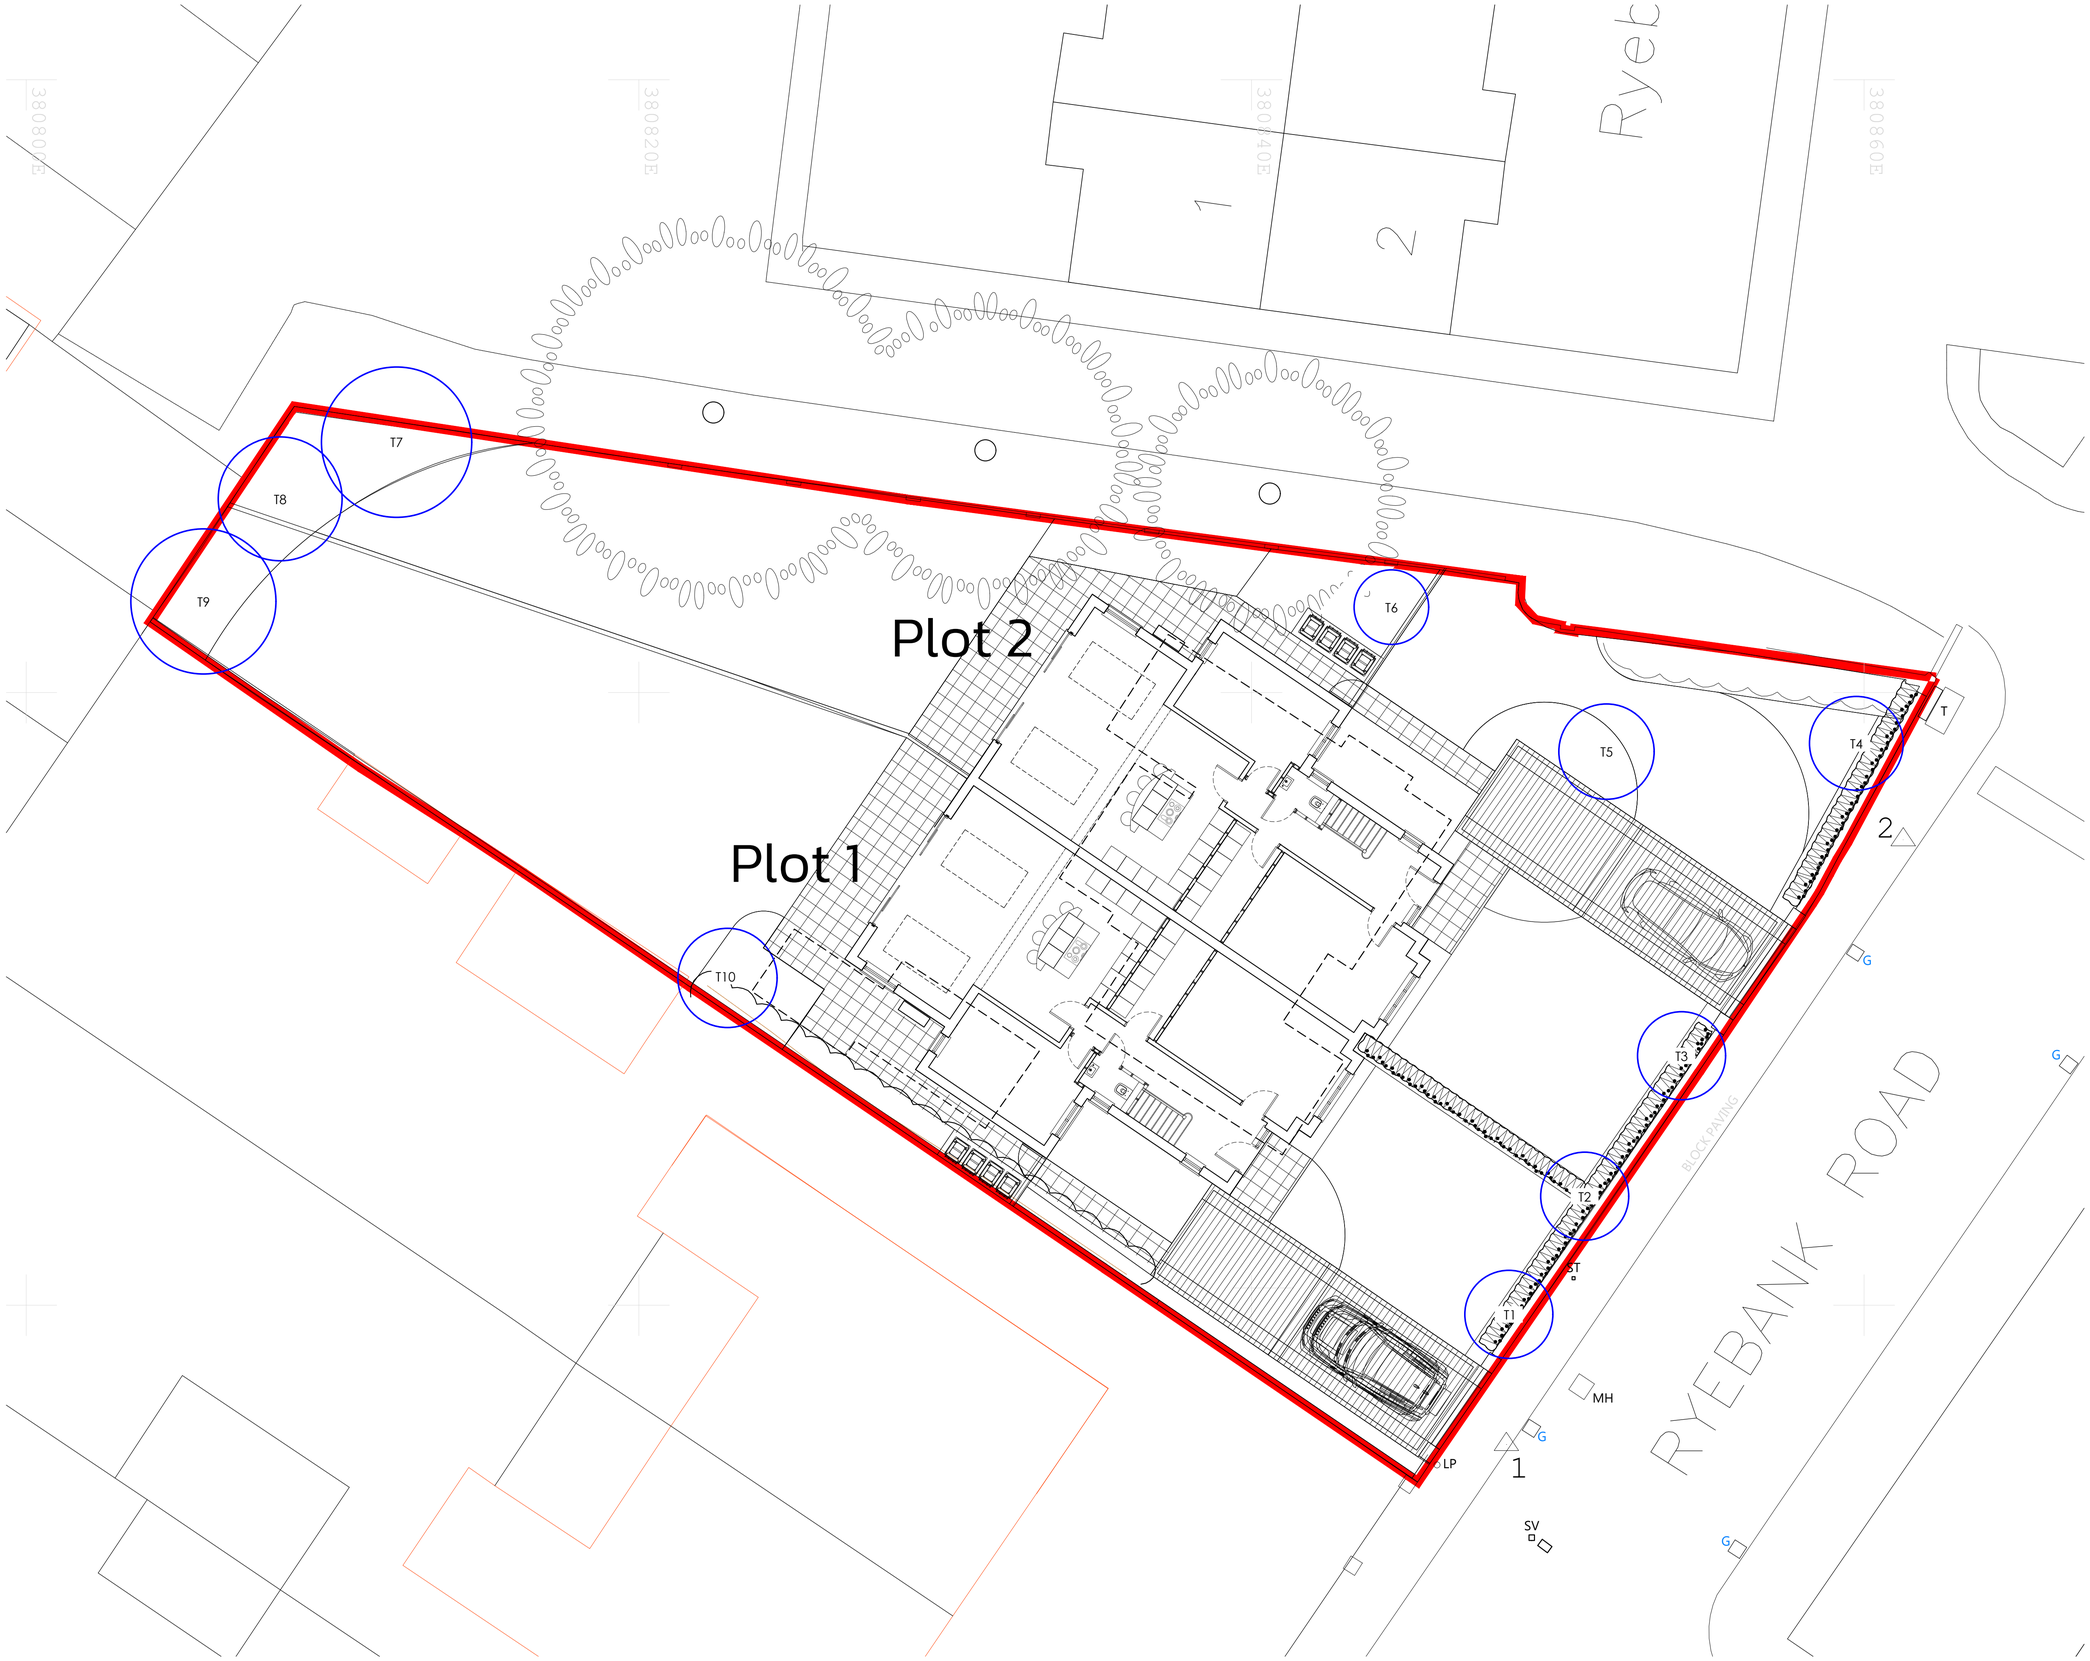

Date.	Revision.	By.	No.
20.09.24.	Front Gable windows re-design inline with Planners comments.	PA.	A.

THIS DRAWING AND THE BUILDING WORKS DEPICTED THEREIN ARE THE COPYRIGHT OF B2 ARCHITECTURE LIMITED AND MAY NOT BE USED, COPIED OR AMENDED EXCEPT BY WRITTEN PERMISSION.

B2 Architecture Limited
2b Beech Road,
Hale,
Altrincham,
Cheshire,
WA15 9HX

Tel No. 0161 928 0051

Email. enquiries@b2architecture.co.uk

B2ARCHITECTURE

Proposed development at. No.262 Ryebank Rd Chorlton,Manchester

Client. St Werburgh Developments

Drawing title. Proposed Site Plan

Status. Planning	Date. APRIL 2024
Scale. 1:100 @ A1	Drawn. PGJA
Checked. B2 Architecture	
Job No. 23-78	Drawing No. 07
Revision. A	