
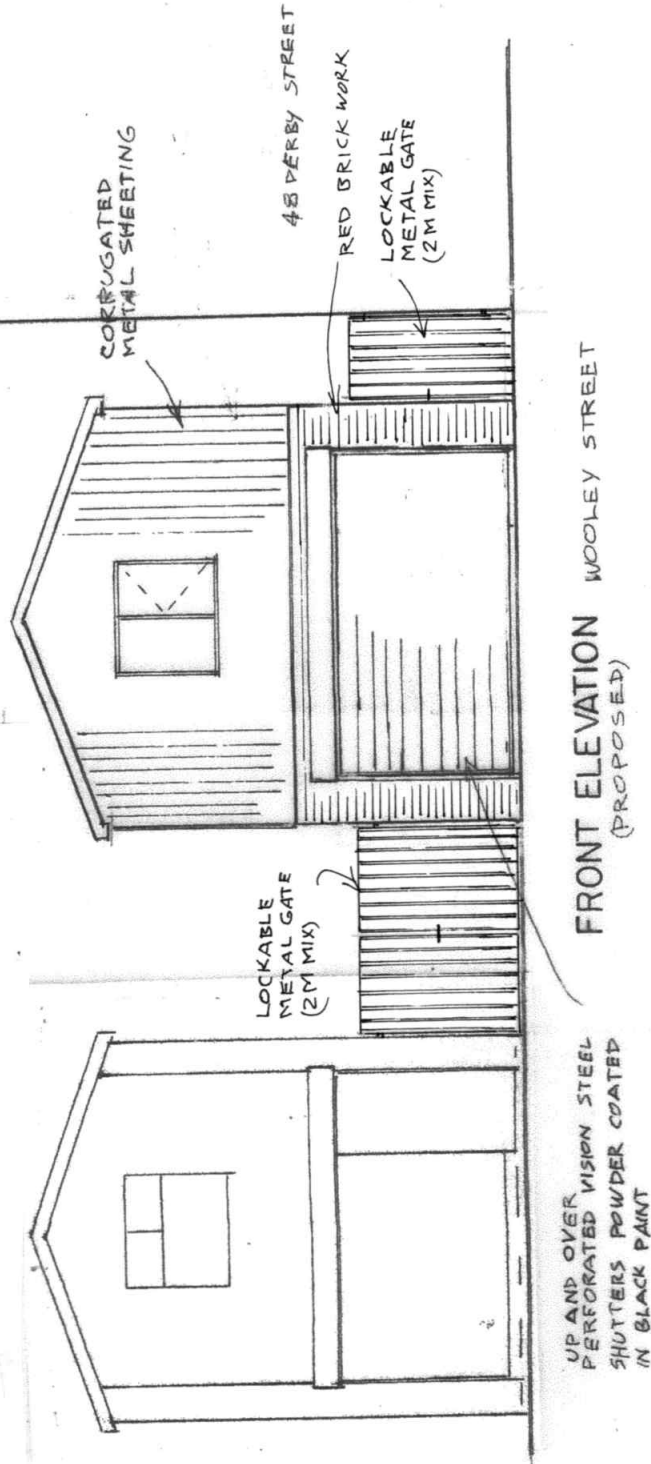


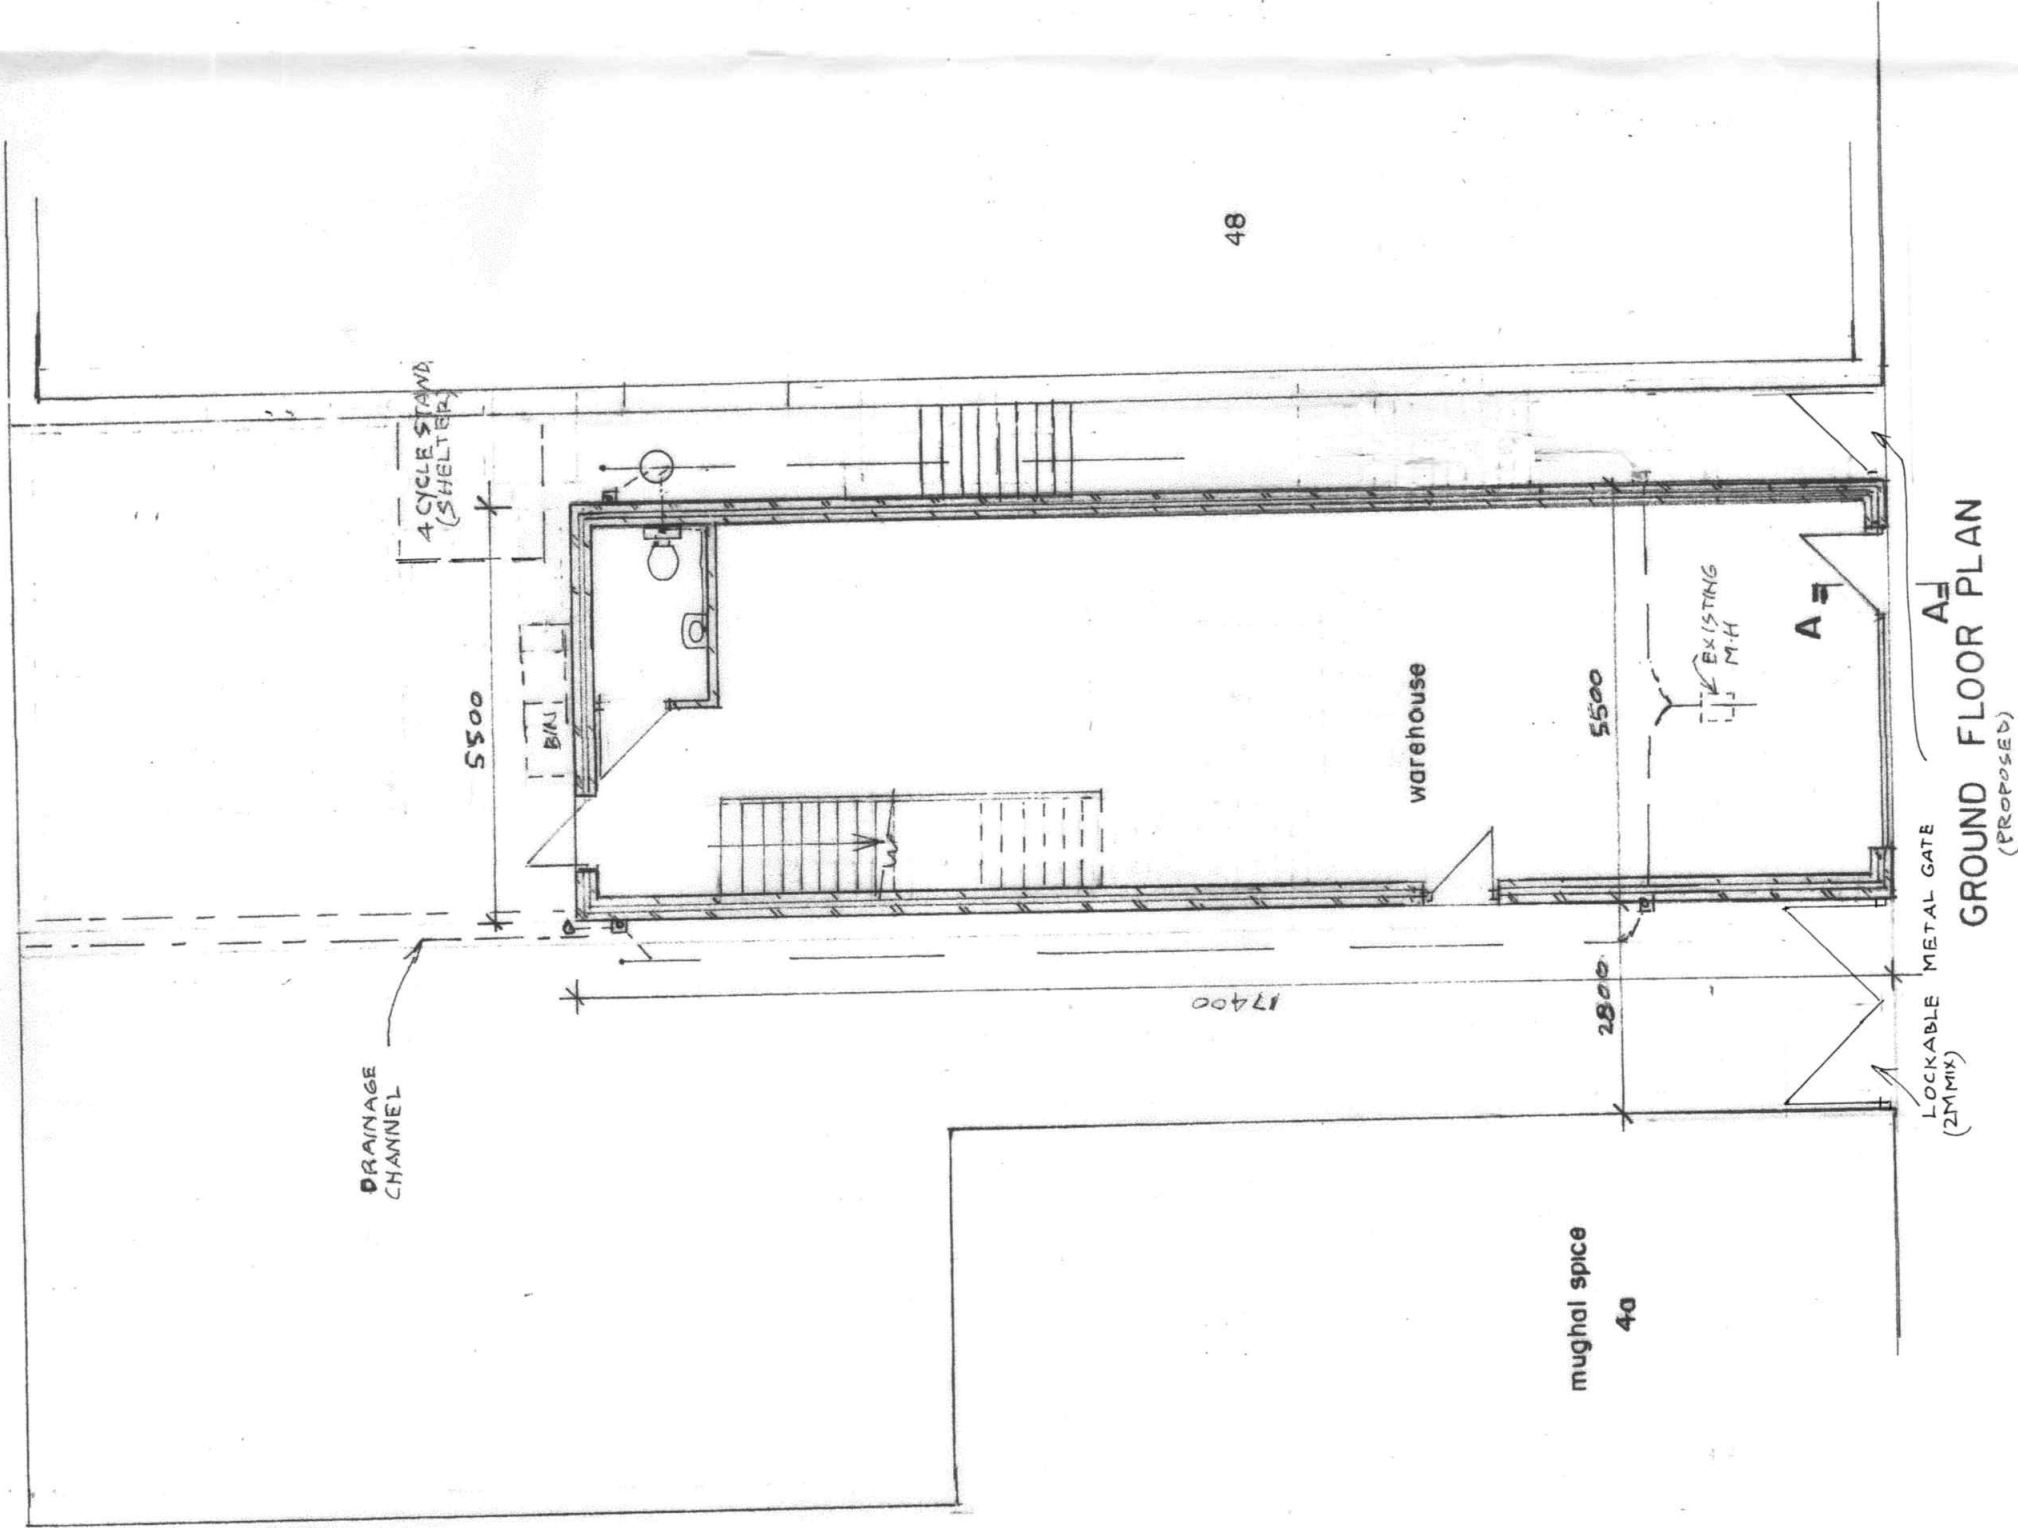

BUILDING DESIGN SERVICES

M. FAROOQ

418 Bury Road Rochdale OL11 5EU.

Tel: 01706 712231 Mob: 07967605763

ERECTION OF AN ANCILLARY STORAGE UNIT (B8) TO THE REAR OF 48 DERBY STREET MANCHESTER M8 8HN

For: Mr SHAMAZ SUBHANI

Plan

Scale 1:100

Elevation

Scale 1:100

A 1986/2