


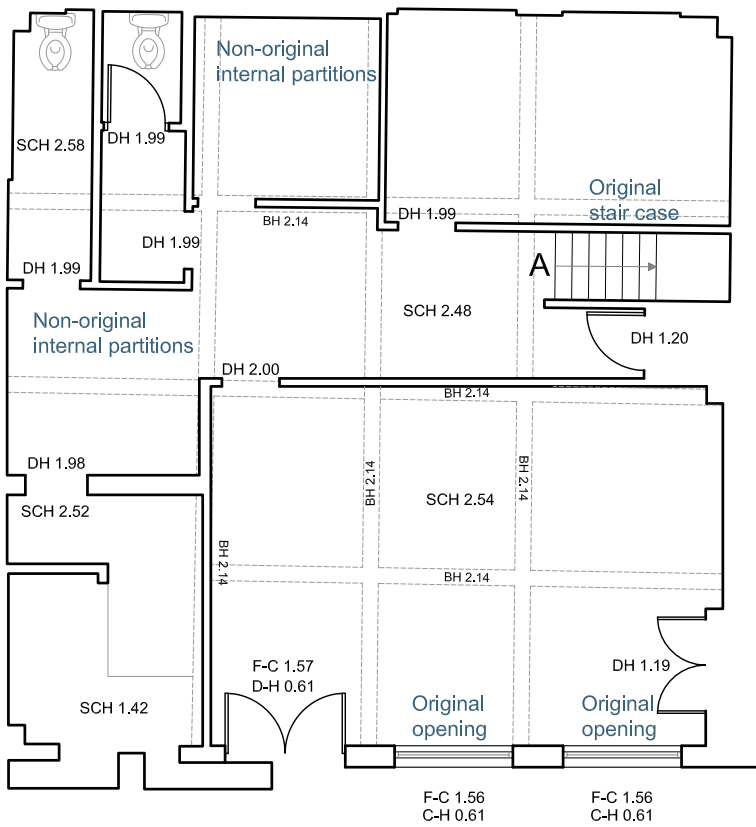


SCALE 1:100



STAIRCASE A
floor to floor - 2.742 m
No risers - 15
riser height - 182,8 mm
goings depth - 222,5 mm
stringer width - 900,0 mm

BASEMENT

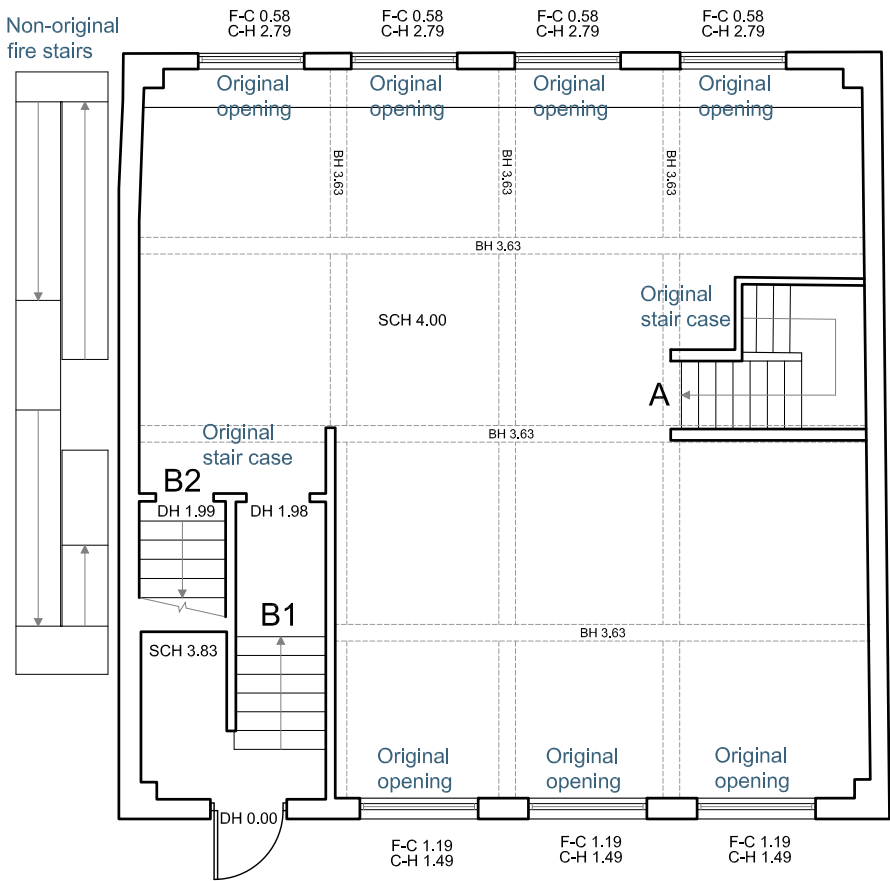

STAIRCASE B1
floor to floor - 1.190 m
No risers - 7
riser height - 170 mm
goings depth - 248,17 mm
stringer width - 1.190,0 mm

GROUND FLOOR

B	TAGS	DR	14.01.19
A	FIRST ISSUE	DR	22.01.18
REV	DESCRIPTION	BY	DATE

HOWARD & SEDDON A.R.I.B.A. CHARTERED ARCHITECTS, 64 WASHWAY ROAD, SALE, CHESHIRE. M33 7RE. TEL No 0161-973 8296 FAX No 0161-962 3485 e-mail : admin@howardandseddon.co.uk	PROJECT RESIDENTIAL DEVELOPMENT 58 RICHMOND STREET MANCHESTER	TITLE EXISTING PLAN LAYOUT BASEMENT & GROUND FLOOR	DRAWN D. ROJO	DRG No. 12,764 50
			DATE 14/01/19	
	CLIENT TAHIR AHMED, TAHIR MEHMOOD		SCALE 1:100 (A3)	AMENDMENT B