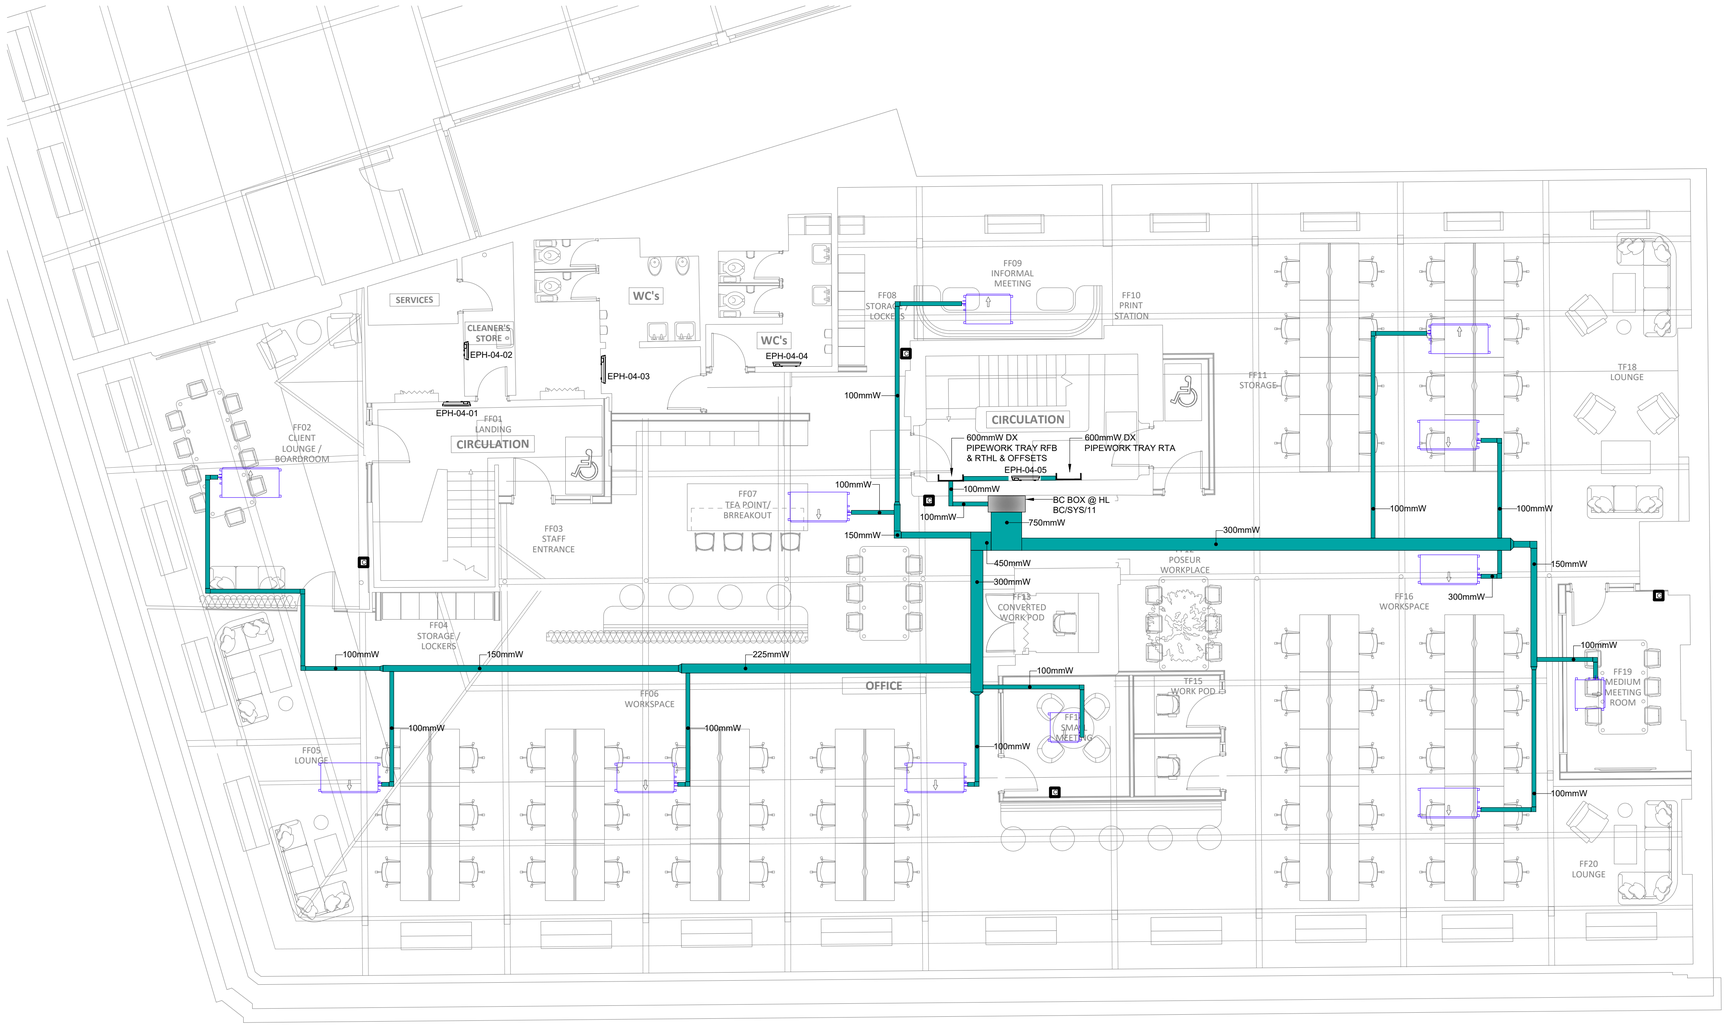

PROPOSED FOURTH FLOOR

LEGEND	
	REFRIGERANT TRAY WORK
	HEATING/COOLING WALL CONTROLLER
	FAN COIL UNIT
EPH	ELECTRIC PANEL HEATER (LST = LOW SURFACE TEMPERATURE TYPE)

REV	DESCRIPTION	BY	DATE
P1	ISSUE FOR PLANNING	SR	17.05.24

KAIZEN Consulting Engineers

www.kaizen-ce.com e: info@kaizen-ce.com

CLIENT

bruntwood SciTech

ARCHITECT

AXI

PROJECT

117-119 PORTLAND STREET
MANCHESTER

DRAWING TITLE

MECHANICAL SERVICES
FOURTH FLOOR
HEATING & COOLING LAYOUT

CHECKED	DATE	DRAWN	SCALE
SR	FEB 24	MN	1:75@A1

STAGE 4

DRAWING NUMBER	STATUS	REV.
1168-KCE-ZZ-04-DR-M-5605	**S4**	**P1**