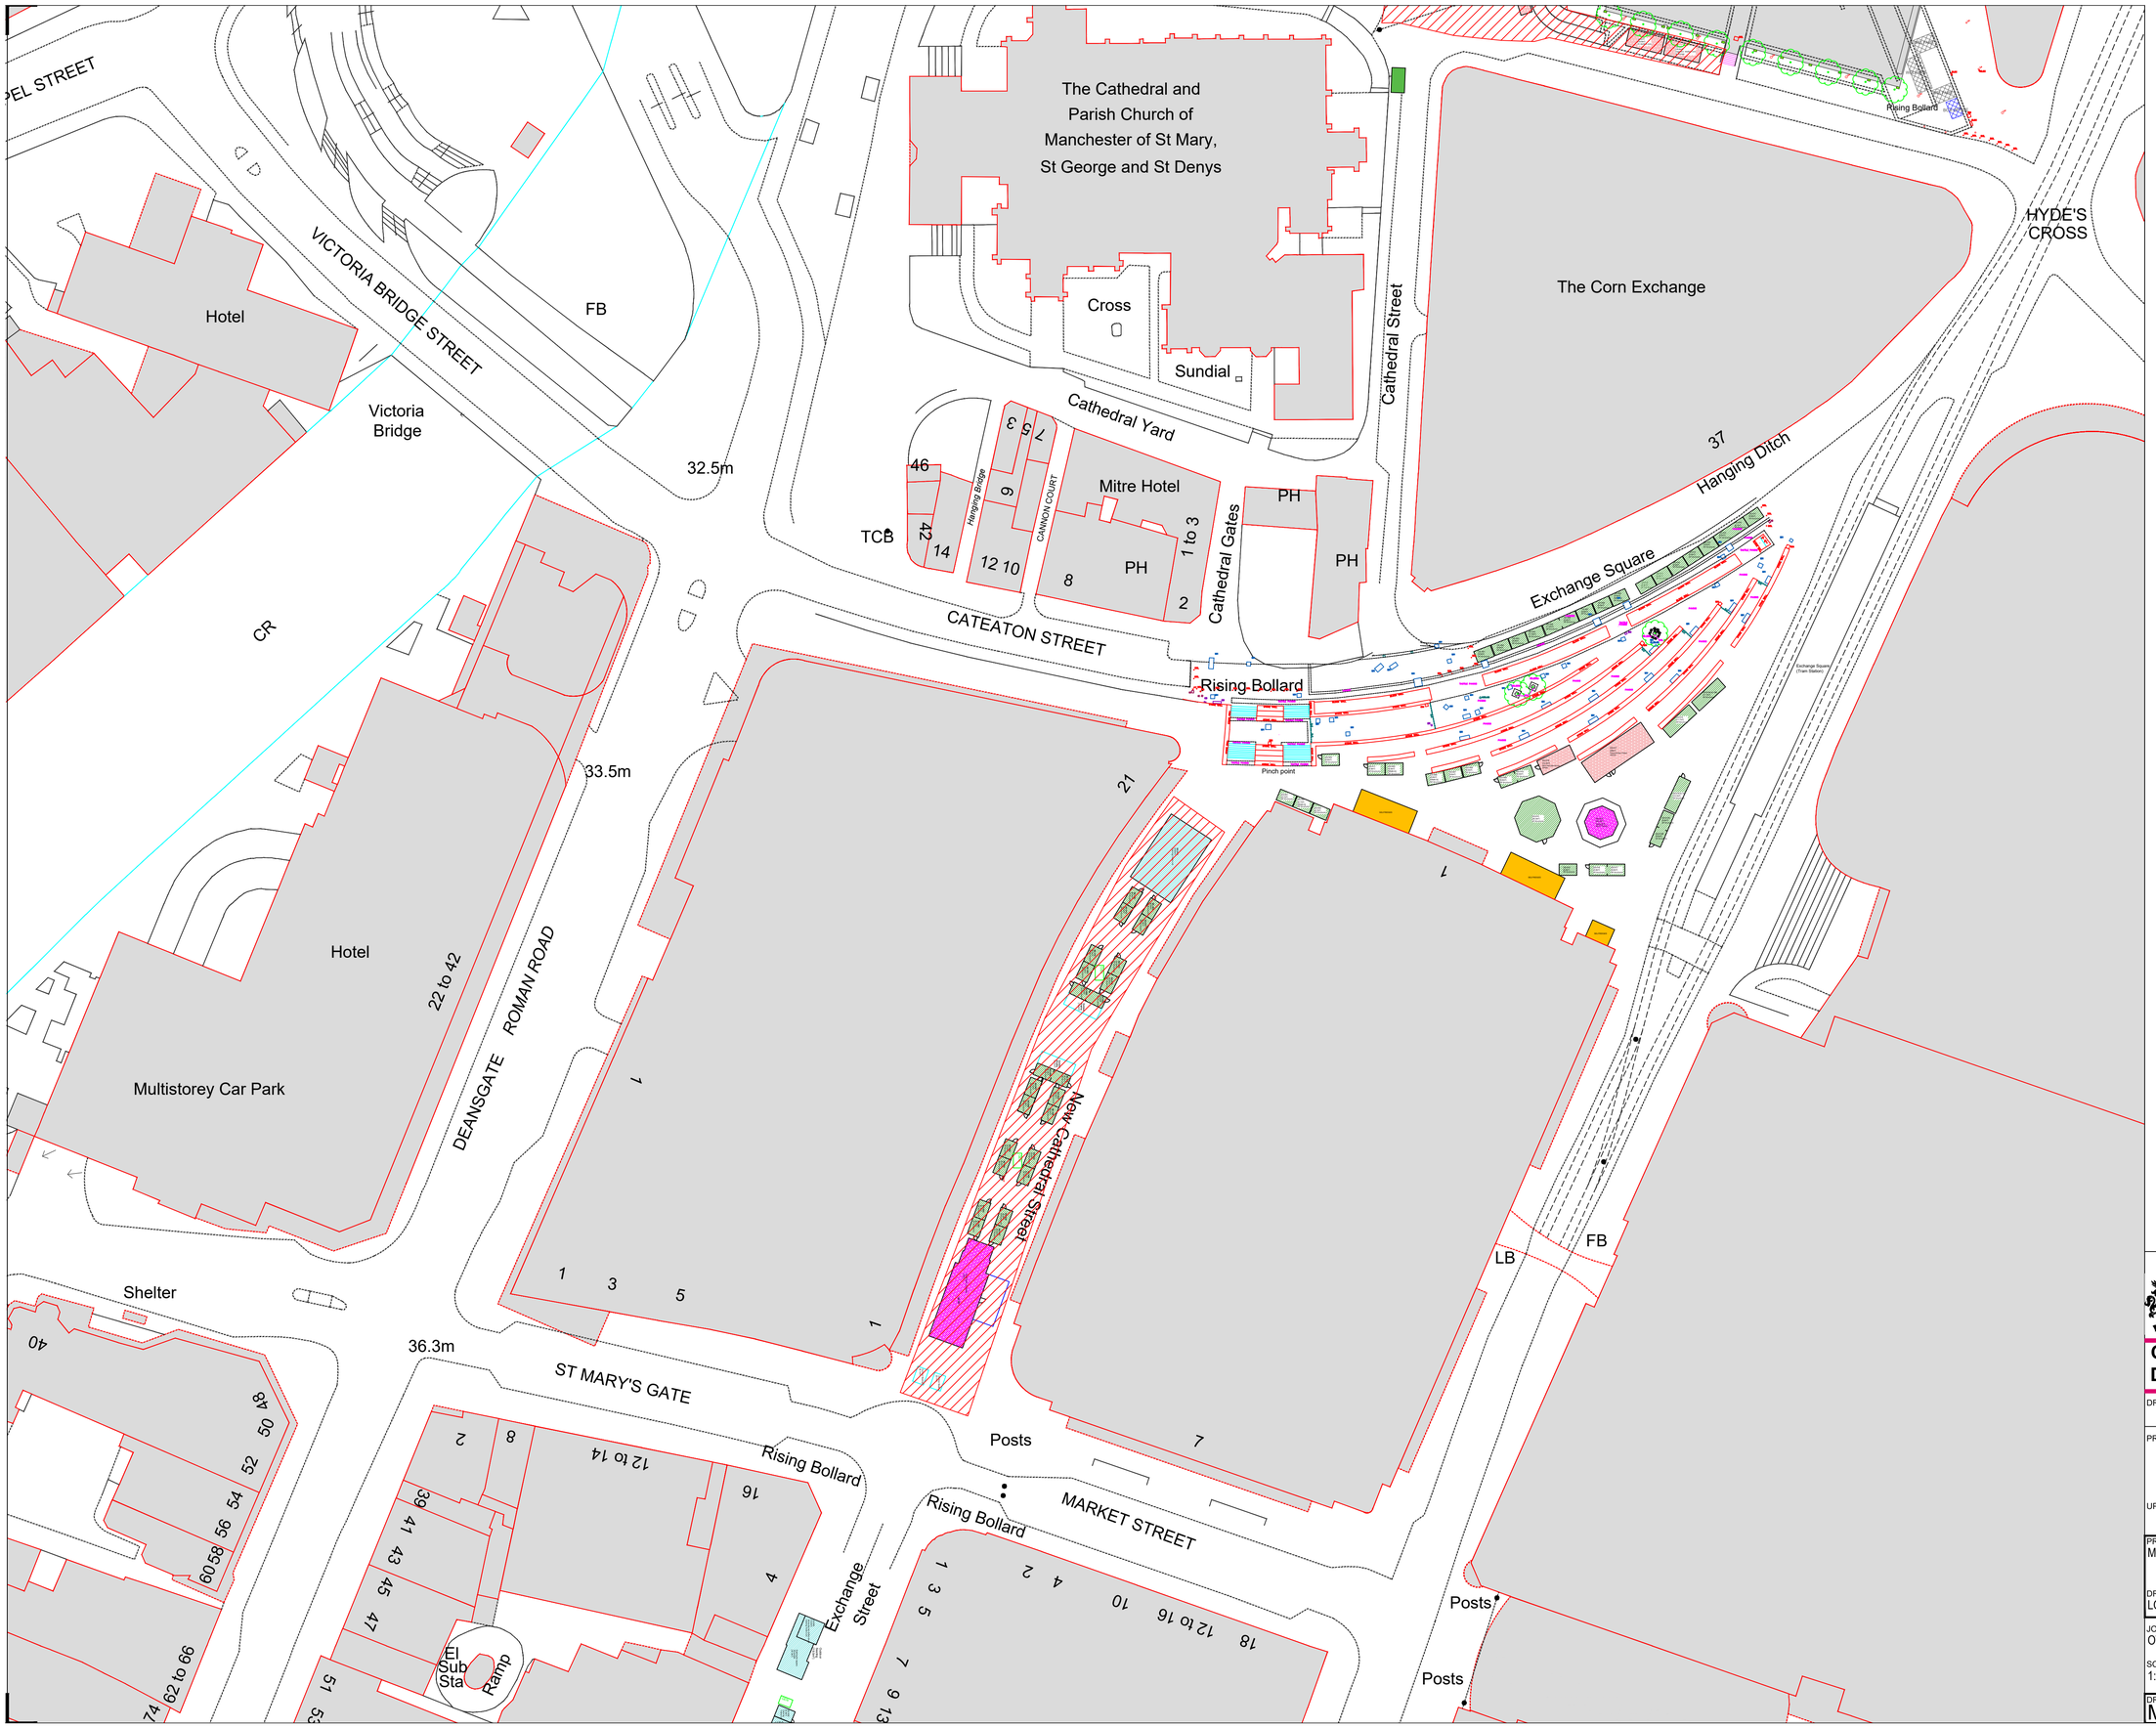

Legend:

MARKET LOCATIONS

REFUSE COLLECTION POINT

N

MANCHESTER CITY COUNCIL

Capital Programmes Division

Manchester City Council
PO Box 532, Town Hall
Manchester
M60 2LA

DRAWING STATUS: CONSTRUCTION ISSUE

PROPERTY TITLE

UPRN

DFE NO.
-

PROJECT TITLE
MANCHESTER CHRISTMAS MARKETS 2024

DRAWING TITLE
LOCATION PLAN - NEW CATHEDRAL STREET

JOB NO.	DATE	REV
OT45826	SEPTEMBER 2024	

SCALE	AUTHOR	CHECKED BY	APPROVED BY
1:500@A1	RH	TJ	

DRAWING NO.
MCC-XX-DR-B-003