



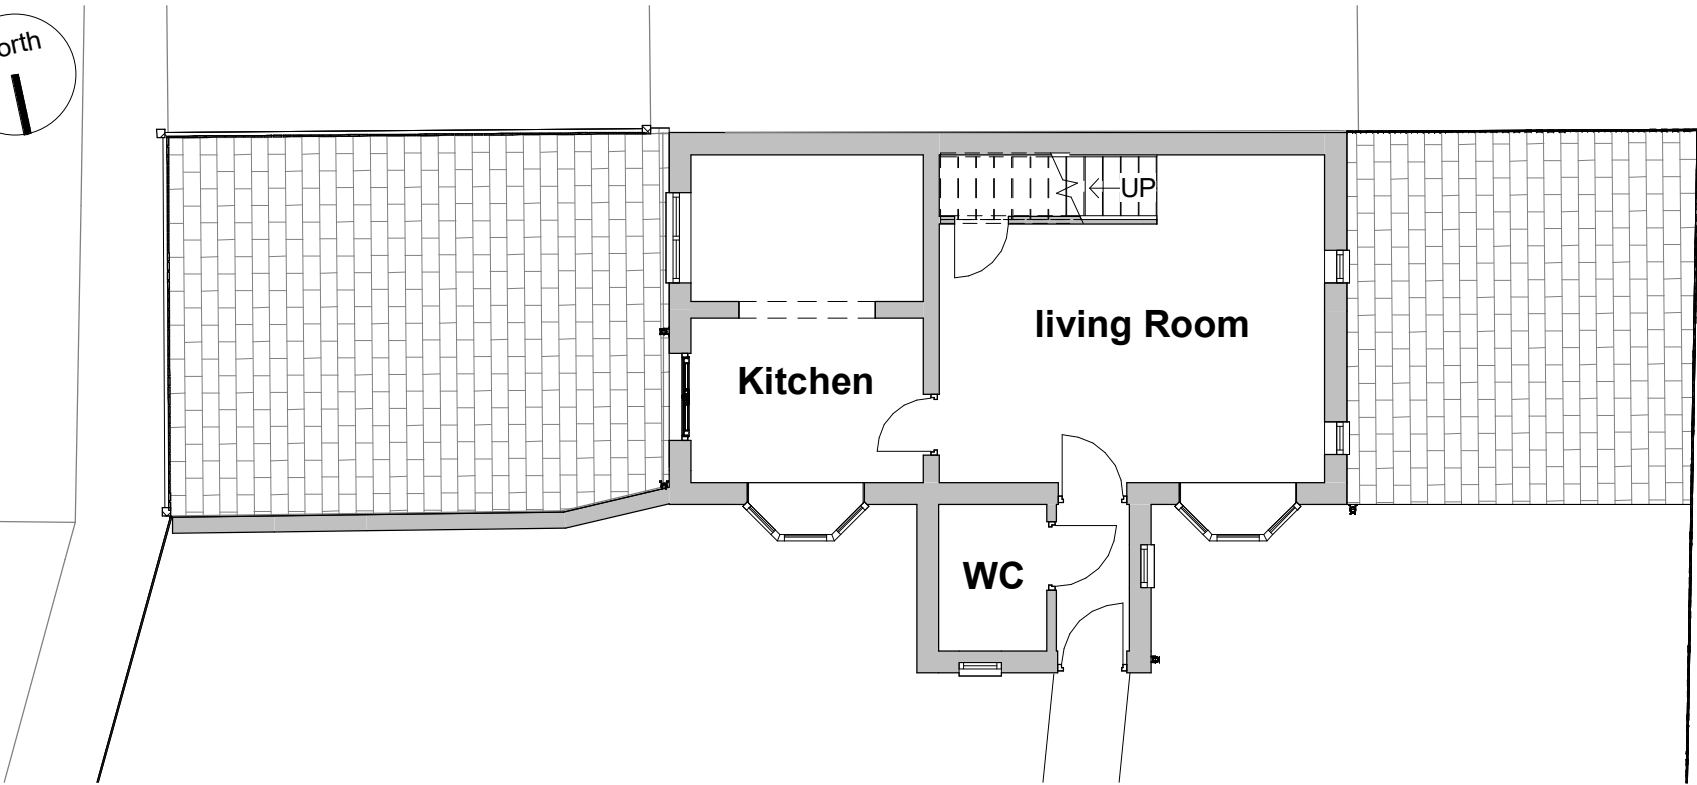


Existing - Ground Floor

1 : 100

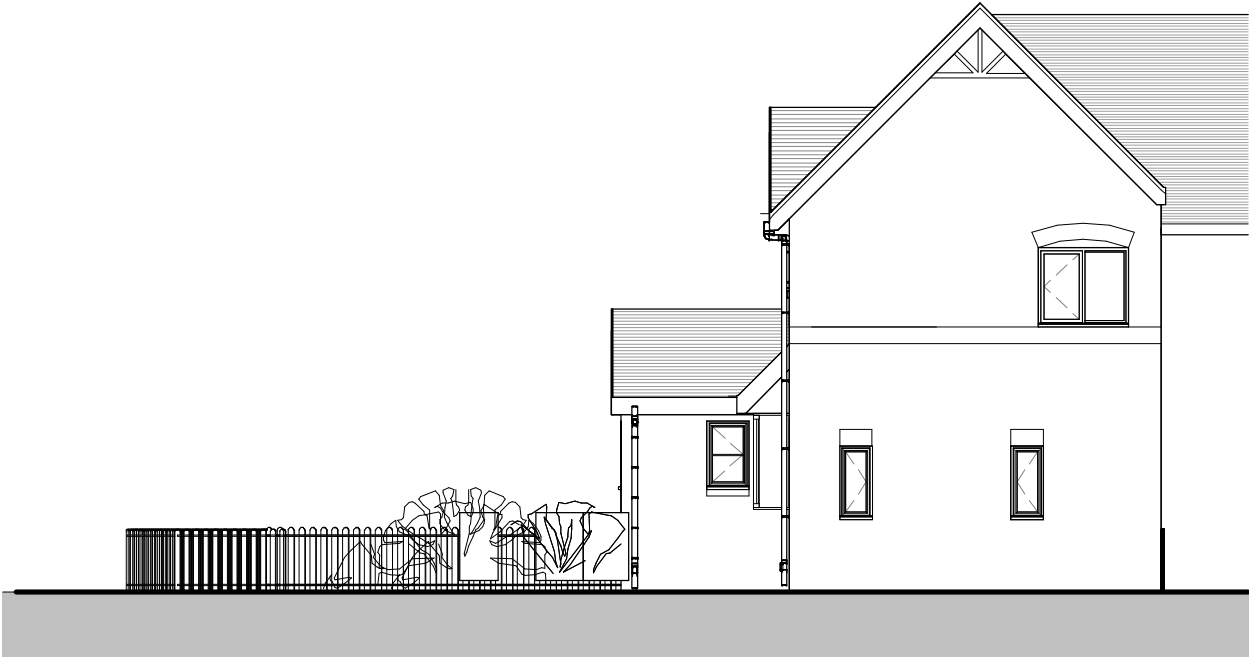

Existing - Side

1 : 100

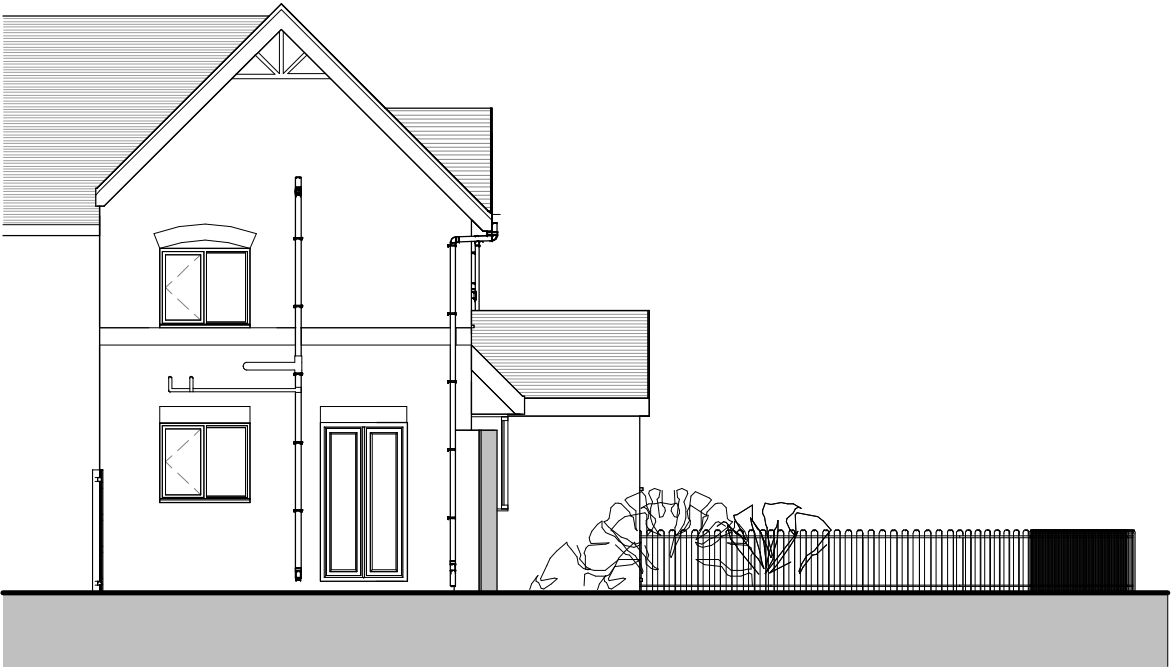

Existing - Rear

1 : 100



Existing - Front

1 : 100



Do not scale from this drawing. Work to figured dimensions only.

All information should be checked by the contractor site before work.

Any discrepancies should be reported to the architect or designer immediately. All rights are reserved and are not transferable. Unauthorised reproduction of this drawing are not permitted.

Land registry title and ownership boundaries are produced by IONIC STUDIO using all reasonable endeavours. We cannot be held responsible for scale discrepancy of plans supplied to us.

IONIC
DESIGN

No.	Description	Date

PROJECT
23 Cornishway, Wythenshawe, Manchester
M22 0LY

SHEET
Existing Plans & Elevations

CLIENT
Prasanth Dissanayake

Date 08/09/2024	Project number P088	Scale (@ A3) 1 : 100
Drawn by ZI	DRAWING NUMBER E101	REV
Checked by Checker		