


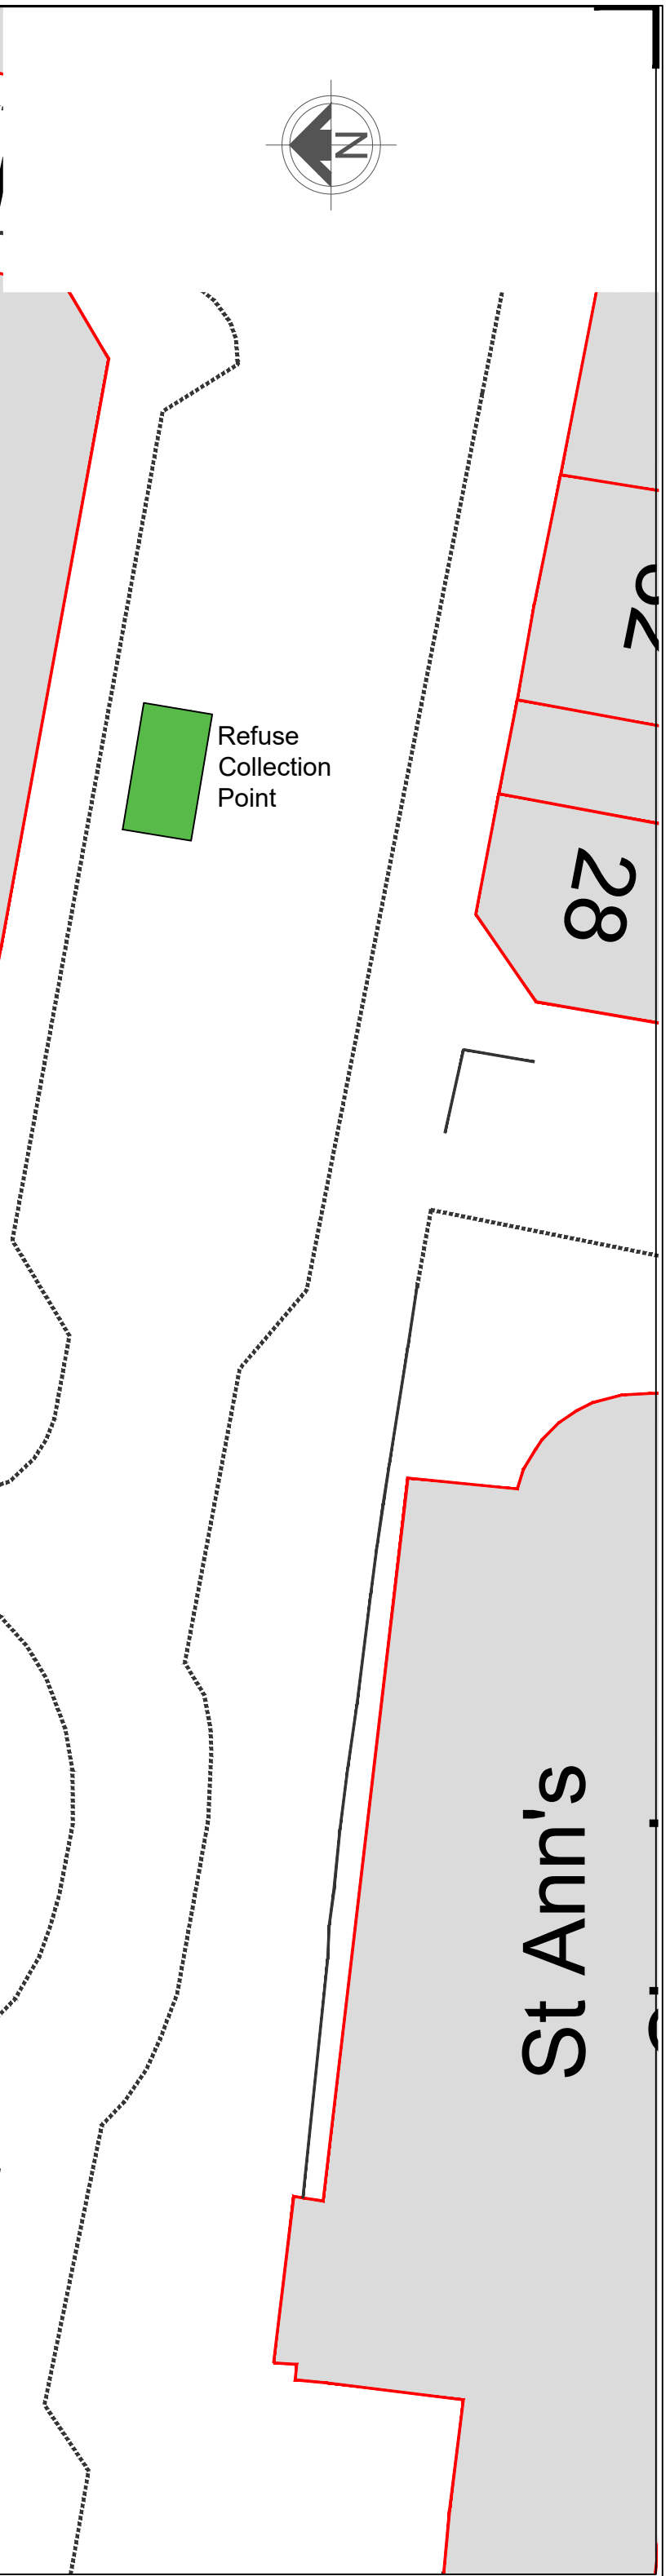



MANCHESTER CITY COUNCIL
Capital Programmes Division
DRAWING STATUS CONSTRUCTION ISSUE
PROPERTY TITLE
UPRN
DFE NO.
PROJECT TITLE
MANCHESTER CHRISTMAS MARKETS 2024
DRAWING TITLE
ST ANNS SQ & EXCHANGE ST PROPOSED LAYOUT PLANS
JOB NO. OT45826
DATE SEPTEMBER 2024
SCALE 1:200@A1
AUTHOR RH
CHECKED BY TJ
APPROVED BY
DRAWING NO.
MCC-XX-DR-B-012

Manchester City Council
PO Box 532, Town Hall
Manchester
M60 2LA