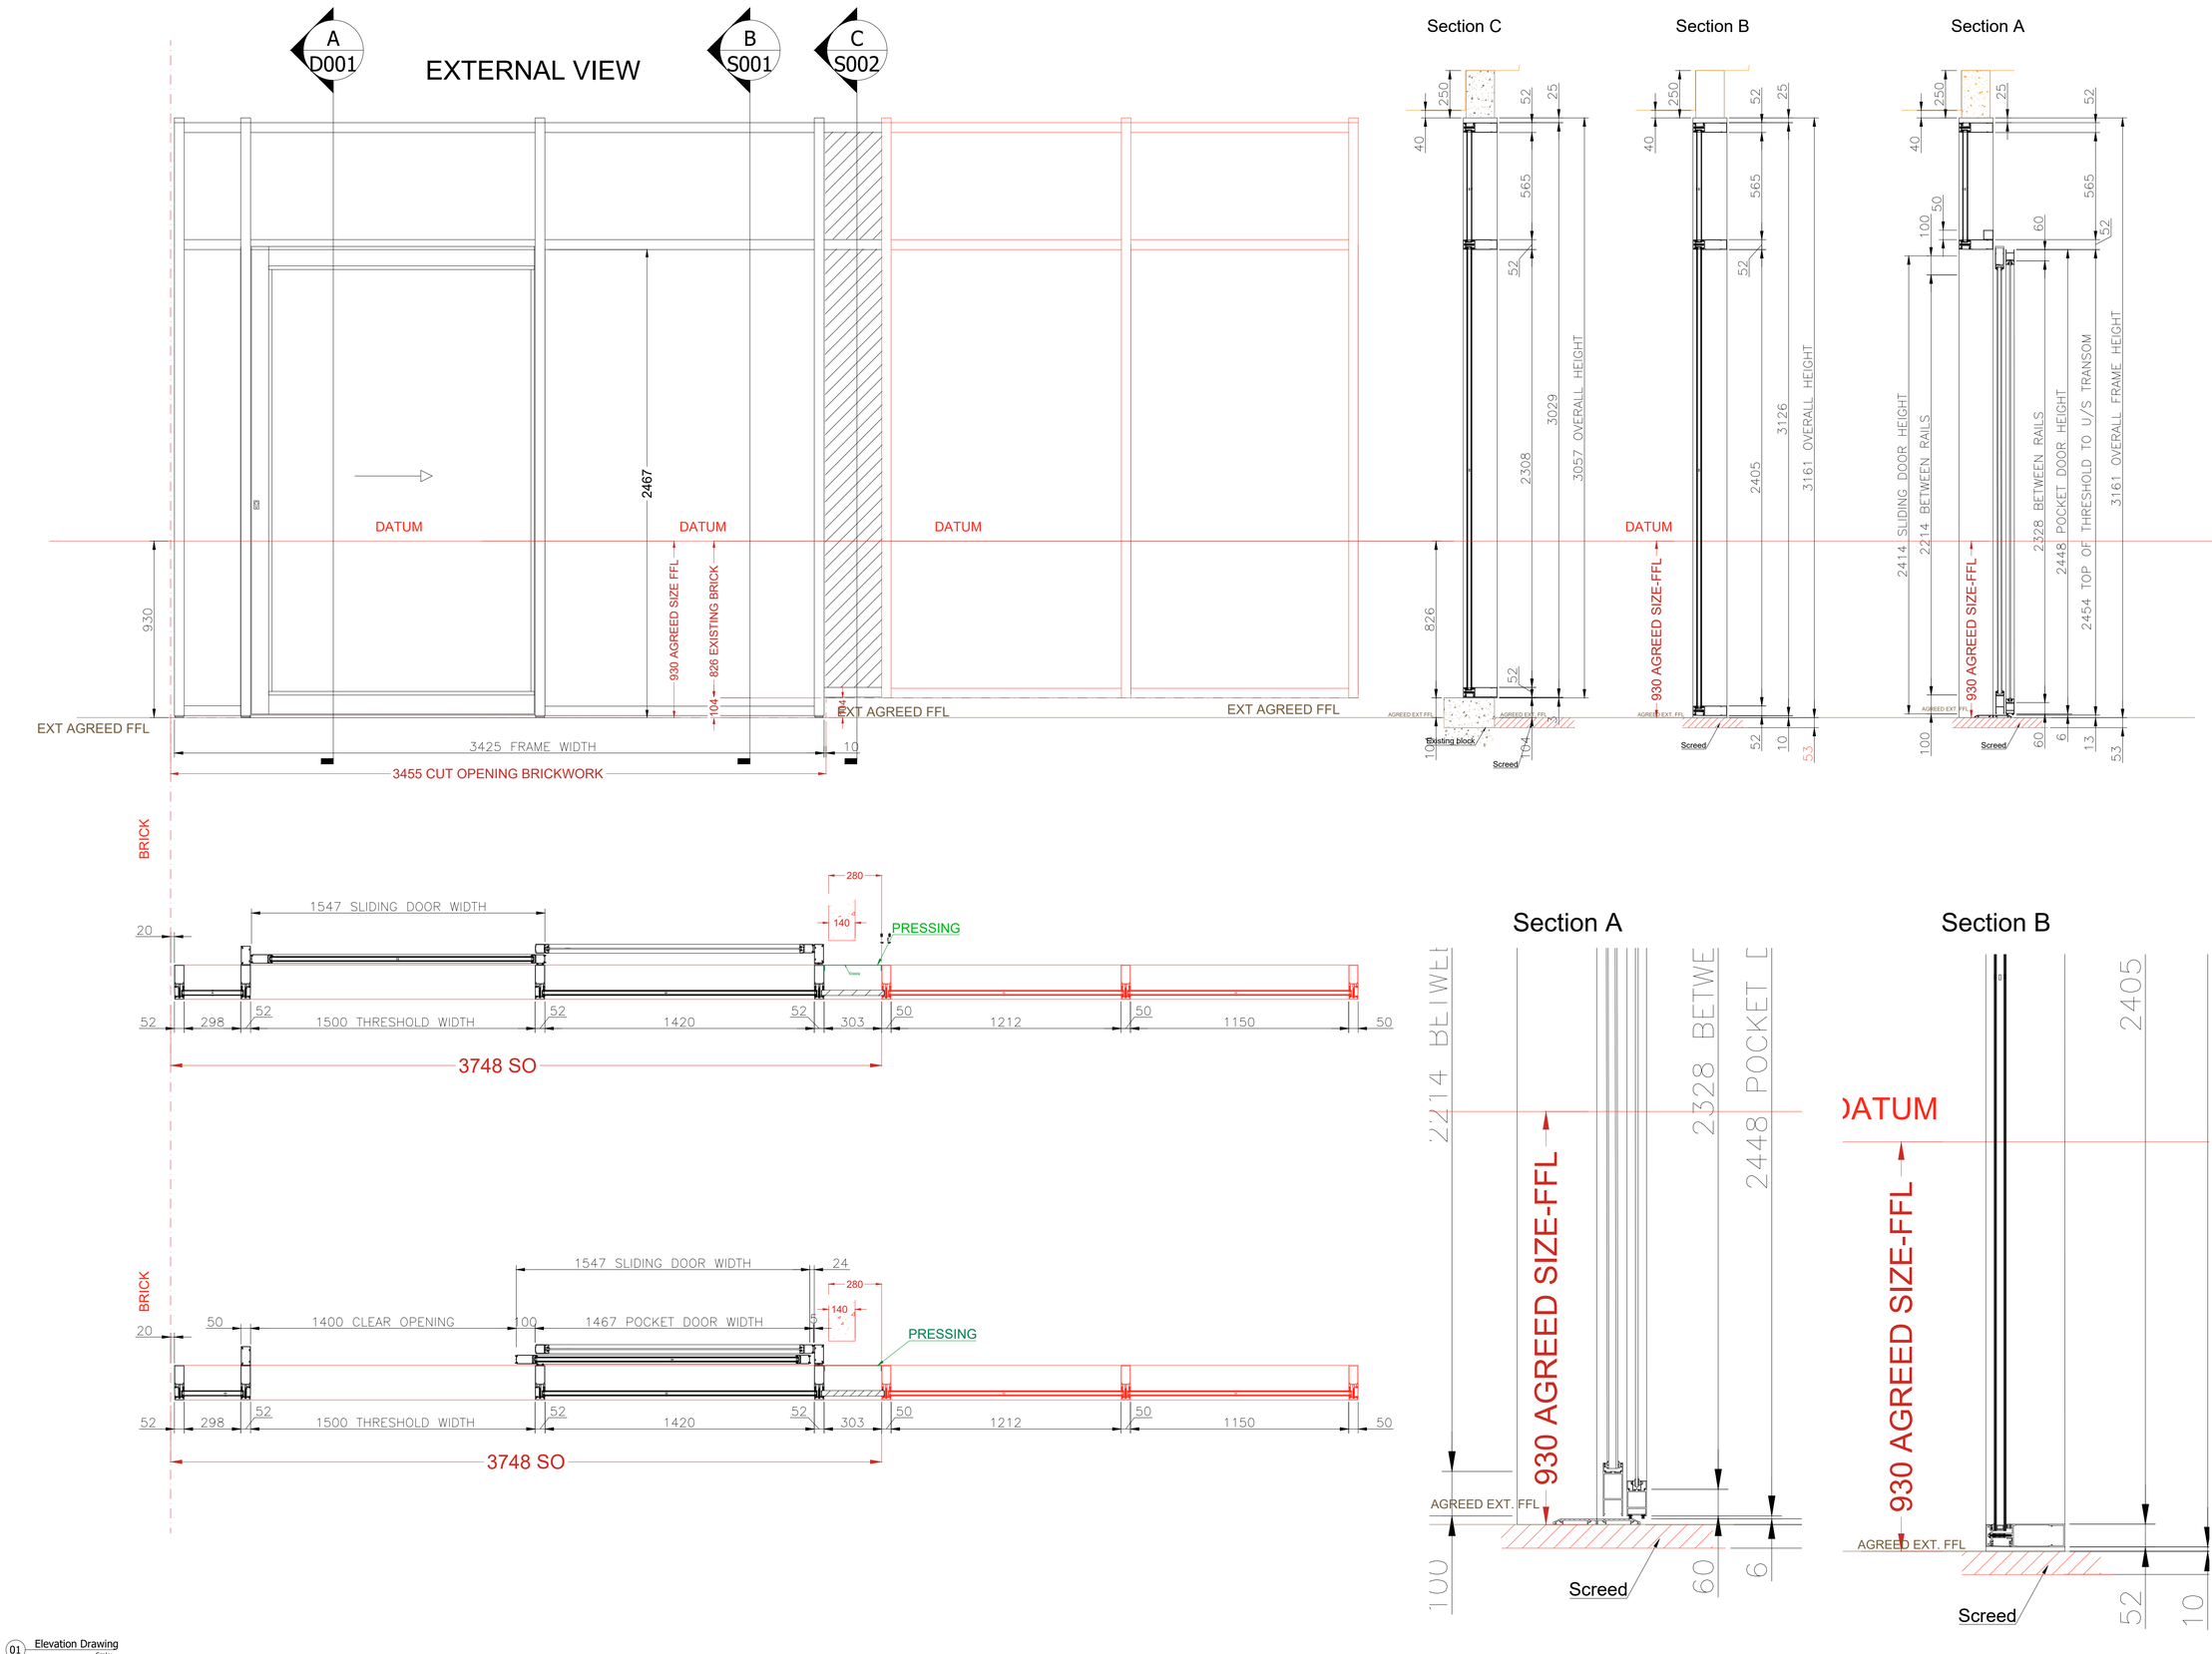


01 Elevation Drawing
Scale:

Notes:

NOTES

TOLERANCES OF PRIMARY STRUCTURE (+/- 15mm), SECONDARY STRUCTURE (+/- 10mm) IN ALL DIRECTIONS NON-ACCUMULATIVE. ANY DEVIATION FROM ABOVE TO BE NOTIFIED TO EFS.

SPECIFICATION:

1) FABRICATED FROM SENIOR ARCHITECTURAL SYSTEM NON THERMALLY IMPROVED SD & SFG SECTIONS
2) FABRICATED FROM SENIOR ARCHITECTURAL SYSTEMS – SCW+ CURTAIN WALLING SYSTEM
3) SILVER ANODISED SQUARE EDGED THRESHOLD
4) DOUBLE SAFETY GLAZED WITH 8.8MM CLEAR LAM/16MM ARGON FILLED BWES/6MM LOW E TGH
5) 1xSAFETY POCKET SCREEN GLAZED WITH 6.4MM CLEAR LAM.
6) 1NO. HOOK LOCK
7) SINGLE RECORD AUTOMATION WITH COMBINED RADAR/PRESENCE SENSORS FOR ACTIVATION
8) EPDM SEALED TO PERIMETER
9) PRESSINGS AND TRIMS TO INTERNAL
10) CILL TO BE RECYCLED AND ADJUSTED TO SUIT
11) GOLD ANODISED

REV:	DESCRIPTION:	BY:	DATE:
B	FFL CHANGED	RZ	20-06-24
A	LEFT SIDESCREEN EXTENDED TO FFL, WIDE STILE ADDED	RZ	16-04-24
–	FIRST APPROVAL	RZ	26-03-24

STATUS: **FOR APPROVAL**

SFG aluminium
T: 0790 75838 13 P: 01618840121
E: ezeti@sfgaluminium.co.uk
W: www.sfg-aluminium.co.uk
39 Clayton Lane South, Manchester, M12 5FQ
Registered in England & Wales No. 14108803
When you place an order with SFG Aluminium Ltd you are agreeing to our standard T&Cs

CLIENT: KEMPTON HOMES

ARCHITECT: -

SITE: MANCHESTER

TITLE: ELEVATION TBC

SCALE AT A1:	DATE:	DRAWN:	CHECKED:
1:75 @ A1	26-03-2024	RZ	PM
PROJECT NO:	DRAWING NO:		REVISION:
21827	21827		-