


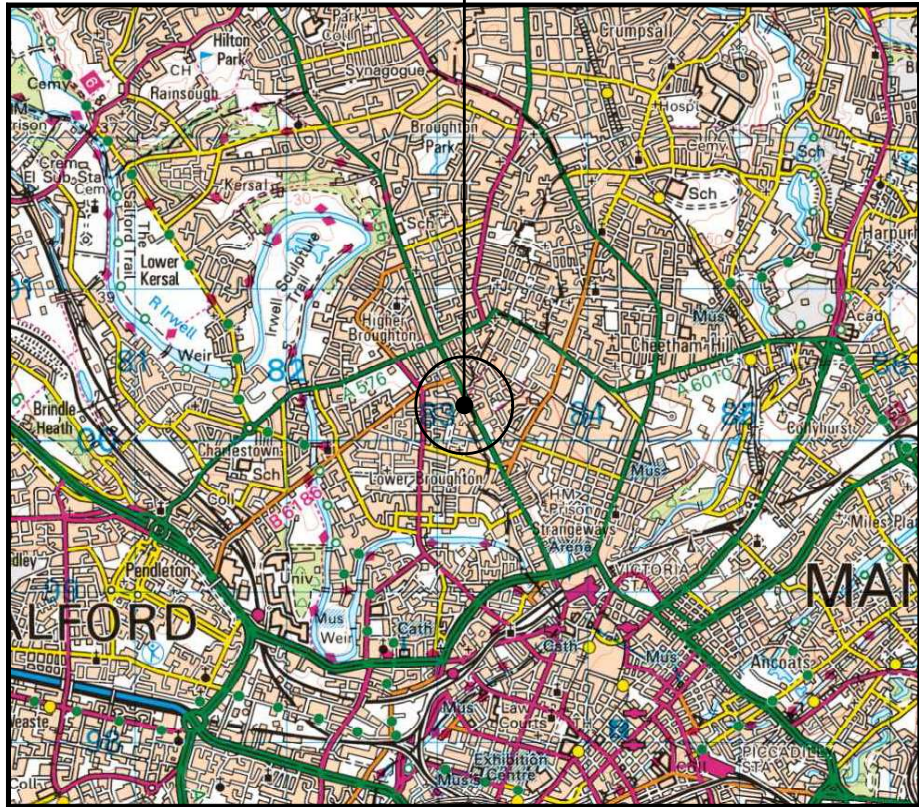


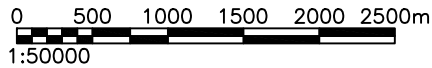

SITE LOCATION
(Scale 1:50000)
Ordnance Survey map extract
based upon Landranger map series
with the permission of the controller of
Her Majesty's Stationery Office
Licence no. 100052104
Crown copyright.

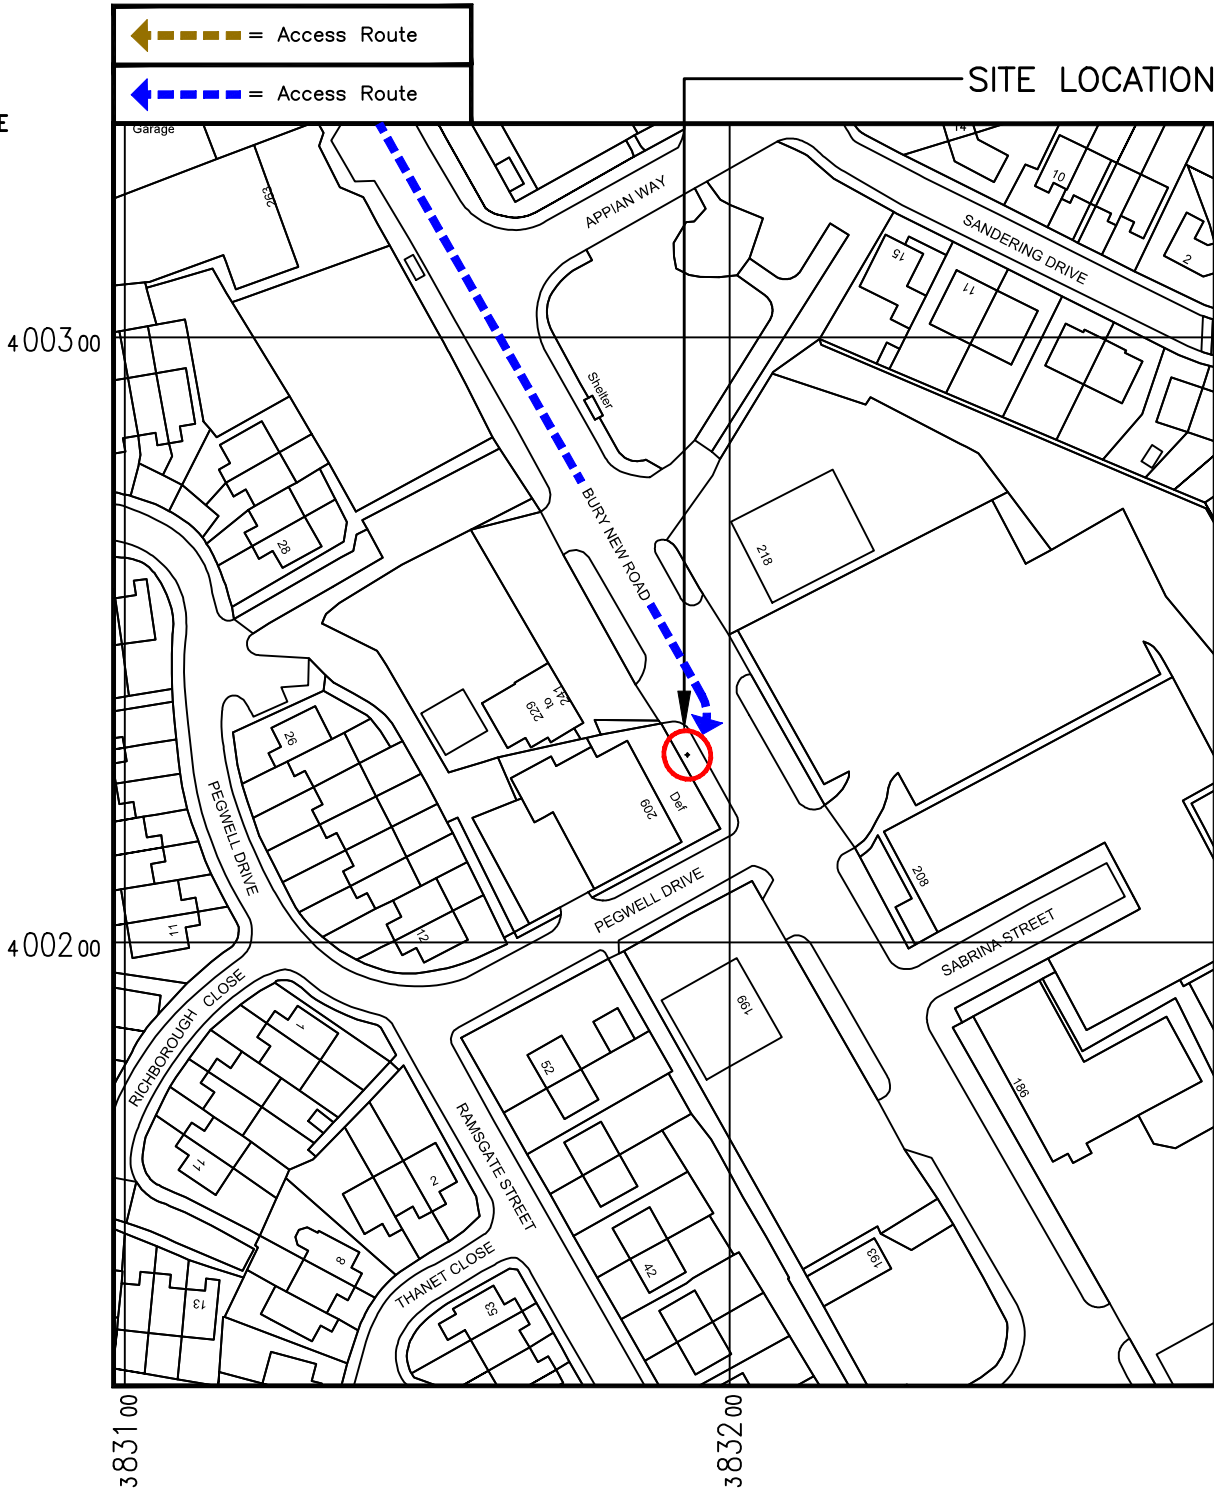


SITE PHOTOGRAPH

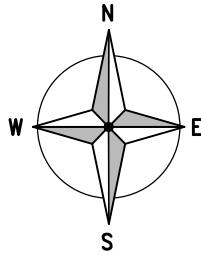

DETAILED SITE LOCATION
(Scale 1:1250)

Based upon Ordnance Survey map extract
with the permission of the Controller of
Her Majesty's Stationery Office.
Crown copyright.
Licence No. 100052104

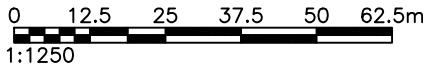


The drawings comply with VF Standard ICNIRP guidelines, under configuration VM7F
Designed in accordance with Cornerstone documents: SDN0009v6.0

ALL DIMENSIONS ARE IN mm UNLESS NOTED OTHERWISE

N.G.R | E: 383193 N: 400231

DIRECTIONS TO SITE:
HEAD EAST ON M602. AT JUNCTION 3, USE
THE LEFT LANE TO TAKE THE A5063 EXIT TO
SALFORD/TRAFFORD PAR. USE THE LEFT 2
LANES TO MERGE ONTO REGENT RD
ROUNDBOULT. KEEP LEFT TO CONTINUE ON
ALBION WAY/A5063. CONTINUE STRAIGHT.
USE ANY LANE TO TURN LEFT ONTO BROAD
ST/A6. TURN RIGHT ONTO FREDERICK
RD/B6186. CONTINUE TO FOLLOW B6186.
TURN LEFT ONTO GREAT CLOWES ST/A5066.
TURN RIGHT ONTO FENNEY ST. TURN RIGHT
ONTO BURY NEW RD/A56. DESTINATION WILL
BE ON THE RIGHT.

A	Issued for Approval	CDN	DVH	29.05.24
REV	MODIFICATION	BY	CH	DATE

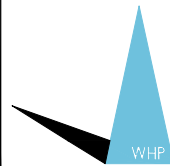

WHP Telecoms Ltd
Faraday Court
401 Faraday Street
Birchwood Park
Warrington WA3 6GA
Tel: 01925 424100 Fax: 01925 424101
e-mail: info@whptelecoms.com



Cell Name	Opt.
PAVEMENT OUTSIDE MACHINE MART	D

Cell ID No		
CORNERSTONE	VMO2	VF
30811900	N/A	23623_0

Site Address / Contact Details		
BURY NEW ROAD STRANGEWAYS MANCHESTER M8 8DU		

Drawing Title:	SITE LOCATION MAPS
----------------	--------------------

Purpose of issue:	PLANNING	Dwg Rev:
-------------------	----------	----------

Drawing Number:	100	A
-----------------	-----	---

Surveyed By:	PB	Original Sheet Size:	A3	Pack Issue:
--------------	----	----------------------	----	-------------

Drawn:	CDN	Date:	29.05.24	Checked:	DVH	Date:	29.05.24	A
--------	-----	-------	----------	----------	-----	-------	----------	---