
© THIS DRAWING IS COPYRIGHT PROTECTED AND MAY NOT BE REPRODUCED IN WHOLE OR PART WITHOUT WRITTEN AUTHORITY FROM THE OWNER.

NOTES:
1. Do not scale from this drawing.
2. Always work to noted dimensions.
3. All dimensions are in millimetres unless otherwise stated.
4. All setting out, levels and dimensions to be agreed on site.
5. The dimensions of all materials must be checked on site before being laid out.
6. This drawing must be read with the relevant specification clauses and detail drawings.
7. Order of construction and setting out to be agreed on site.

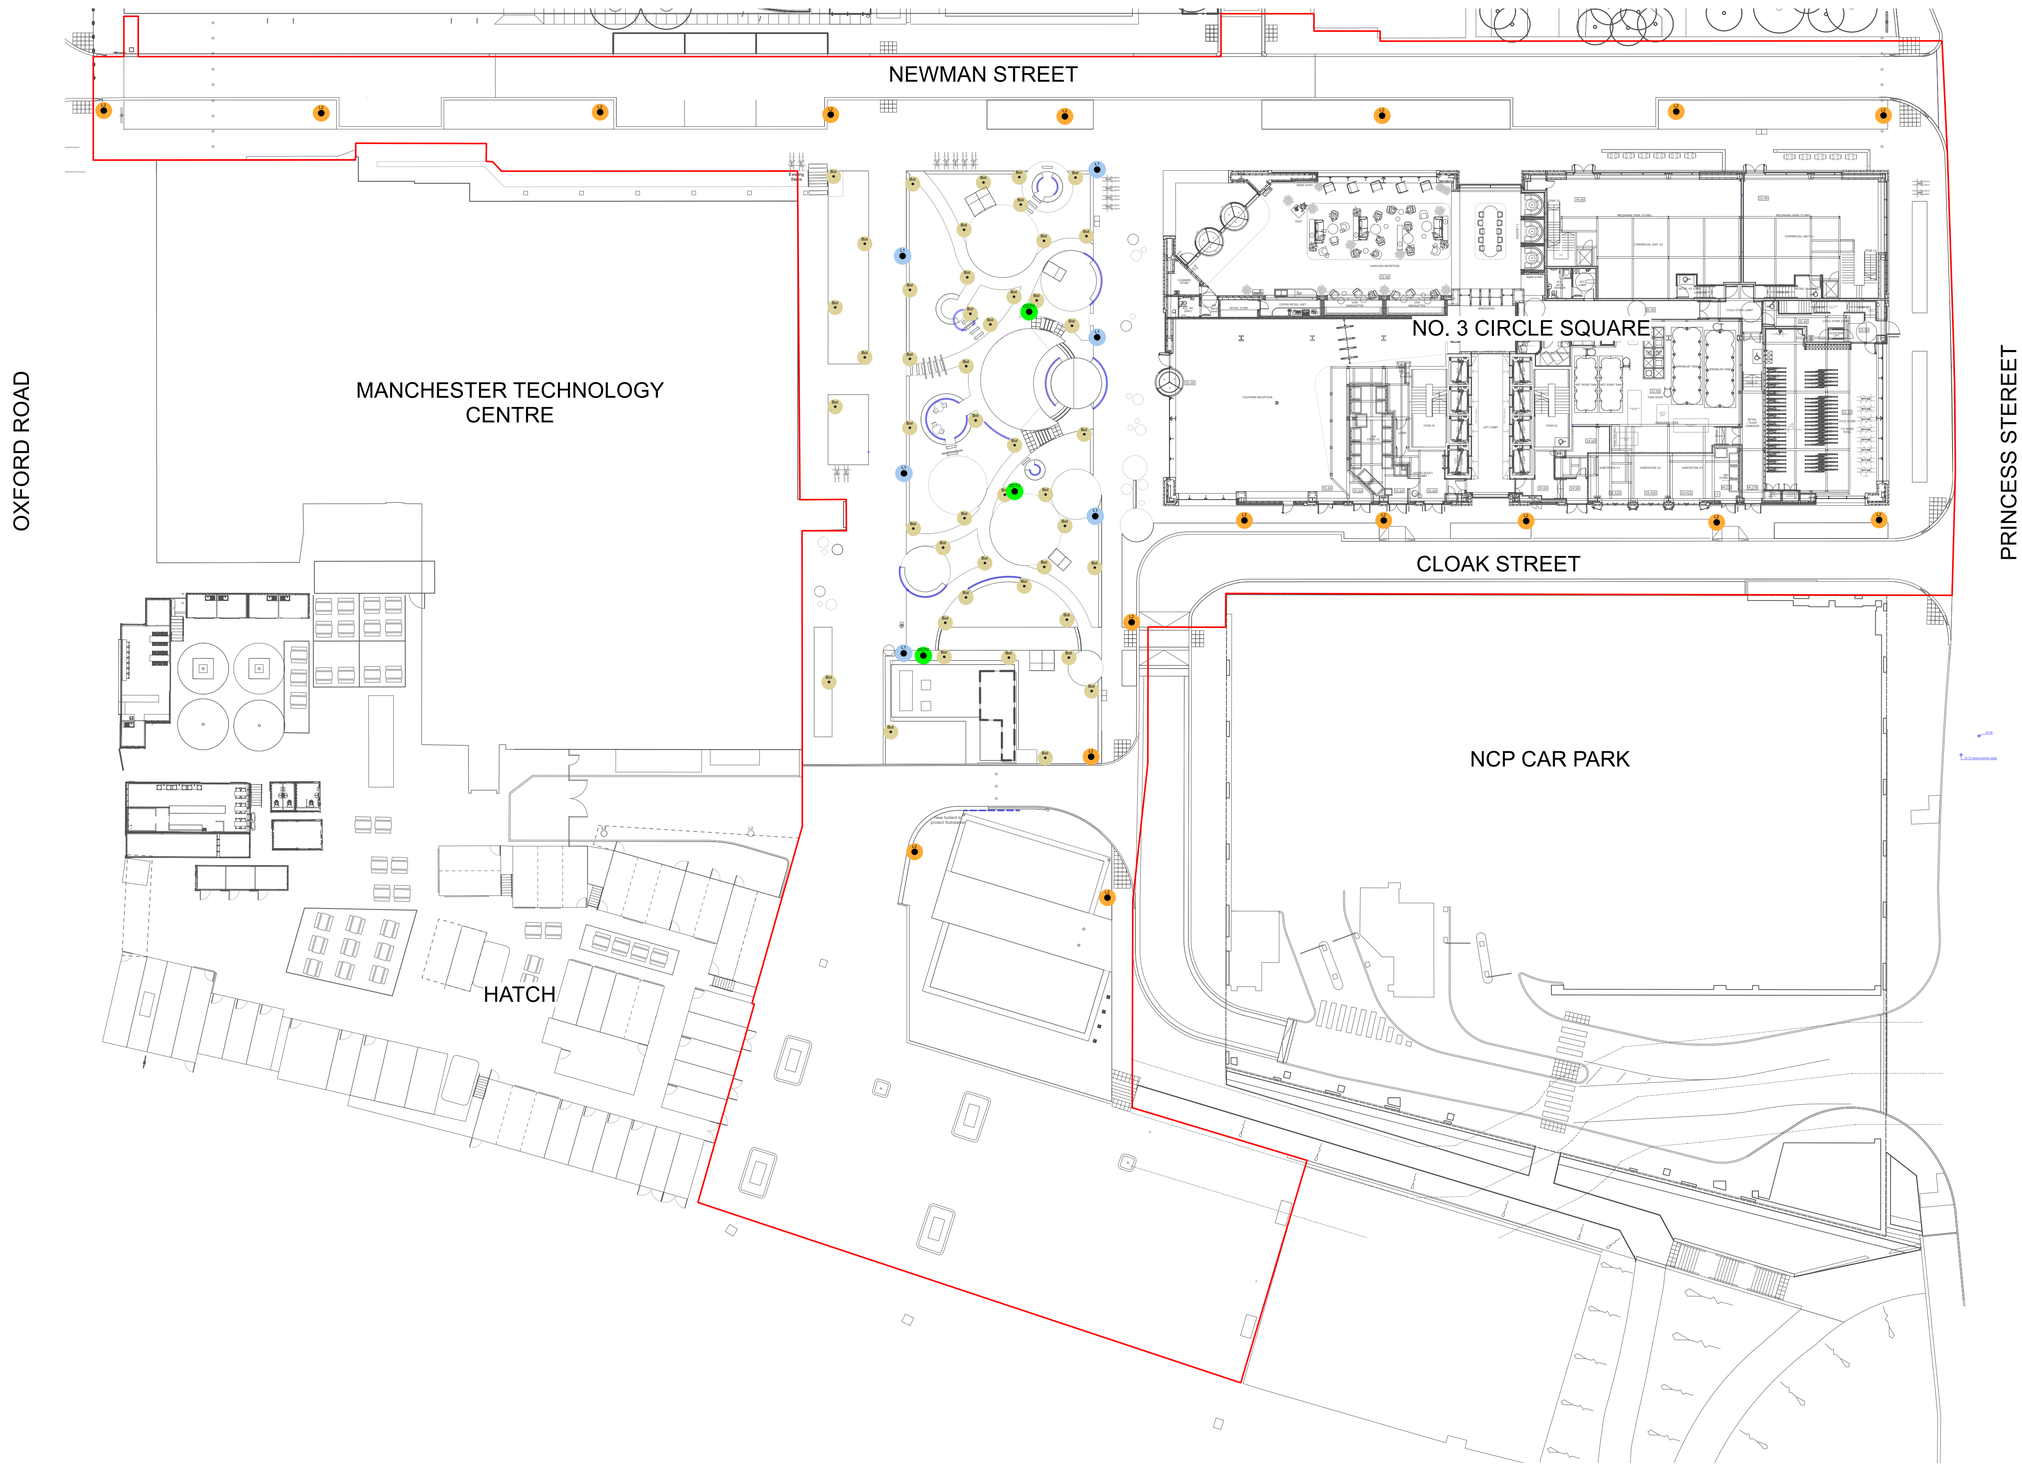

L1 PRIMARY LIGHTING COLUMNS
Product: Olivia lighting heads, Aubrilam timber column
Supplier: Selux
Note: Multiple lighting heads, column height tbc



L2 SECONDARY LIGHTING COLUMNS
Product: Post top column
Supplier: WE-EF
Note: Column height tbc



Bol LIGHTING BOLLARDS
Product: Midipoll bollard luminaire
Supplier: Erco
Note: Height tbc



SI LED STRIP LIGHTING (to bespoke furniture elements)
Product: Underscore Inout Side Bend 10mm
Supplier: Iguzzini or similar approved
Colour temp: 2900K
Notes: Profile (straight lines) or clip (curved lines) installation.

NOTE: INTENDED AS DESIGN INTENT ONLY - LUX LEVELS TO BE DEVLOPED BY M&E ENGINEER

Revision	Date	Description	Drawn	Apprvd.
S4-P10	07-08-24	S4 - Planning NMA Update	VE	RM
S4-P09	18-07-24	S4 - Planning NMA Update	VS	RM
S4-C01	19-03-24	Stage 5 - Construction issue update	VS	RM
S1-P08	17-08-23	Updated Issue for Planning NMA	CB	RM
S1-P07	09-08-23	Issued for Planning NMA	RD	VE
S1-P06	26-05-23	Stage 4 VE Updates	VE	RM
S1-P05	10-11-22	Stage 04 Issue	VE	RM

PLANIT
Manchester | London | Liverpool | Leeds | Standish
Manchester
2 Back Grafton Street,
Altrincham,
Cheshire,
WA14 1DY,
W: planit-ie.com
E: info@planit-ie.com
T: 0151 363 1230

Client Bruntwood

Project No 3 Circle Square, Manchester

Drg Title External Lighting Strategy

Created on	Created by	Approved by
26-04-22	RM	LH

Scale	Size	Workstage	Status
1:300	A1	Planning	Stage Appr.

Drg No. L014-PIE-96-ZZ.00-D-L-000007
Suitability S4
Revision P10

© Planit I.E. Limited