
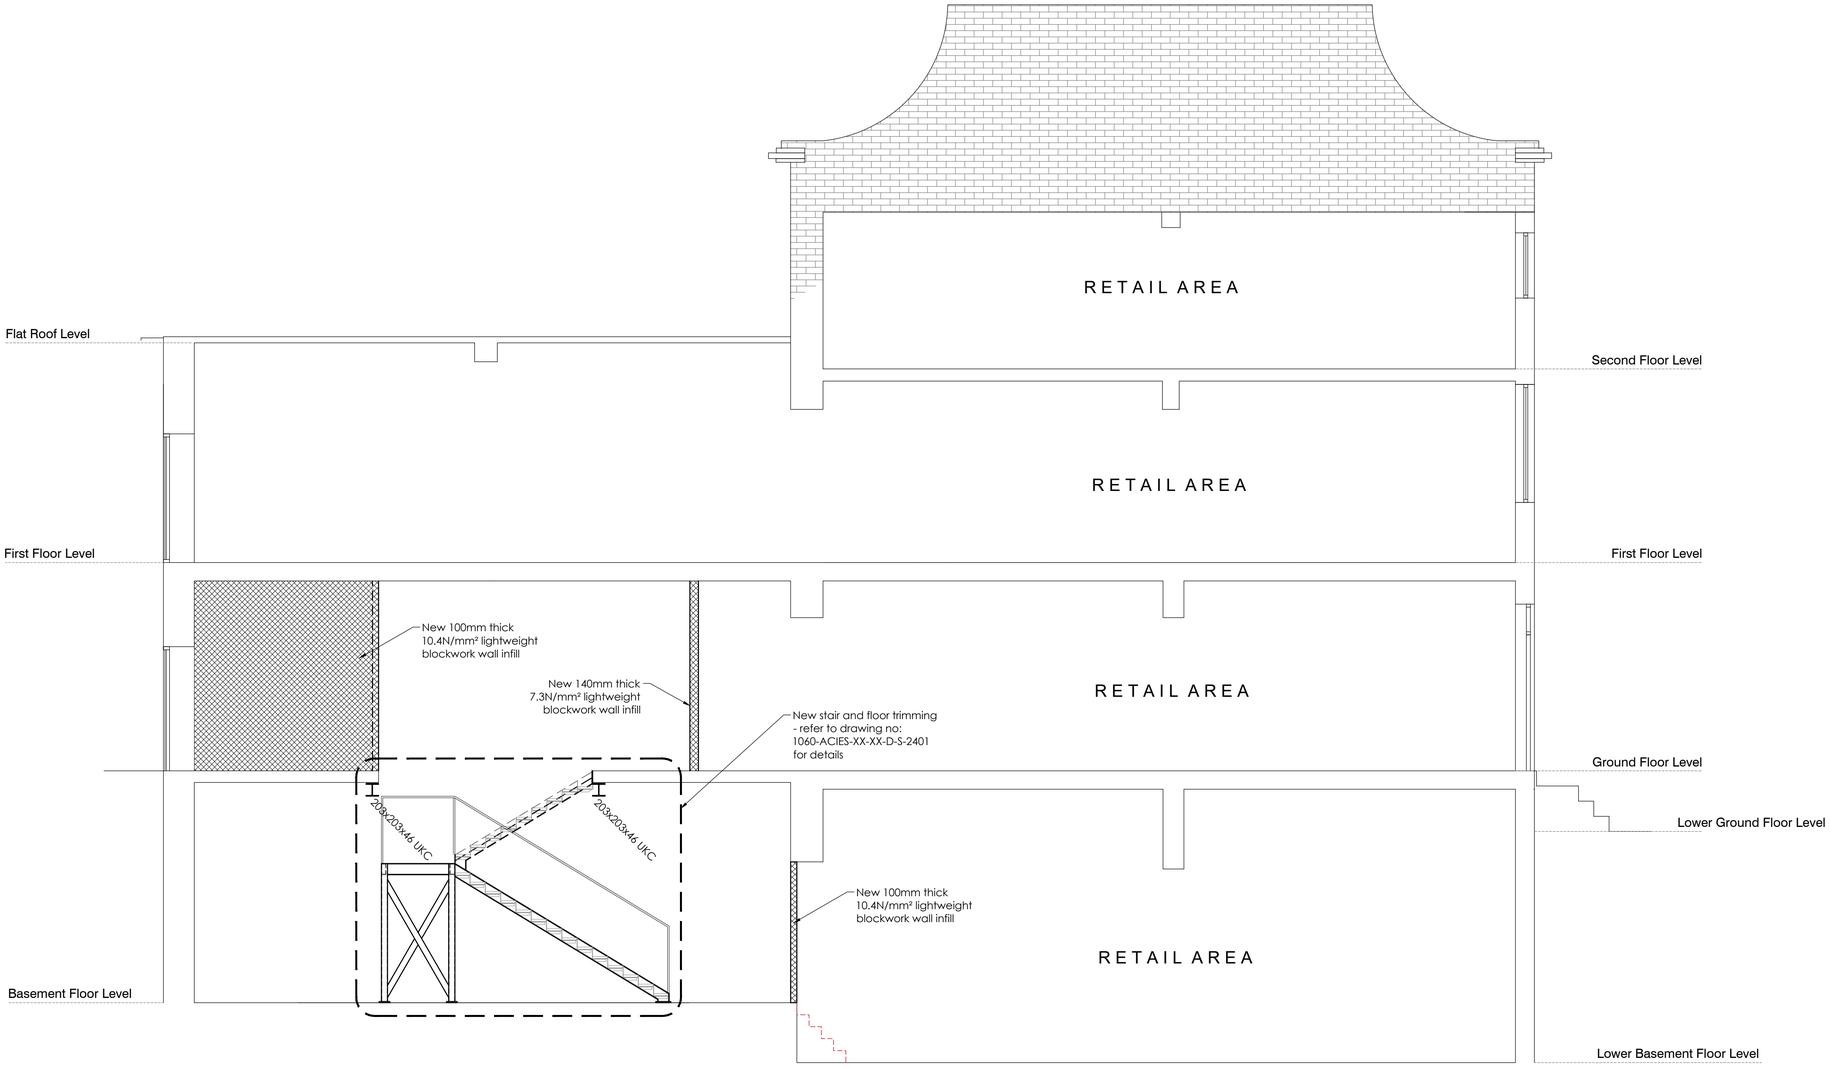


SECTION A-A

(Scale 1:50@A1 1:100@A3)

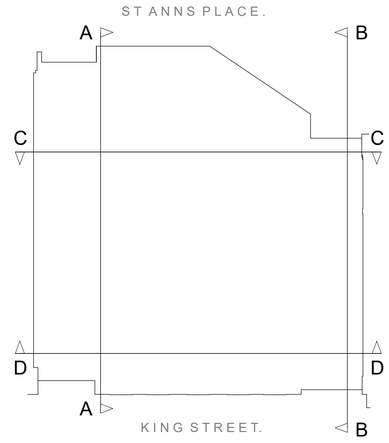

KEY PLAN

ACIES
RSK An RSK company
Civil & Structural Engineering Project & Development Management
Cheshire Edinburgh Manchester London

© Acies Civil and Structural Limited
This drawing is to be read in conjunction with the Consultant's drawings.
Any discrepancies to be reported to Acies prior to commencement of works.
Work from marked dimensions only. Do NOT scale from this drawing.
All dimensions and levels to be checked on site by Contractor.
Registered office: Spring Lodge, 172 Chester Road, Helsby, Cheshire, WA6 0AR, UK.
Registered in England No. 7195701

Notes

1. This drawing is to be read in conjunction with all relevant survey, archive, Architects and Service Engineers drawings and the specification.
2. For general drawings notes refer to Acies drg: 1060-ACIES-XX-XX-D-S-0001.
3. Before related work commences, the Contractor shall submit all method statements and sequence of works to the Principal Designer, in accordance with the preliminaries/specification and Health & Safety Plan.
4. All dimensions are in millimetres unless noted otherwise.
5. Do not scale from the printed drawings or the computer digital data. Use figured dimensions only.
6. Structural levels where noted are in metres and are related to Ordnance Datum U.N.O. (unless noted otherwise). Structural slab level (SSL) is the top surface level of the concrete slab immediately adjacent to a vertical support.

Rev	Description	By	Checked	Date
C01	Constructionr issue.	ARP	BF	22.08.24

Stage : **CONSTRUCTION** Status : **A5**

ACIES
RSK An RSK company
FOURWAYS HOUSE 57 HILTON STREET
MANCHESTER M1 2EJ
Tel : 0161 260 1369
www.aciesgroup.co.uk

Client : **DTZ Investors**

Project : **35 King Street, Manchester**

Drawing : **Proposed Section A-A**

Scales : A1 @ **1:50** A3 @ **1:100** Date : **21.08.24**

Job No : **1060** Drawn : **ARP** Checked : **BF** Approved : **CAO**

Drawing. No.	Rev.
1060-ACIES-XX-XX-D-S-1200	C01