4353-01 Site Location Plan, Proposed Roof Plan and Proposed Details

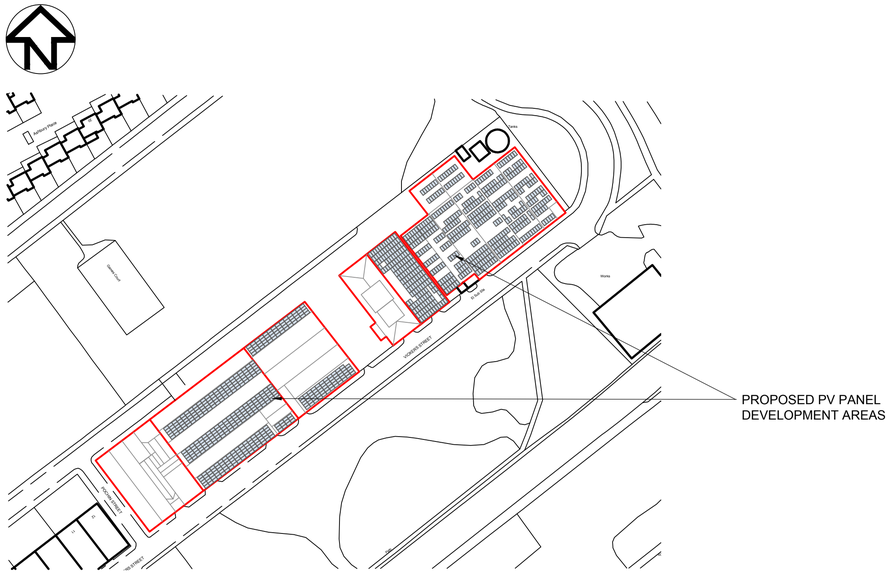

SITE LOCATION PLAN 1:1250

Scale 1:1250

0 25m 50m 75m 100m 125m 150m

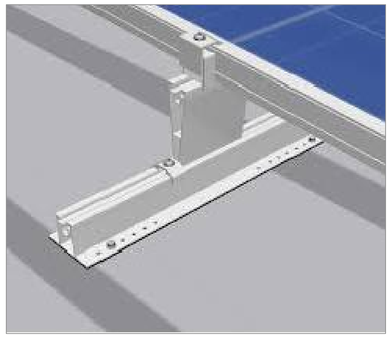

TYPICAL MOUNTING DETAIL - PITCHED ROOF

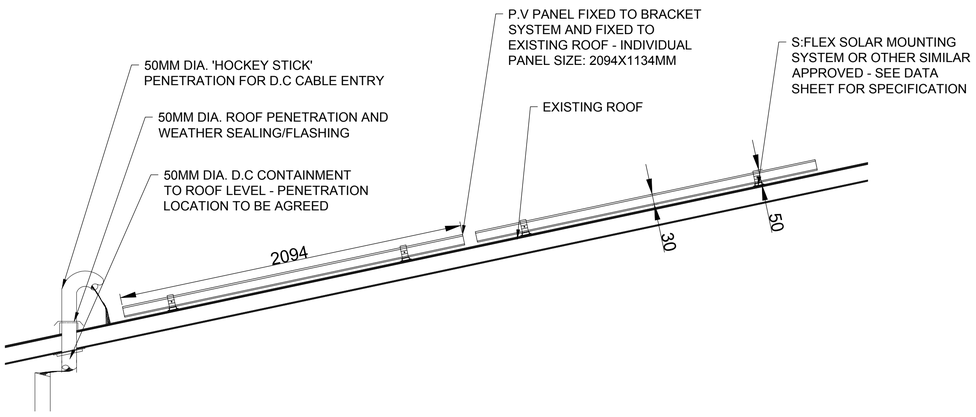

PROPOSED PANEL FIXING DETAIL - PITCHED ROOF 1:10

Scale 1:10

0 200mm 400mm 600mm 800mm 1000mm 1200mm

PROPOSED ROOF PLAN NORTH-EAST 1:500

1:500

10m 0 10m 20m 30m 40m 50m

PROPOSED INSTALLATION OF PV PANEL ARRAYS TO PITCHED ROOF AREAS. TO BE MIN. 1000MM FROM THE ROOF EDGES. NO PROJECTION TO BE MORE THAN 200MM ABOVE PITCHED ROOF. 1042no. MODULES (2094X1134MM) TO PRODUCE 557.47 kWp.

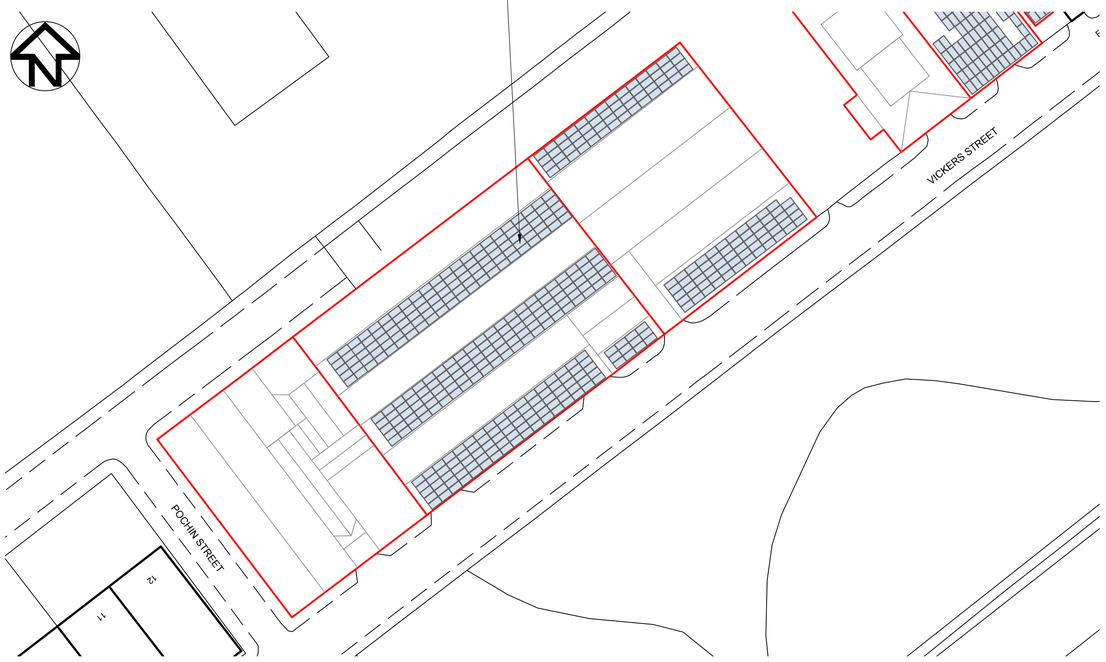

PROPOSED ROOF PLAN SOUTH-WEST 1:500

1:500

10m 0 10m 20m 30m 40m 50m

This drawing and design are the property of Pye Design Ltd. and should not be reproduced without the consent in writing of Pye Design Ltd.

Rev	Description	Date
-	-	-

PYE DESIGN ARCHITECTS
RIBA Chartered Practice
29 Market Street
Hindley
Wigan
WN2 3AE
www.pyedesign.co.uk
01942 256007
info@pyedesign.co.uk

Ashcroft Electrical Services

LOCATION
Duo UK,
Vickers Street,
Manchester,
M40 8PU

PROJECT
DUO Plastics PV Panel Installation

CLIENT
Ashcroft Electrical Services Ltd.

DRAWING TITLE
SITE LOCATION PLAN, PROPOSED ROOF PLAN & PROPOSED DETAILS

PURPOSE OF ISSUE
PRIOR APPROVAL
PERMITTED DEVELOPMENT

DRAWN BY	CHECKED BY	DATE
SMJ	ARP	Sept 2024

SCALE (@ A1)	PROJECT NUMBER
AS INDICATED	4353

DRAWING NUMBER	REV
4353-01	-