



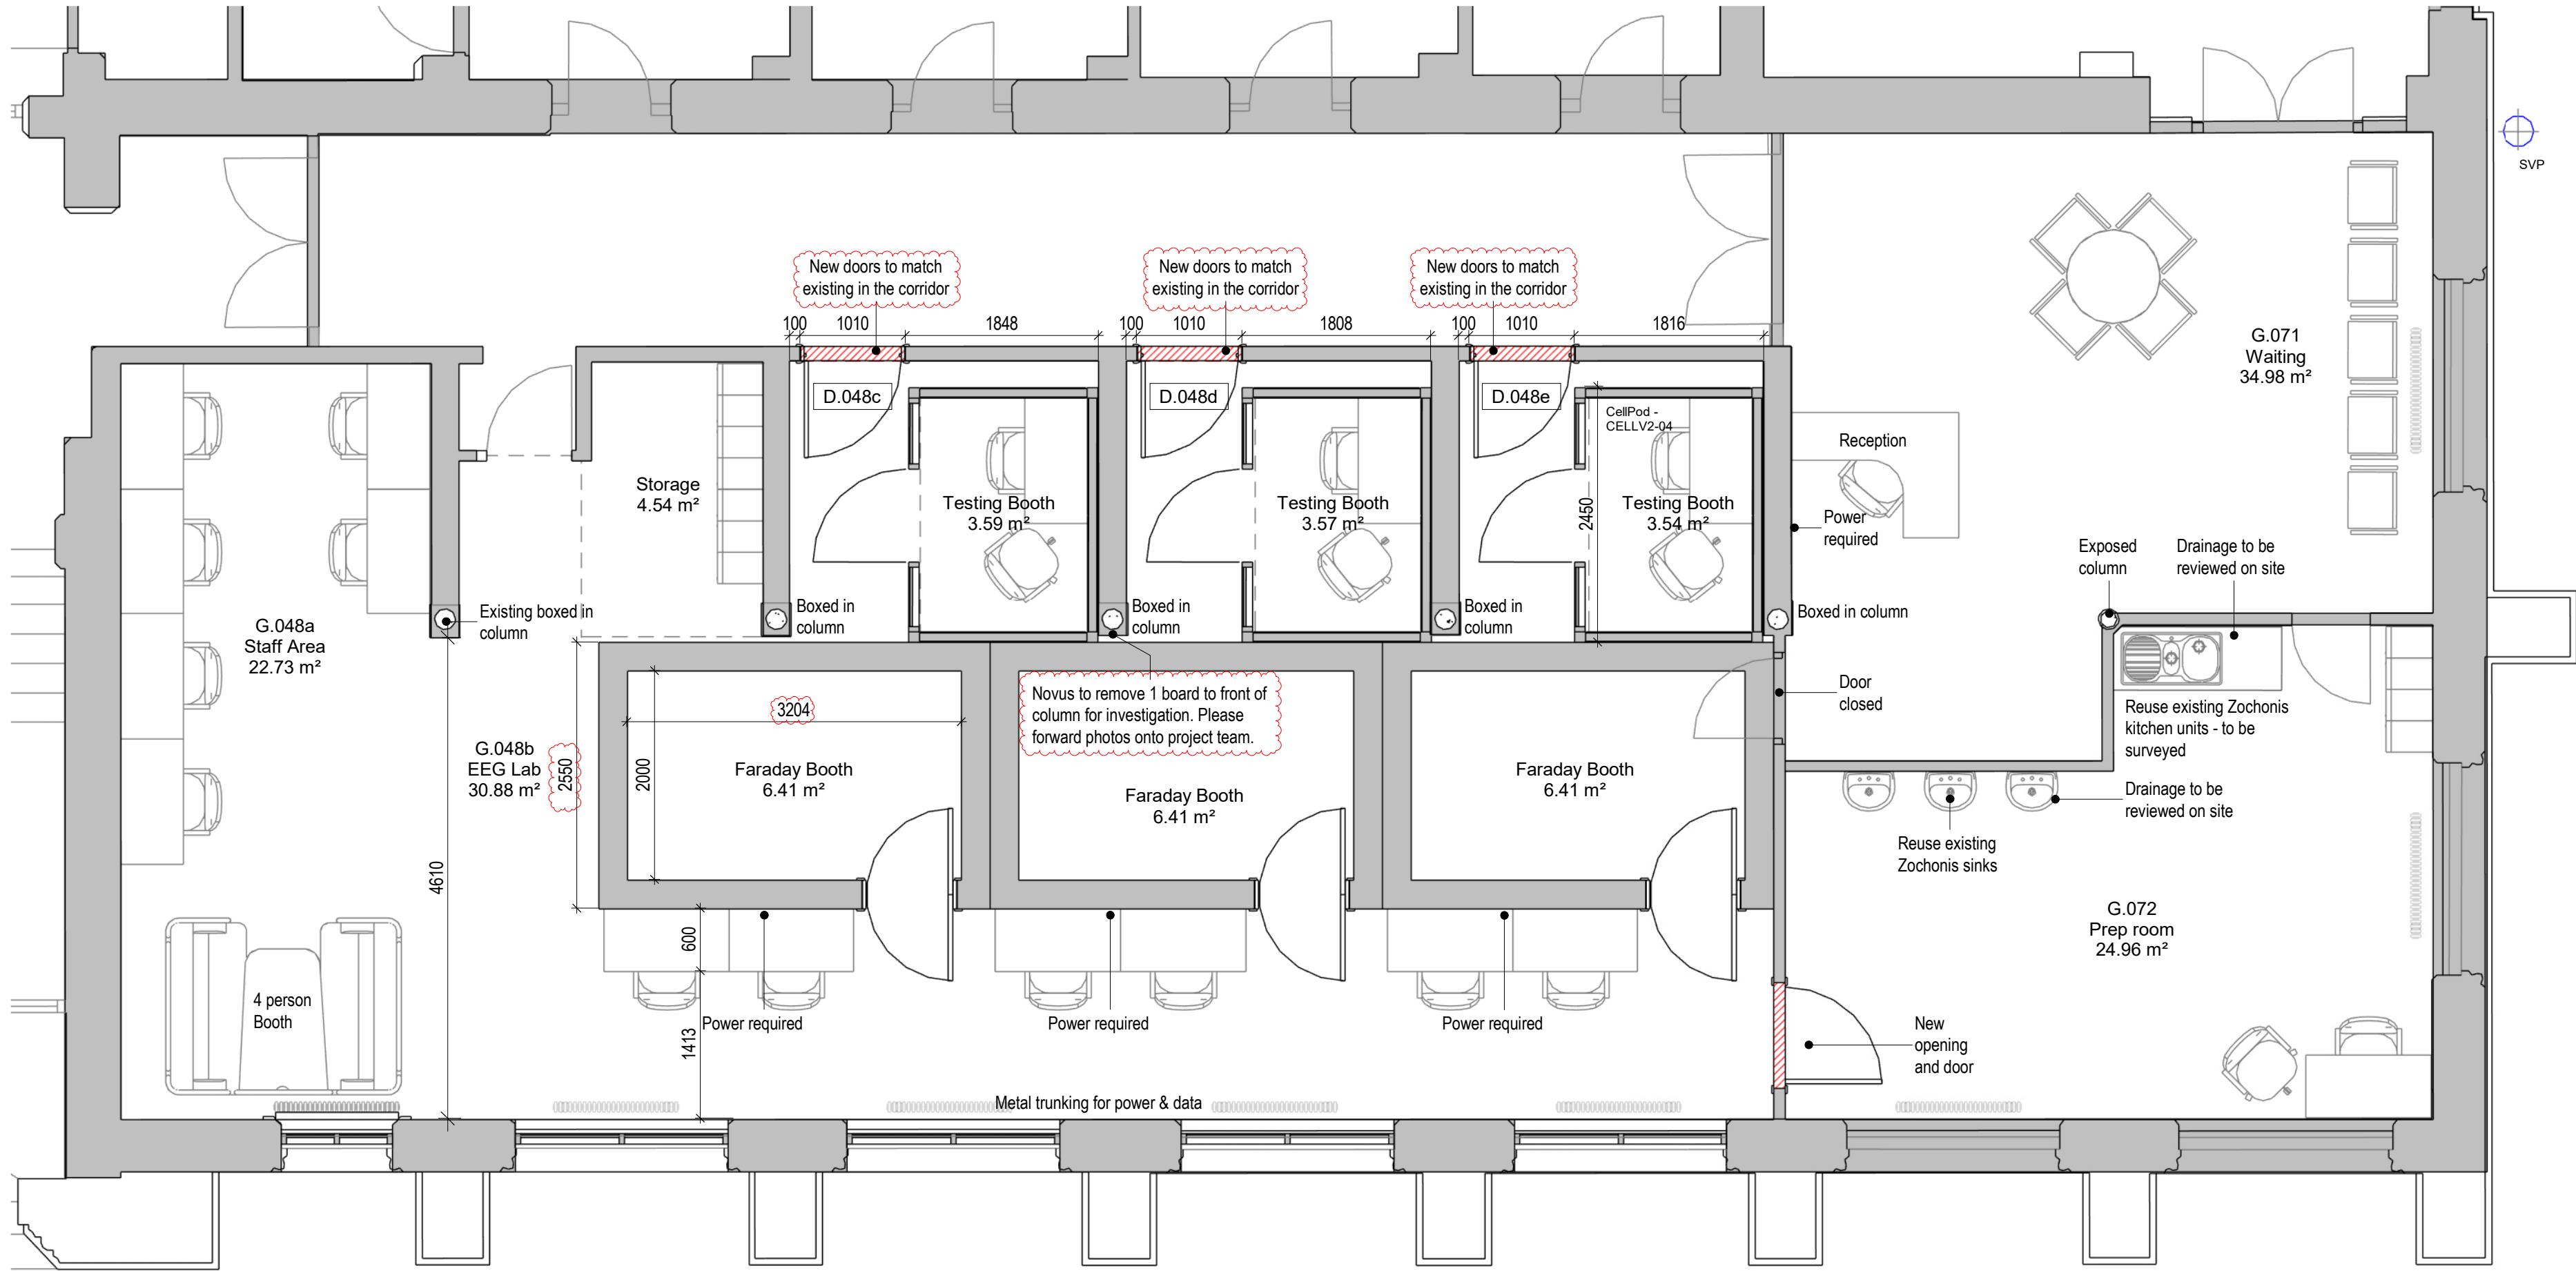


L0 Zochonis Occupation - EEG as Proposed

1 : 50 @ A1

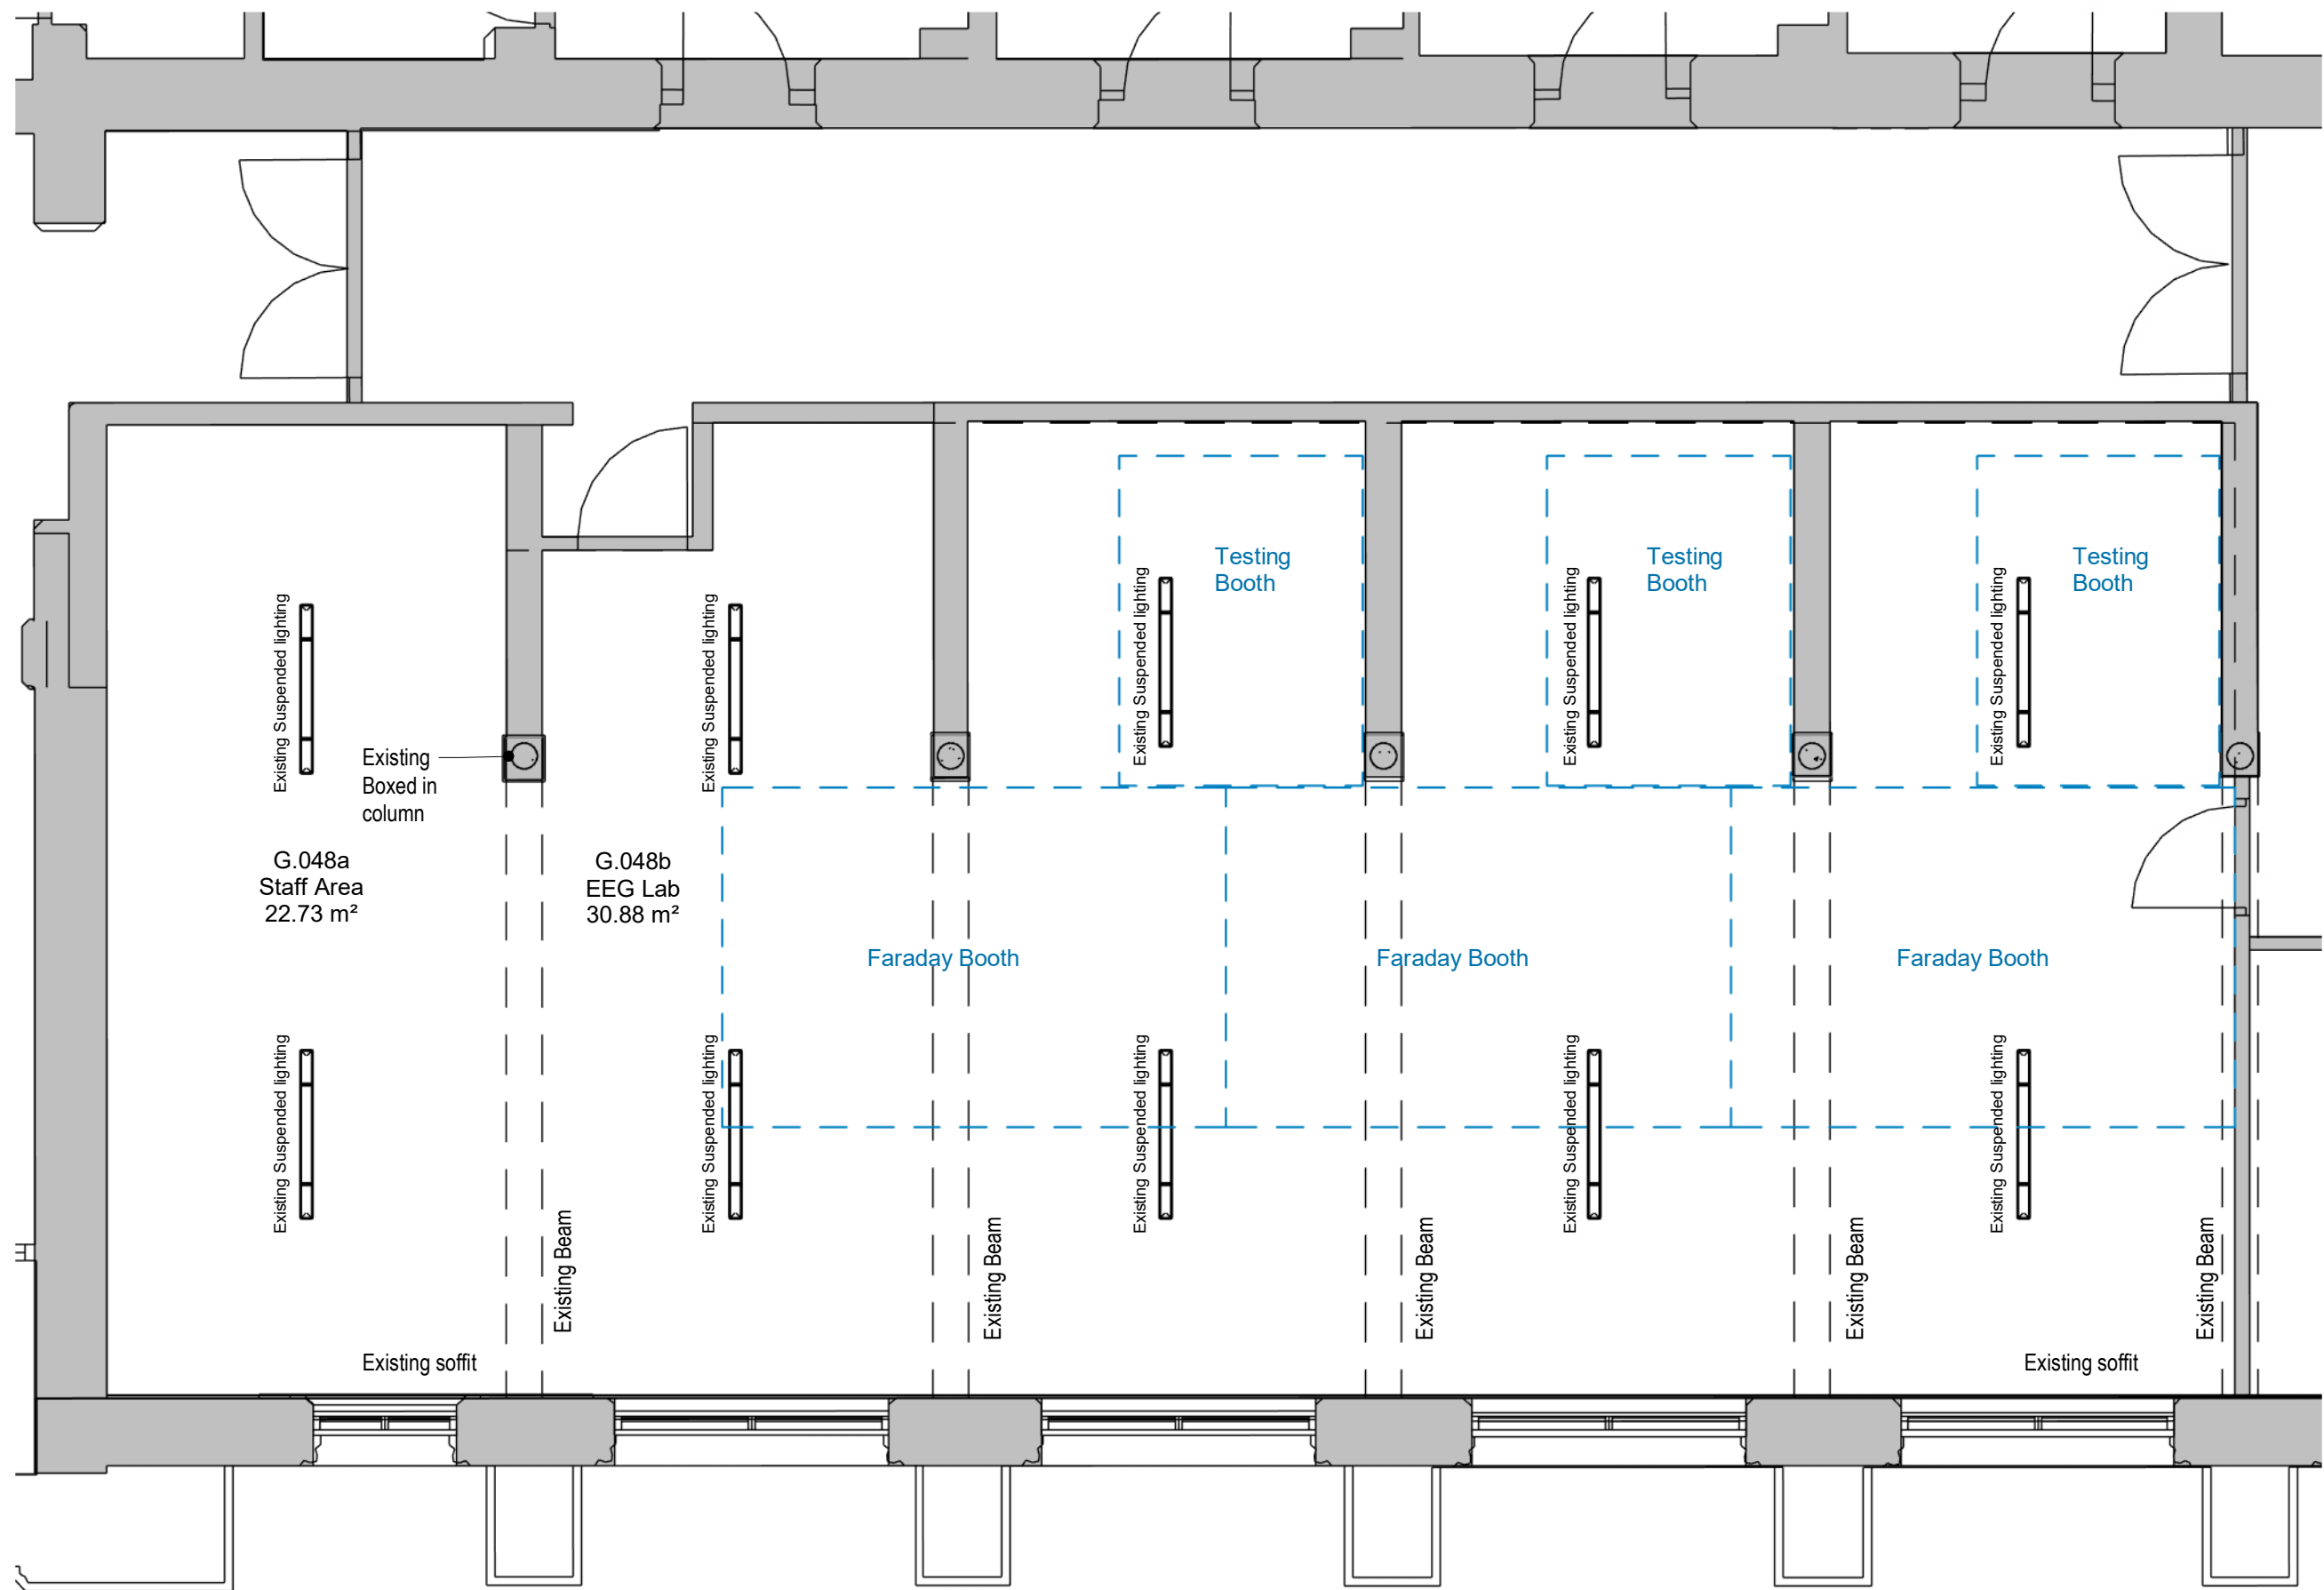

Rm. G.048 Ceilings as Proposed

1 : 50 @ A1

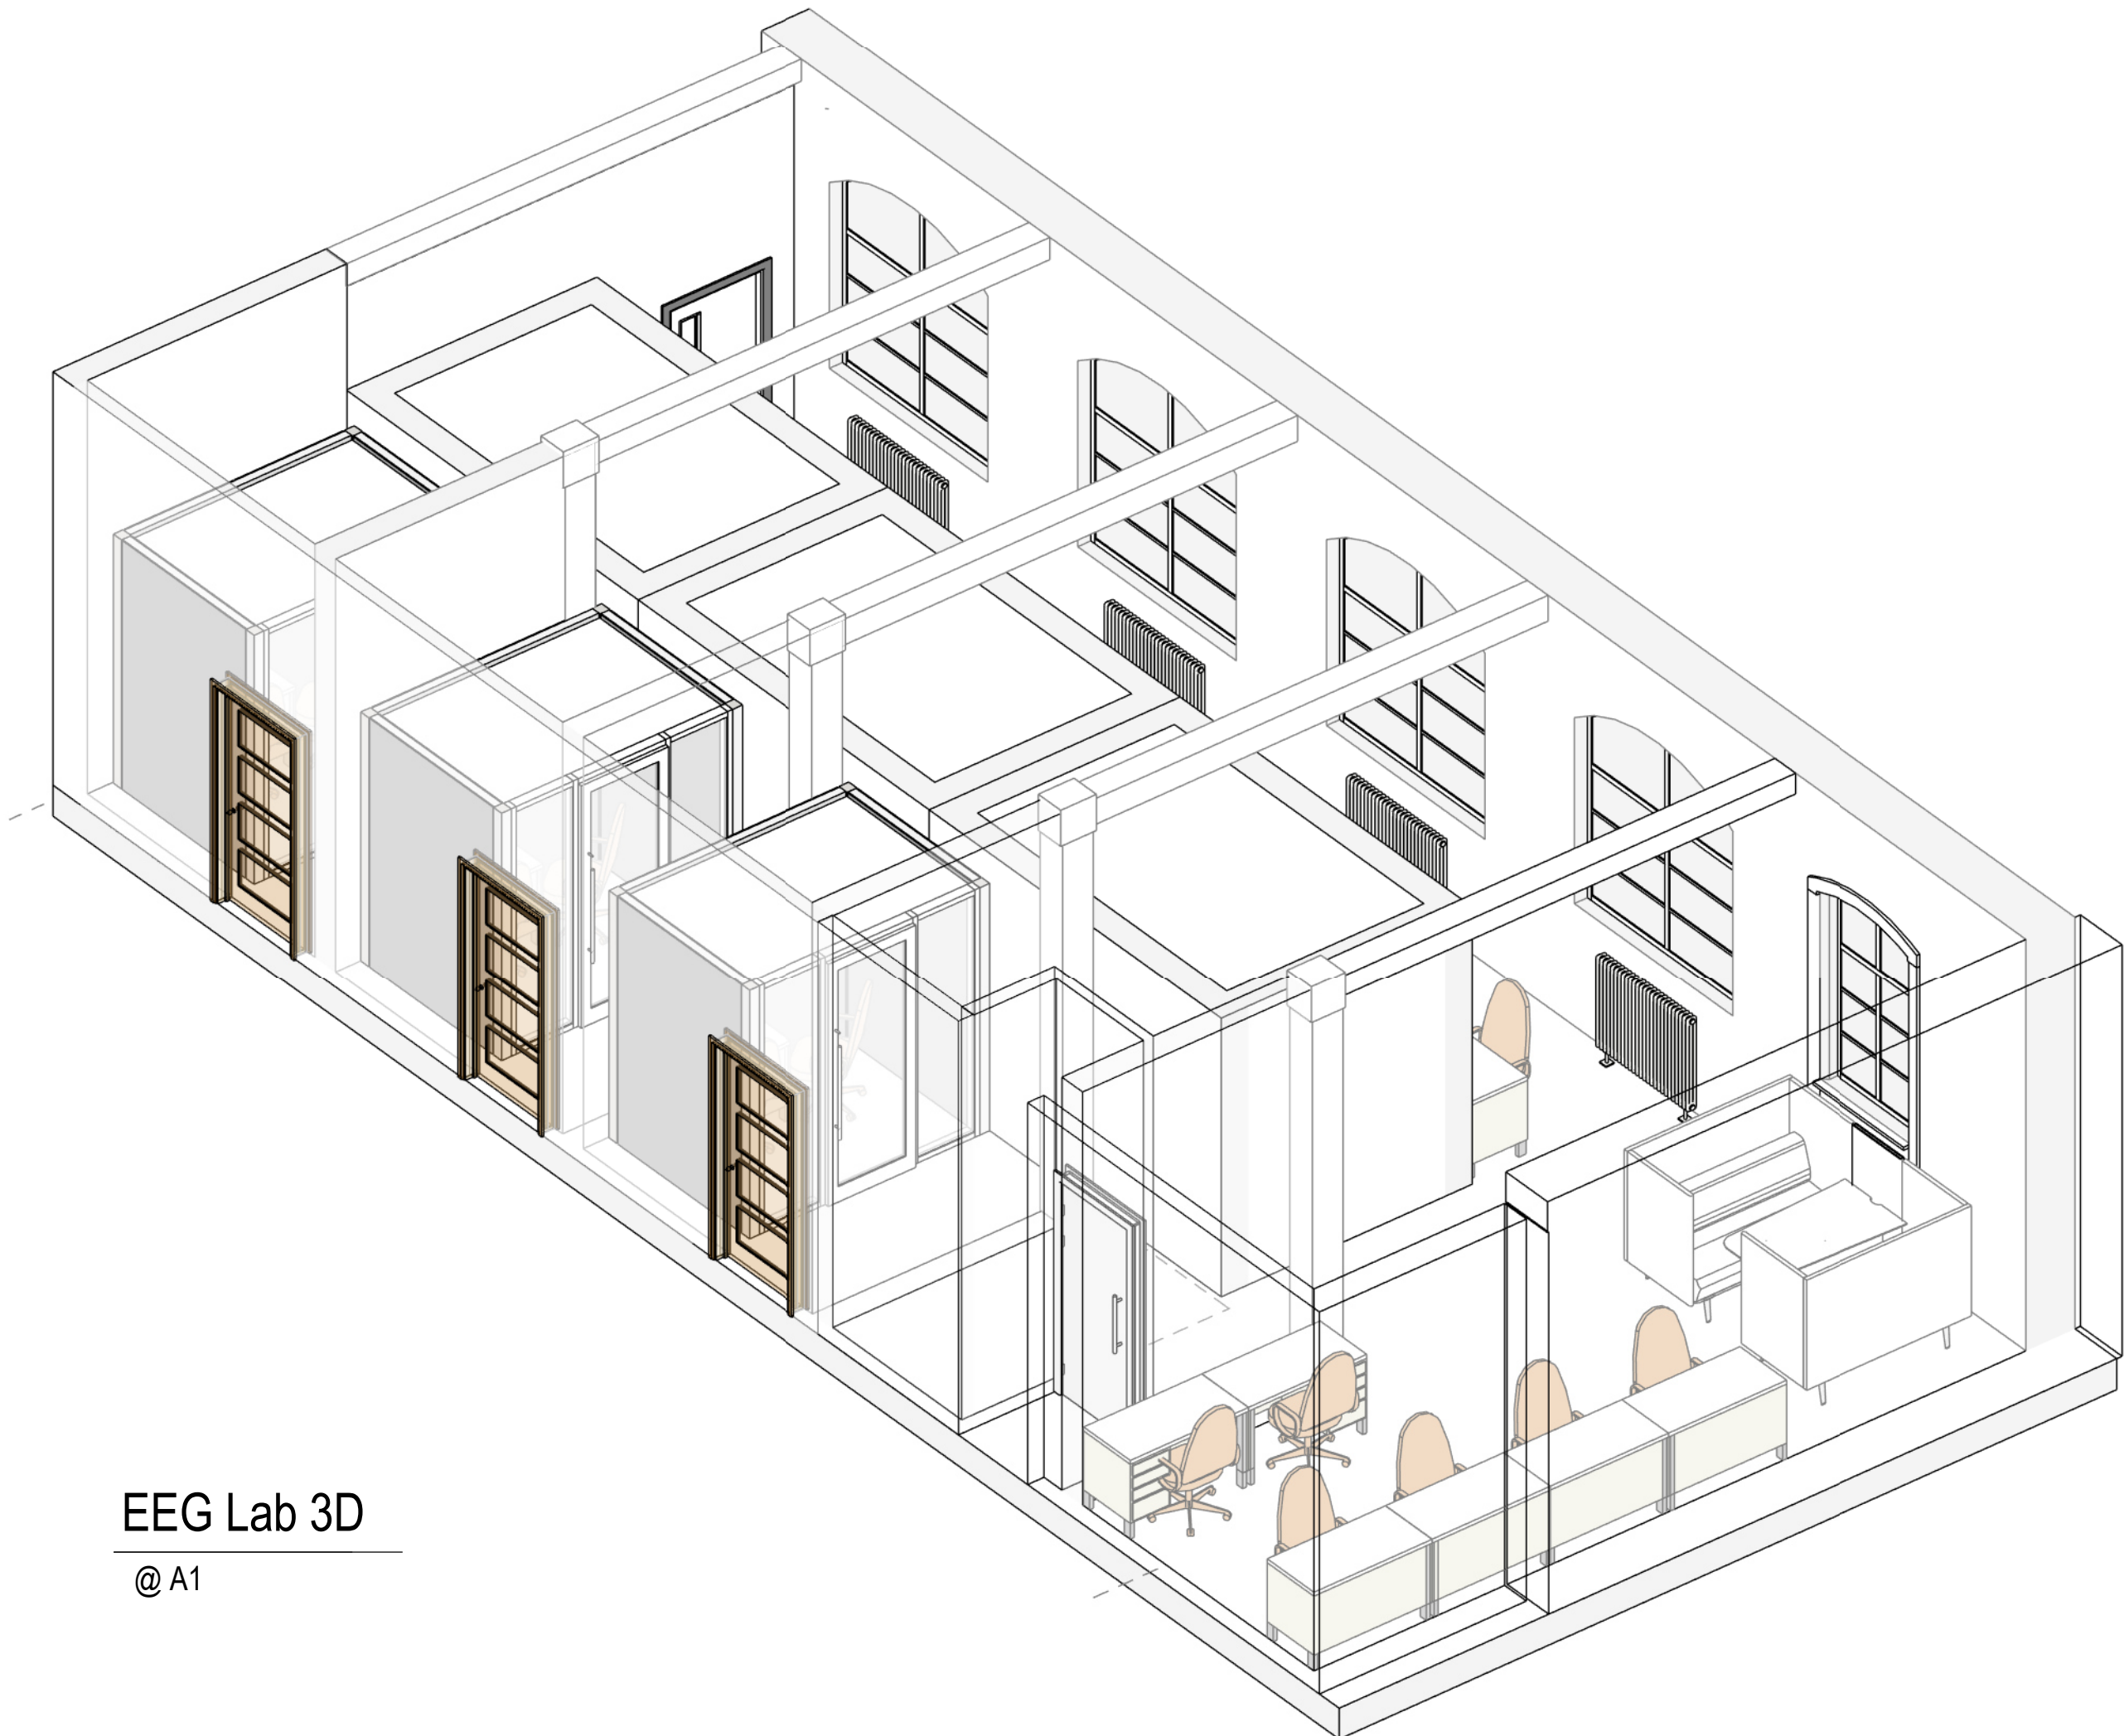

EEG Lab 3D

@ A1

NOTES

- Do not scale from this drawing.
- All measurements are in millimetres unless stated otherwise.
- This drawing is to be read in conjunction with the specification and all relevant Architectural, Electrical, Mechanical and Structural drawings.
- (c) University of Manchester this drawing must not be reproduced without permission.
- Directorate of Estates and Facilities to be notified of any discrepancies.



0 0.25m 0.5m 1m
1:10 @ A1

- Carpet Tiles**
Gradus Jet Stream 06506 LRV 3.56
- Vinyl**
Polyflor Polysafe Standard PUR
Silver Birch 4020
- Black out Blinds**
Astralux 3000 darkening blinds
- Paint to walls**
To match existing
- Paint to radiators/ pipes**
To match existing
- Skirting**
Torus MDF skirting board
- Film**
3M Crystal Glass Finishes 7725-300 frosted film
- Acoustic Panels**
Ecophon Focus Levels 1200x600x40mm
White Frost
- Acoustic Curtain**
EQ Acoustics curtain – Kilo wool Surge Curtains
Fabric: Kilo Wool Serge Black Fire rated

P05	Faraday booth size updated. Instruction for Novus added.	16-09-24	JL	JL
P04	MRU Scanner in G.006b. MRU Cubicles in G.005. Meeting table added in Main room. Layout updated in G.072.	29-08-24	JL	JL
P03	Wall removed in G.048. Furniture layout updated in G.048a. Number of sinks reduced in G.072.	29-08-24	JL	JL
P02	Dimensions for Faraday booth updated. Notes added for kitchenette & sinks.	22-08-24	JL	JL
P01	First issue. Issue for comment.	30-07-24	JL	JL
Rev	Description	Date	By	Auth



The University of Manchester

Directorate of Estates and Facilities
Bayer Building
The University of Manchester
Oxford Road
Manchester
M13 9PL



Drawing Status

PRELIMINARY

Project
UoM NZC Decant Works - 5668

Building Name
Dover Street

Building No.
059AA

Site Name
Dover Street

Sub Site Name
Oxford Road

Drawing Title
Dover St. L0 EEG Lab as Proposed

PM
Drawn JL
Checked JL
Authorised HMA

Scale @A1
Date 30-07-2024
Date 30-07-2024
Date 30-07-2024

Drawing Number
5668-HMA-DS-L0-DR-A-0110

Revision
P05

Original Drawing Paper Size 841mm x 594mm