

Diocese Ref; 44-26A

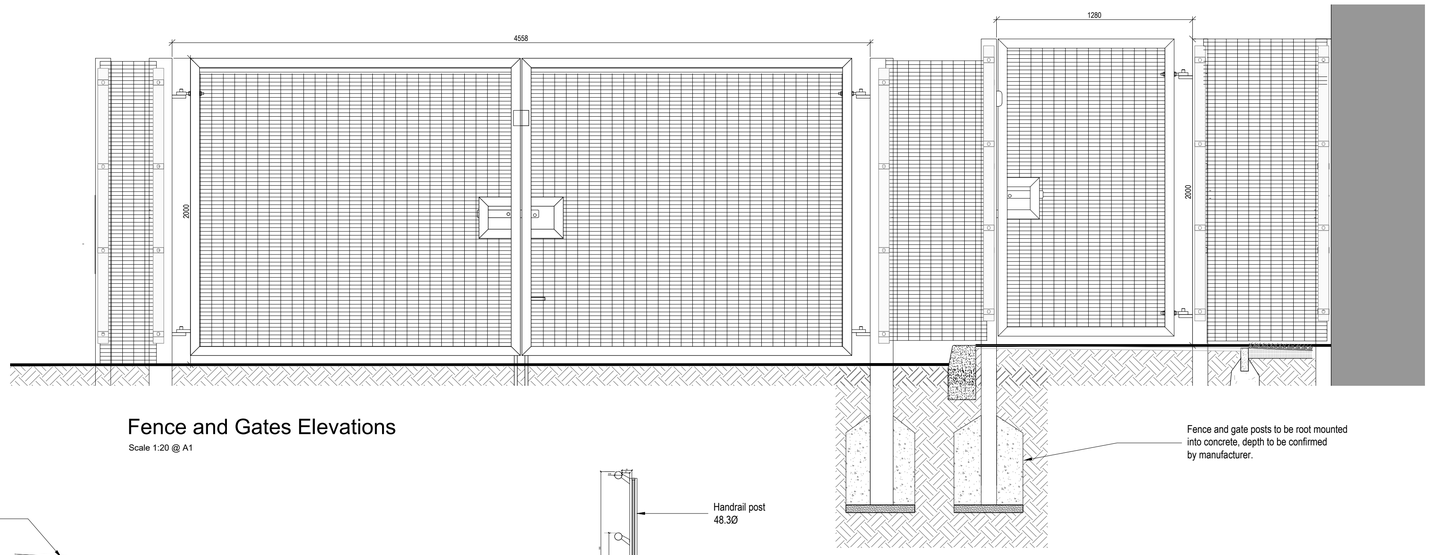

Fence and Gates Elevations


Scale 1:20 @ A1

Fence and gate posts to be root mounted into concrete, depth to be confirmed by manufacturer.

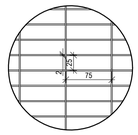


Security Weldmesh Detail

Scale 1:5@ A1

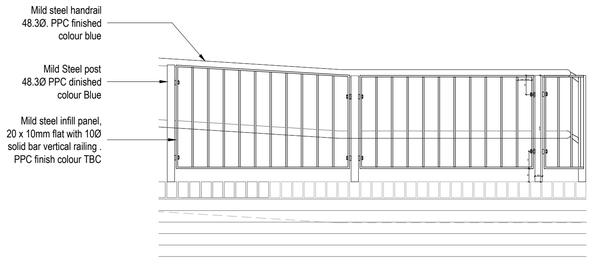


Handrail Elevation


Scale 1:20 @ A1

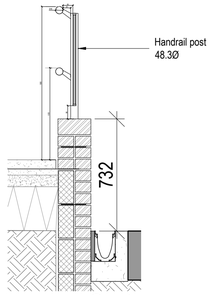


Handrail Section

Scale 1:20 @ A1

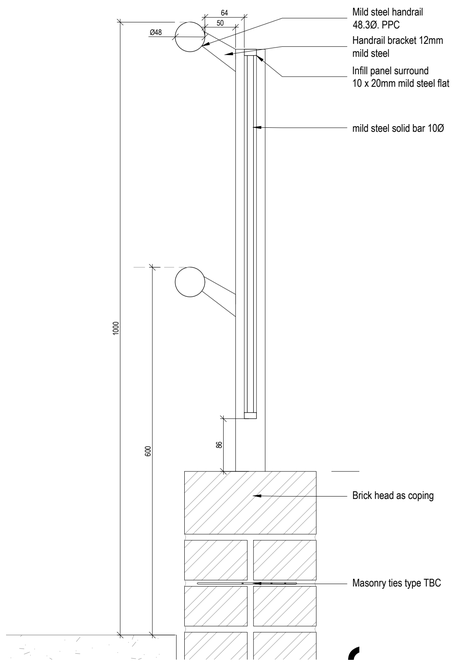

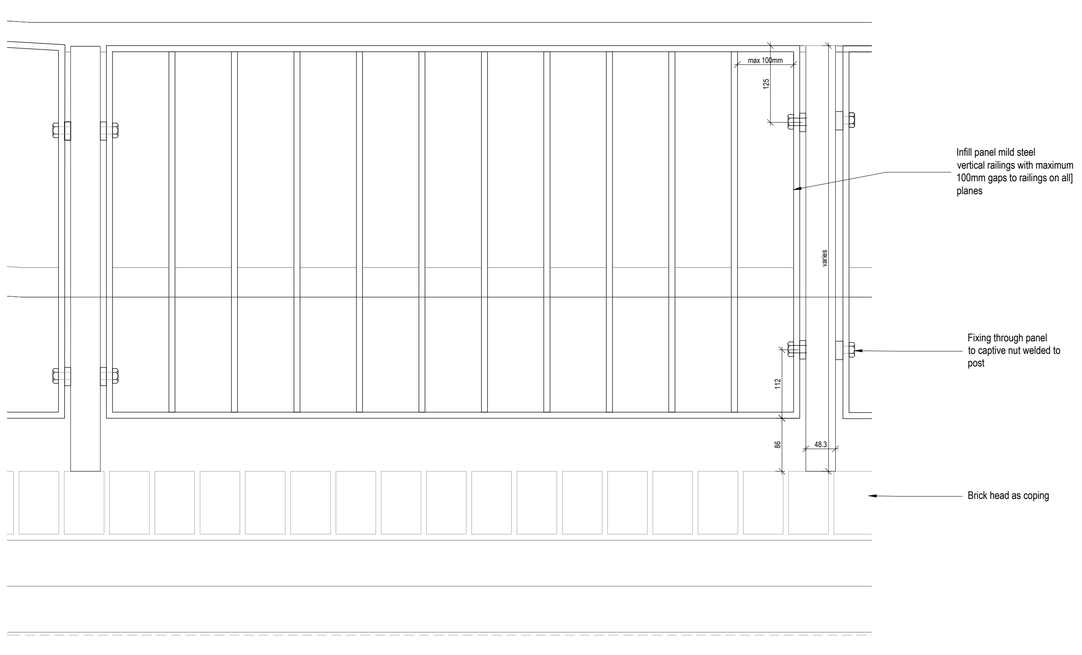

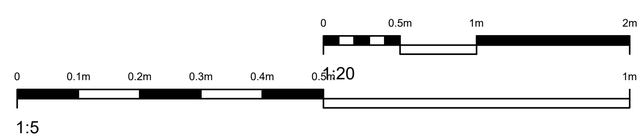

Railings;
Mild steel handrail at 600 - and 1000mm height from ramp / landing surface, 48.3mmØ to extend beyond ramp base 300mm
To be hot dipped galvanised with PPC finish, colour blue to mach existing handrails.

Post;
Mild steel 48.3mm Ø. Root mounted to wall, core drilled and grouted. Hot dipped galvanised with PPC finish, colour blue to match existing.

Infill panels;
20 x 10 mild steel flat surround with 10mmØ solid bar vertical railings.

Railings and Infill Panels by Alpha Rail Limited Nottinghamshire.

Fence and Gates.

2000mm high Security Weldmesh gates and fencing, 2 No single gates 1280mm opening and 1 set of double gates 4548mm opening, automated with remote control from the office via intercom.
Gates and posts
Colour to be green to match existing boundary fencing.

Rev	Description	Date	Dr by	App by
-	-	-	-	-

original by	date created	Approved by
ASN	10.07.24	OK

AHR Building Consultancy Ltd
5th Floor
55 Princess Street
Manchester
M2 4EW
United Kingdom

T +44(0)161 8287900
E manchester@ahr.co.uk
www.ahr.co.uk

client
Shrewsbury Roman Catholic Diocesan Trustees Limited

project
Sacred Heart Roman Catholic Primary School, Baguley Safeguarding

drawing
External Works Details

project number	scale
2024.00013.010	As Indicated @A1
drawing number	rev / issue status
DOS-AHR-SH-00-DR-A-90-005	Planning

This drawing is to be read in conjunction with all related drawings. All dimensions must be checked and verified on site before commencing any work or producing shop drawings. The originator should be notified immediately of any discrepancy. This drawing is copyright and remains the property of AHR.