



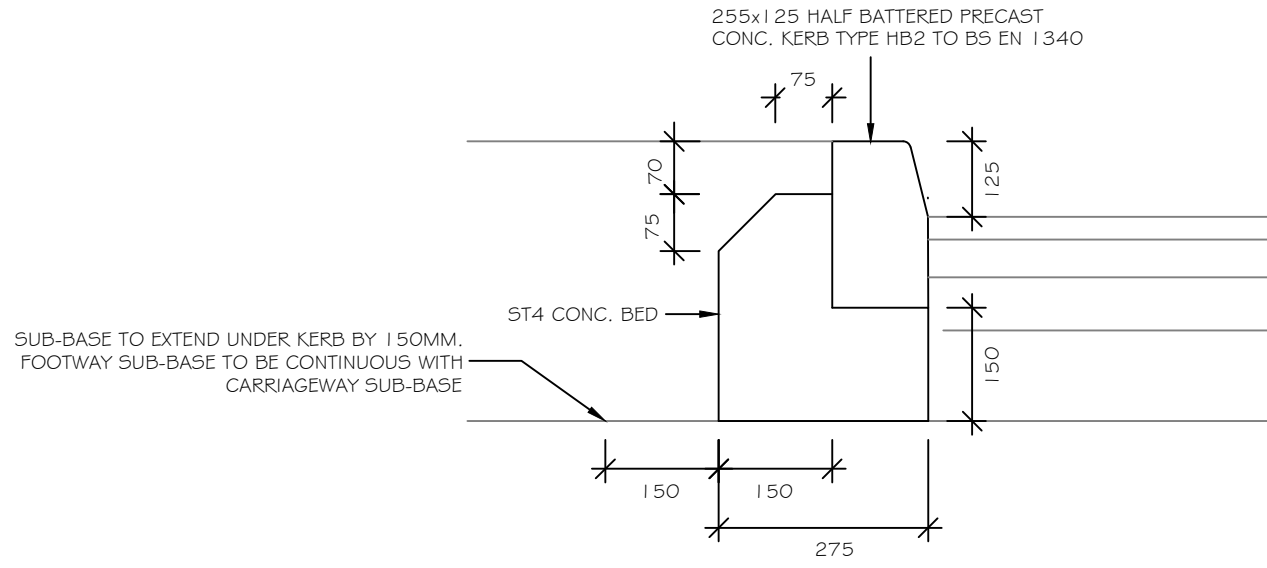


TYPICAL KERB DETAIL (TYPE HB2)
(SCALE 1:10)

NOTE:- ALLOW FOR PLANING OFF A 500mm WIDE STRIP OF THE SURFACE COURSE AND REINSTATE AS REQUIRED IN FRONT OF ANY NEW KERBING


NOTE:- ALL KERB DETAILS TO BE IN ACCORDANCE WITH NOTTINGHAMSHIRE COUNTY COUNCIL STANDARD DRAWING REF: SD1/1/2

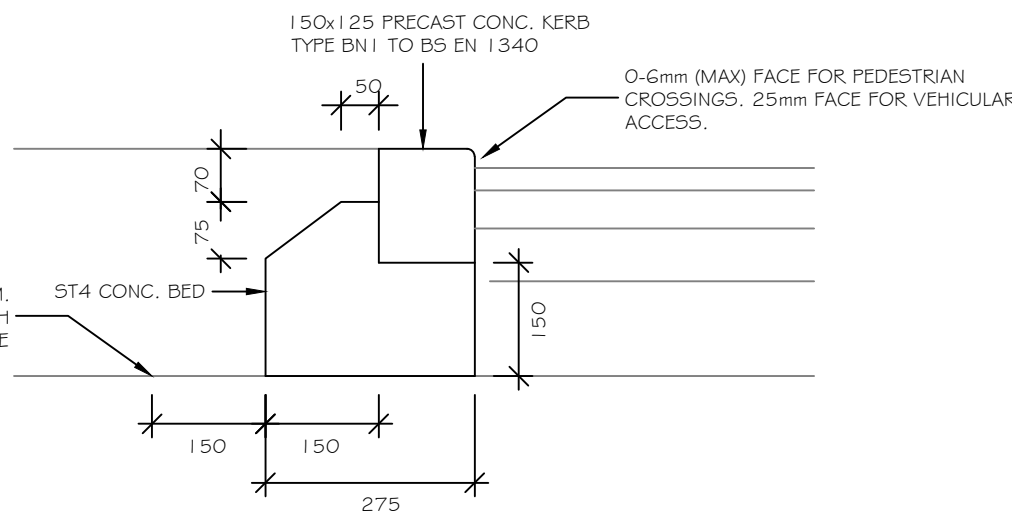


TYPICAL DROPPED KERB DETAIL (TYPE BN3)
(SCALE 1:10)

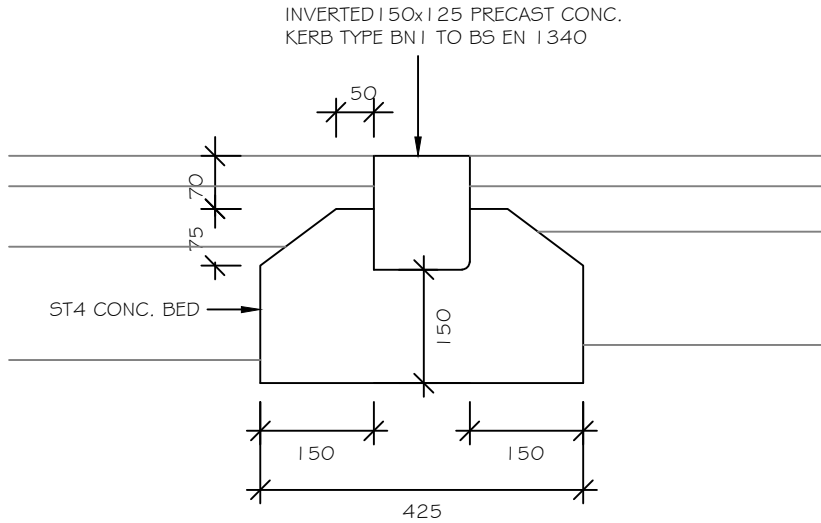


TYPICAL INVERTED FLUSH DROPPED KERB (TYPE BN3)
(SCALE 1:10)

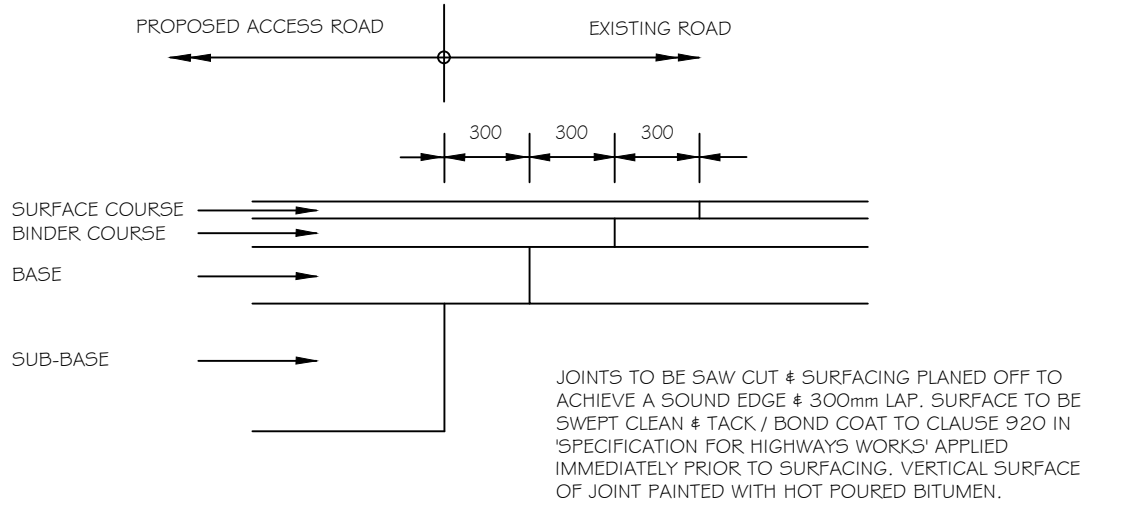


ROAD TIE-IN DETAIL
(SCALE 1:20)

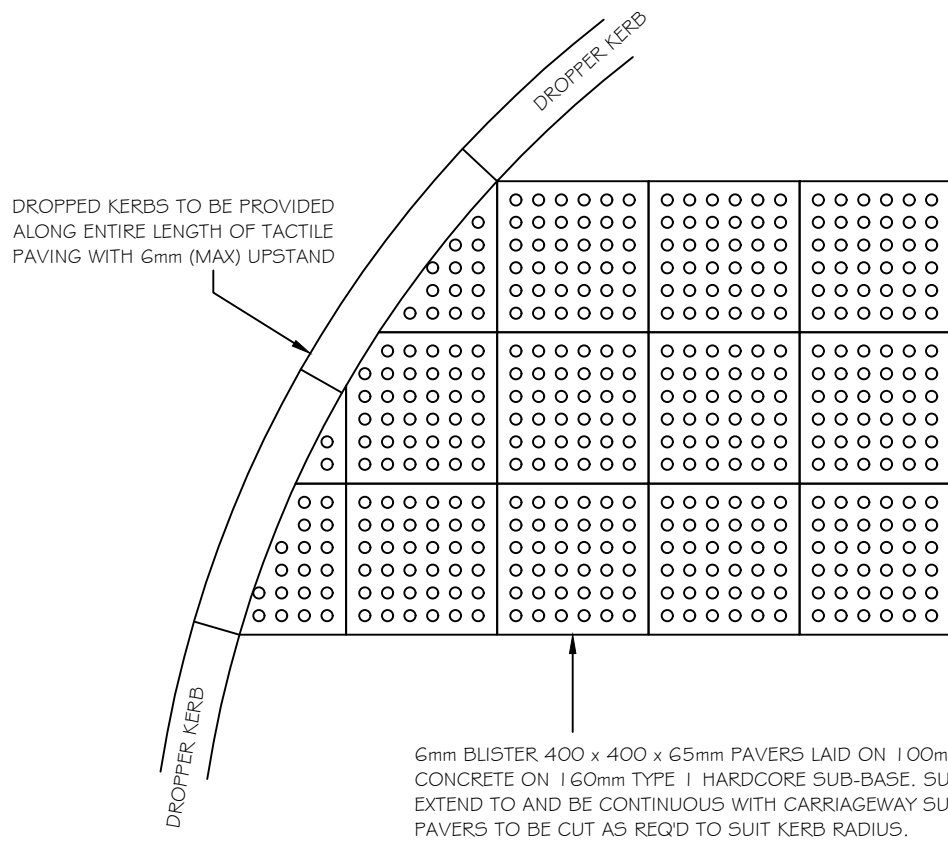

TYPICAL TACTILE PAVING DETAIL
(SCALE 1:20)

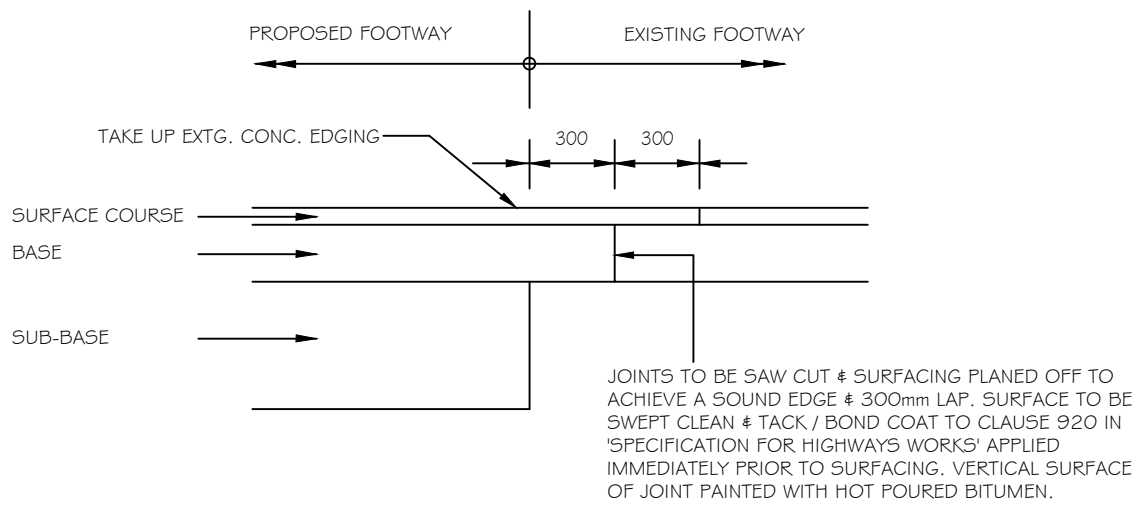

FOOTWAY TIE-IN DETAIL
(SCALE 1:20)

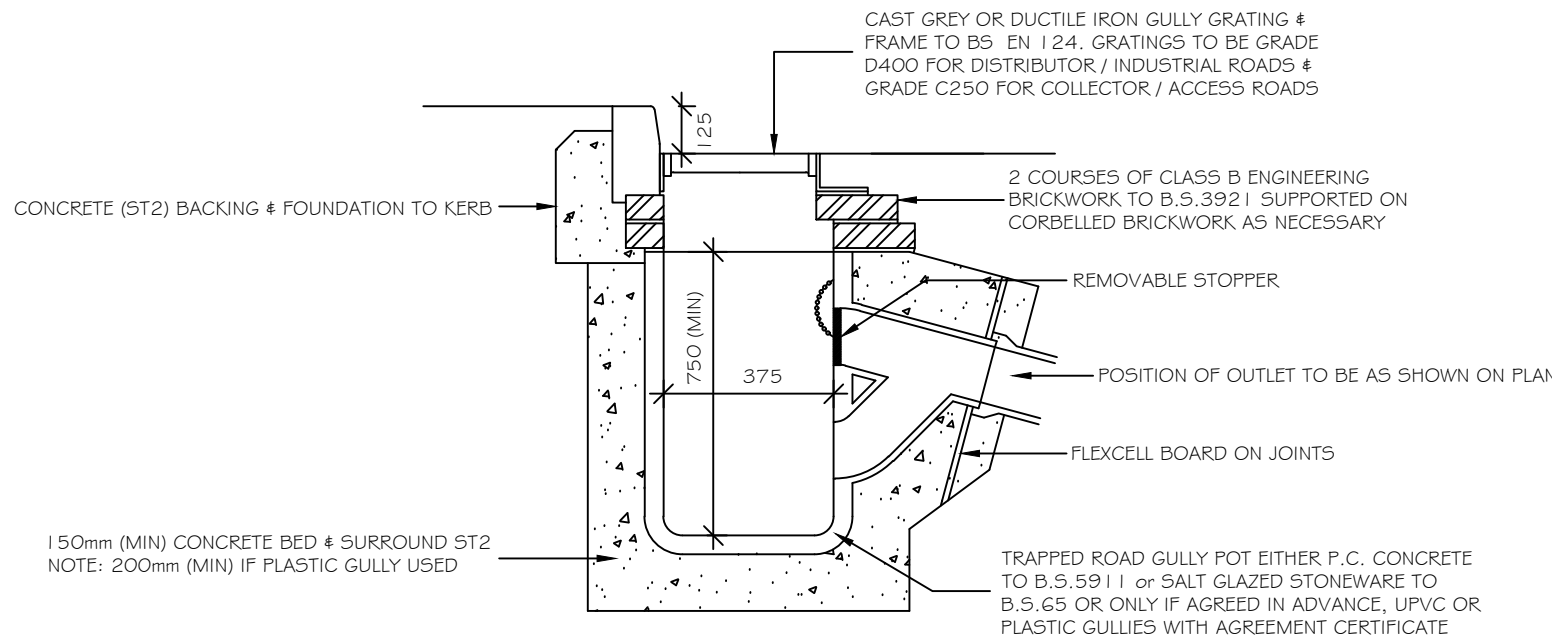

GULLY BEDDING DETAIL
(SCALE 1:20)

A	19/02/24	UPDATED TO SUIT COMMENTS FROM HIGHWAYS	SR	NH
P1	22/11/23	PRELIMINARY ISSUE	SR	NH
Rev	Date	Description	Drwn	Chkd



7C Colwick Quays Business Park
Colwick
Nottingham
NG4 2JY
Consulting Engineers
• Structural • Civil •
Tel: 0115 967 3100
Web: www.ksastructures.co.uk

Client	LOVETT CARE		
Project	YEW TREE CARE HOME NORTHERN MOOR WYTHENSHAW		
Drawing Title	SECTION 5278 DETAILS		
Managing Engineer	NICK HUDSON		
Scale	Date	Size	
1:20/10	NOV 23	A1	
Status	FOR APPROVAL		
Dwg. No.	6404-5278-03		Rev.
			A