


SCALE 1:1250

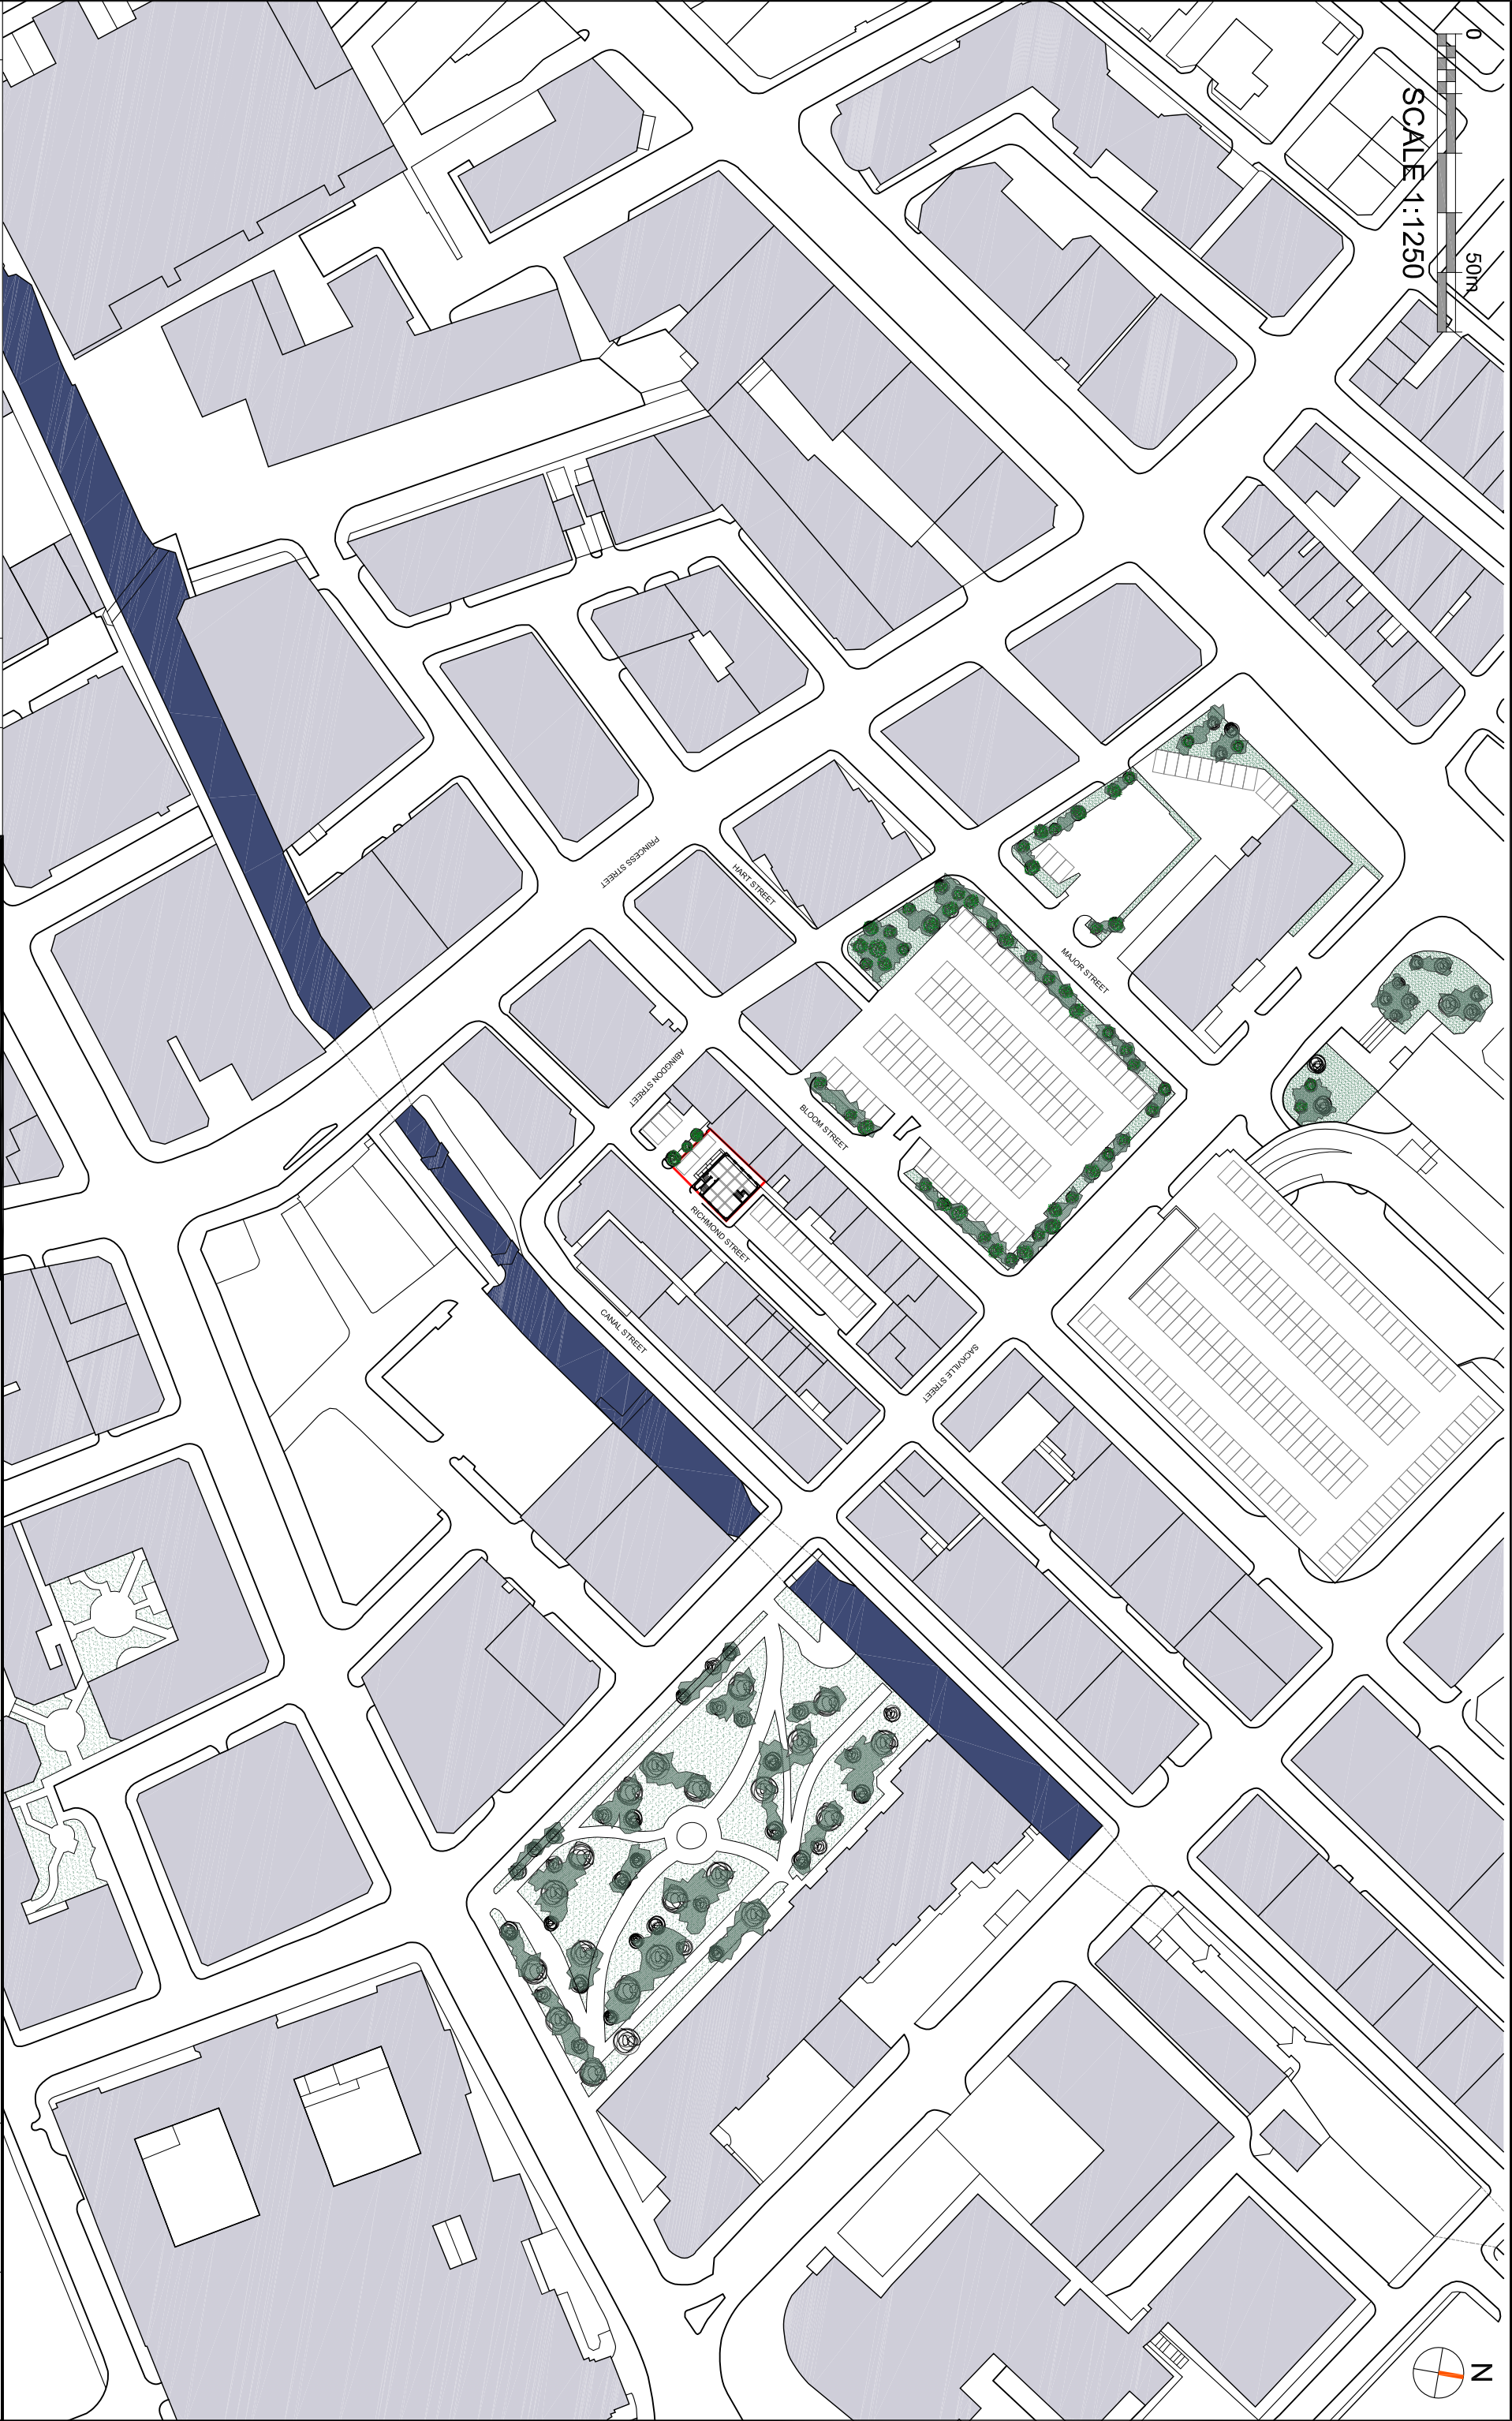

			HOWARD & SEDDON A.R.I.B.A.	
			CHARTERED ARCHITECTS, 64 WASHWAY ROAD, SALE, CHESHIRE, M33 7RE. TEL No 0161-973 8296 FAX No 0161-962 3485 e-mail : admin@howardandseddon.co.uk	
			PROJECT	TITLE
			RESIDENTIAL DEVELOPMENT 58 RICHMOND STREET MANCHESTER	LOCATION PLAN
			CLIENT	DRAWN
			TAHIR AHMED, TAHIR MEHMOOD	D. ROJO
				DATE
				06/12/17
				SCALE
				1:1250 (A3)
				DRG No.
				12,764
				100
				AMENDMENT
				A
A	FIRST ISSUE	DR	06.12.17	
REV	DESCRIPTION	BY	DATE	