



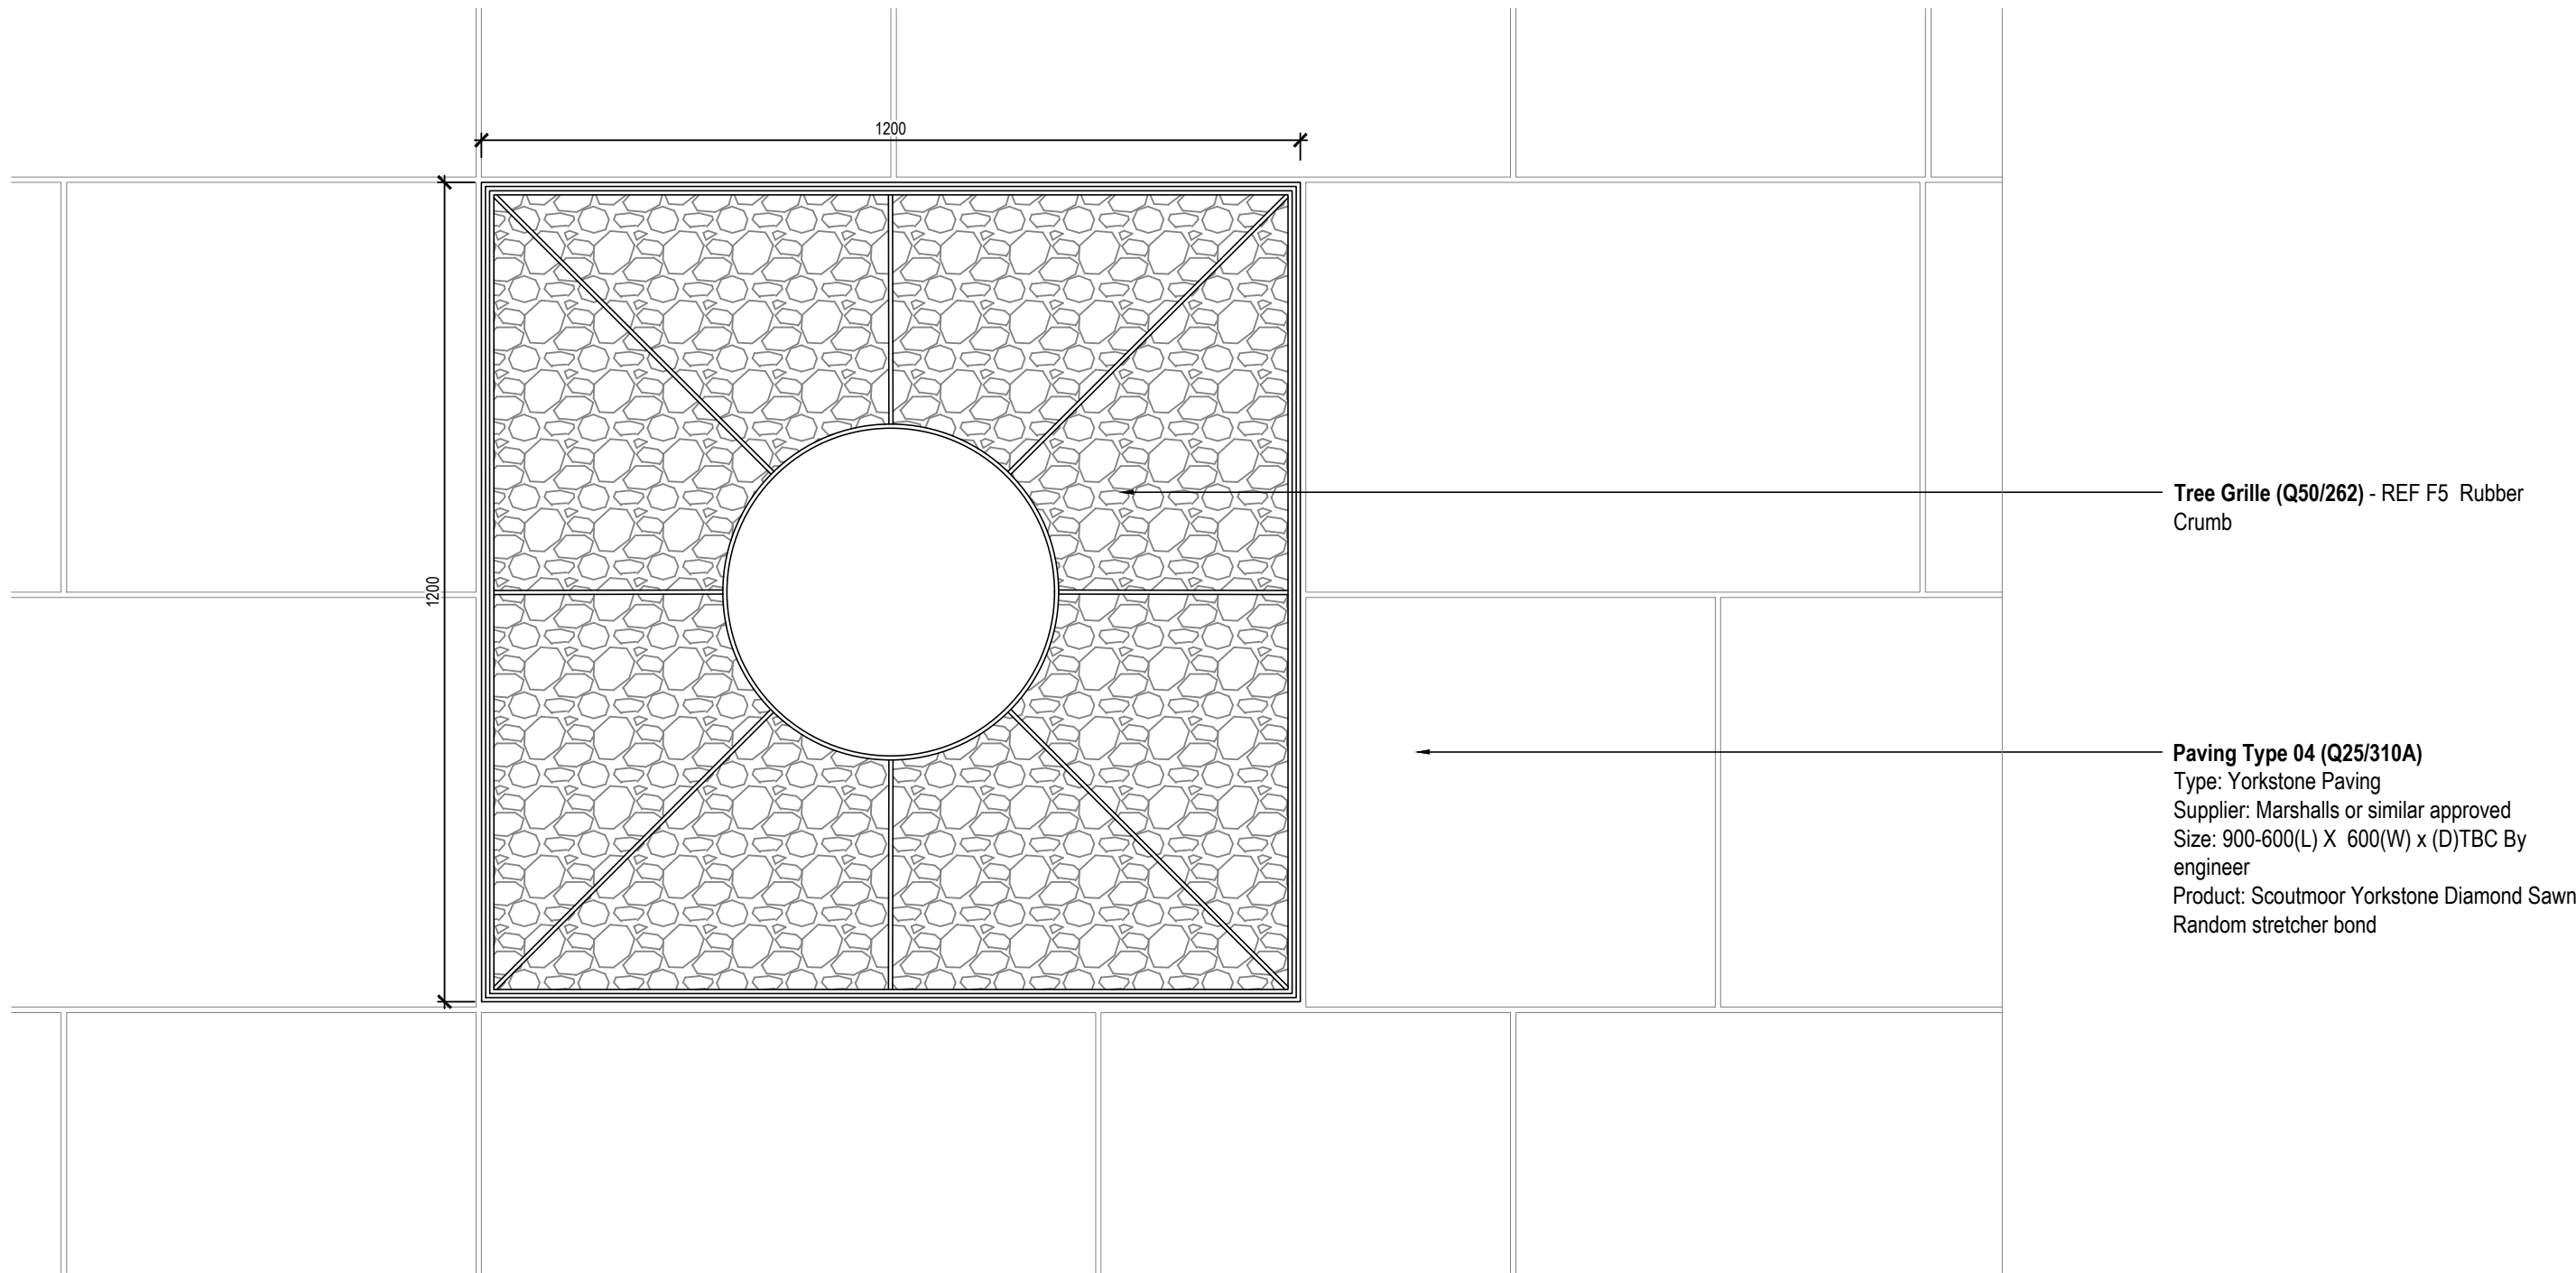

Tree Grille (Q50/262) - REF F5 Rubber Crumb

Paving Type 04 (Q25/310A)
Type: Yorkstone Paving
Supplier: Marshalls or similar approved
Size: 900-600(L) X 600(W) x (D)TBC By engineer
Product: Scoutmoor Yorkstone Diamond Saw
Random stretcher bond

01
000331
F5 - TREE GRILLE PLAN
Scale 1: 10 @A1

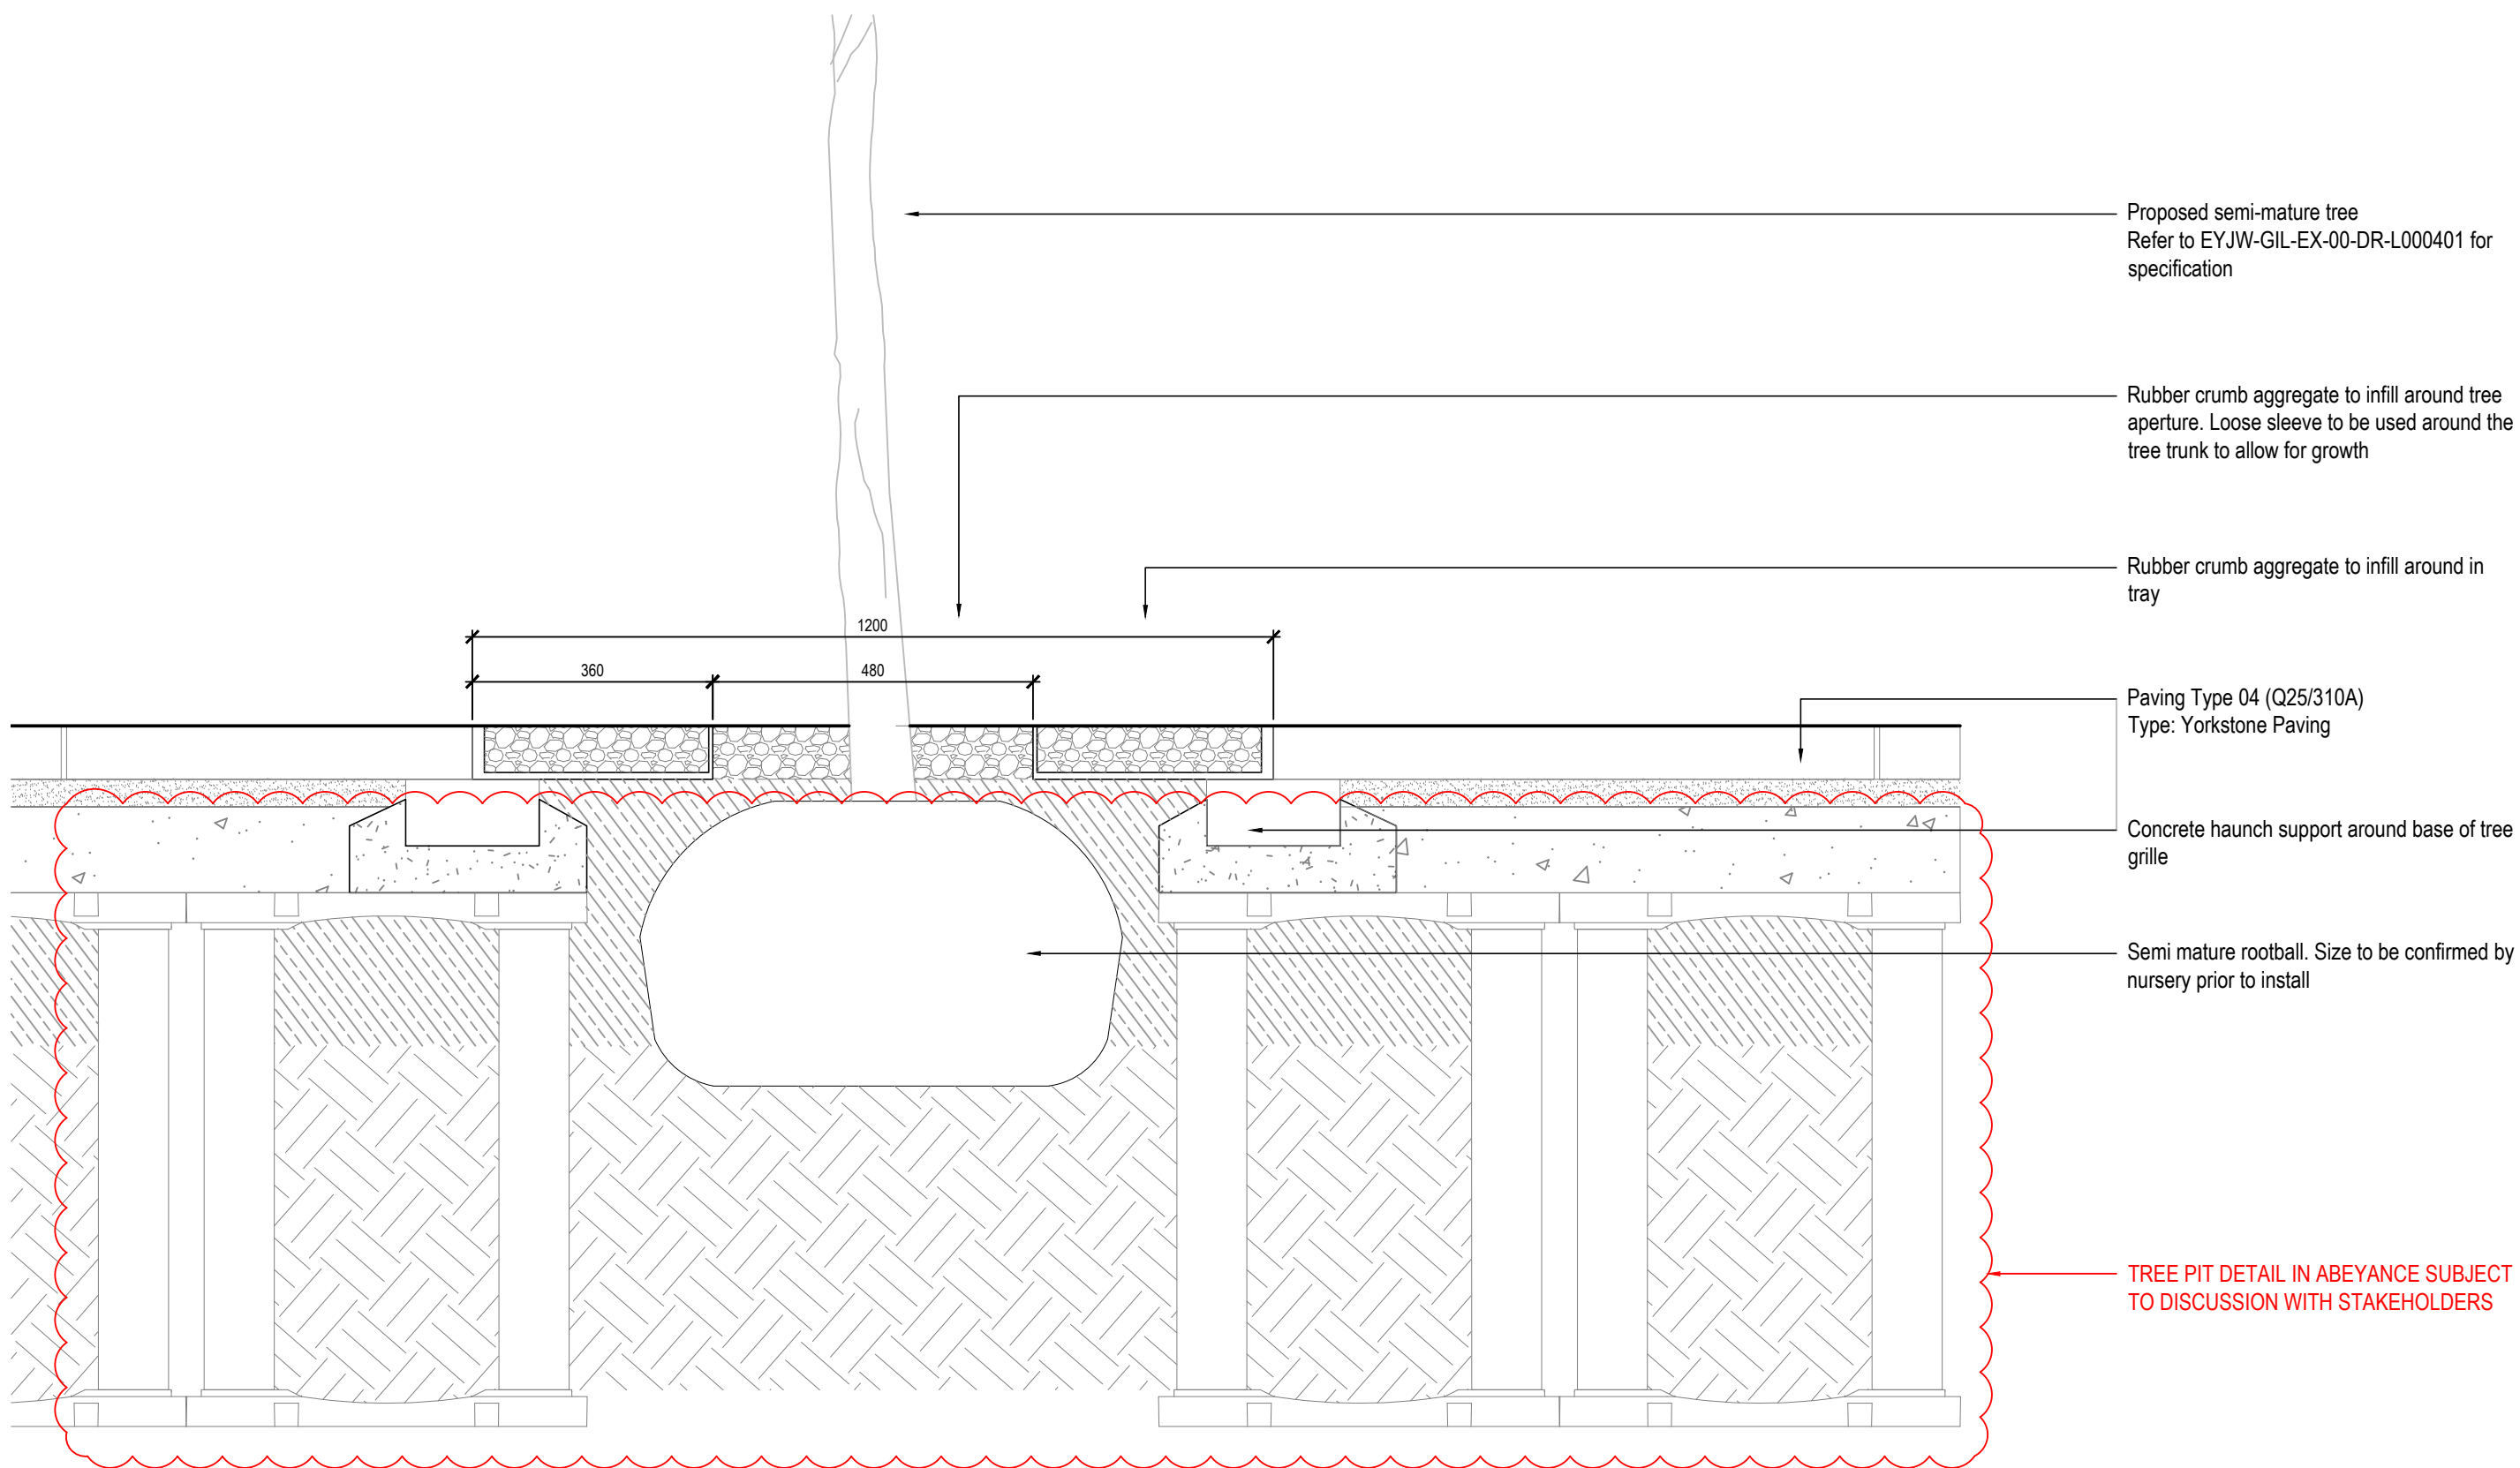

Proposed semi-mature tree
Refer to EYJW-GIL-EX-00-DR-L000401 for specification

Rubber crumb aggregate to infill around tree aperture. Loose sleeve to be used around the tree trunk to allow for growth

Rubber crumb aggregate to infill around in tray


Paving Type 04 (Q25/310A)
Type: Yorkstone Paving

Concrete haunch support around base of tree grille

Semi mature rootball. Size to be confirmed by nursery prior to install

TREE PIT DETAIL IN ABEYANCE SUBJECT TO DISCUSSION WITH STAKEHOLDERS

02
000331
F5 - TREE GRILLE SECTION
Scale 1: 10 @A1

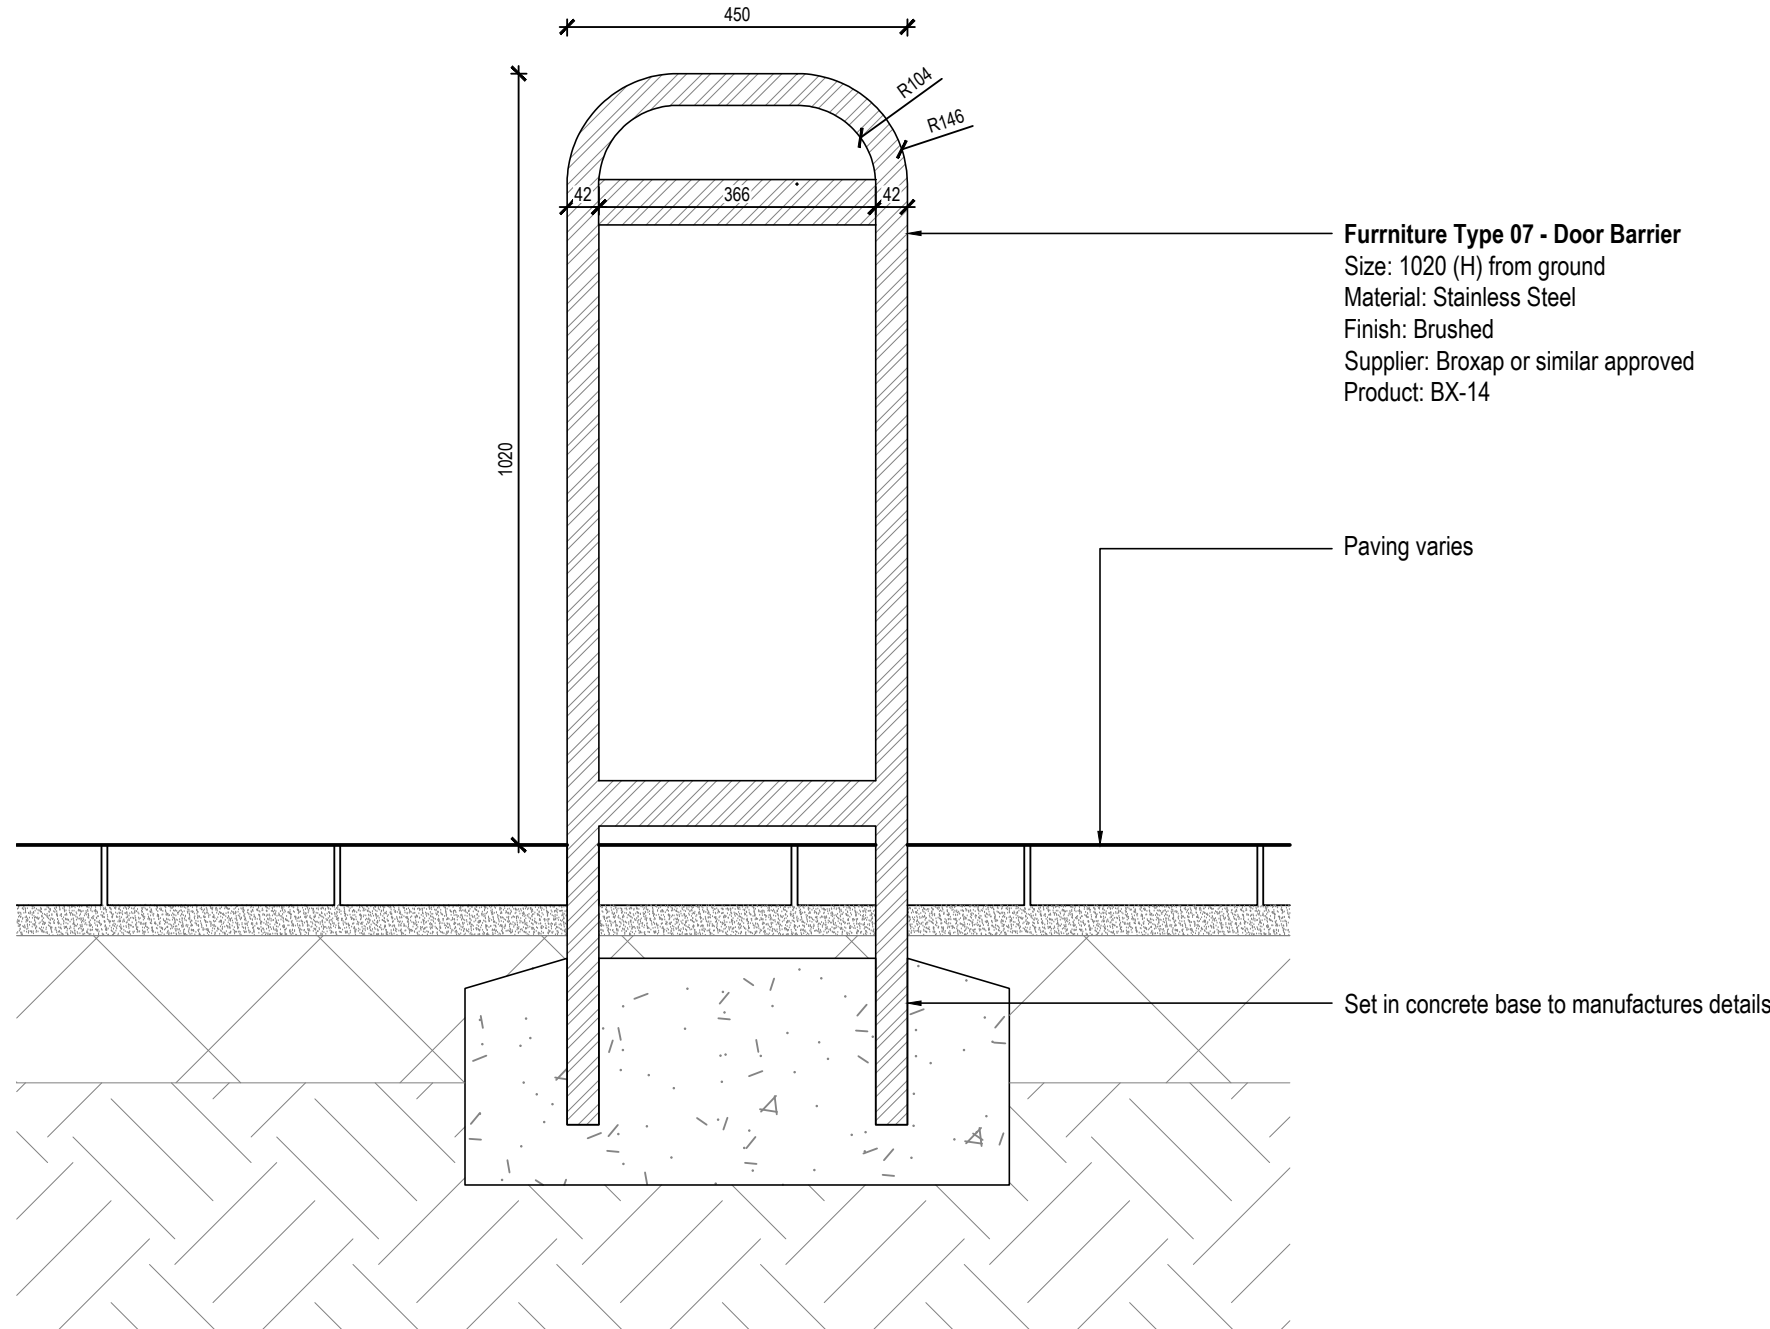


Furniture Type 07 - Door Barrier
Size: 1020 (H) from ground
Material: Stainless Steel
Finish: Brushed
Supplier: Broxap or similar approved
Product: BX-14

Paving varies

Set in concrete base to manufactures details

03
000331
F7 - DOOR BARRIER
Scale 1: 10 @A1

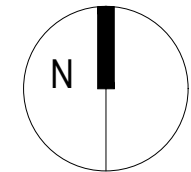

rev	details	by	date
P00	FIRST ISSUE FOR STAGE 4	TH	01.07.2024
P01	TITLEBLOCK UPDATED	TH	04.07.2024

Notes

- Do not scale from drawing, use figured dimensions only
- All dimensions to be checked onsite
- This drawing to be read in conjunction with all other Gillespies drawings and specifications

Ordnance Information shown is reproduced from Ordnance Survey material with the permission of Ordnance Survey on behalf of the Controller of Her Majesty's Stationary Office @ Crown Copyright. Unauthorised reproduction infringes Crown Copyright and may lead to prosecution or civil proceedings. License No. 1000 17362

Project title
ELIZA YARD, ANCOATS

Drawing title
FURNITURE DETAILS 02

Purpose of Issue	Scale	Drawn
STAGE 4	As shown @ A1	TH
	Date	Checked
	05.06.2024	SB
Drawing number	Revision	

EYJW-GIL-EX-00-DR-L-000331 P01

Drawing Status
S3 - REVIEW AND COMMENT

Client
John Sisk & Son Limited



Gillespies

5th Floor, Phoenix House, 3 South Parade, Leeds, LS1 5DZ
P: 0113 247 0550 F: 0113 247 0550 E: design.team@gillespies.co.uk

© copyright GILLESPIES LLP, all rights reserved