


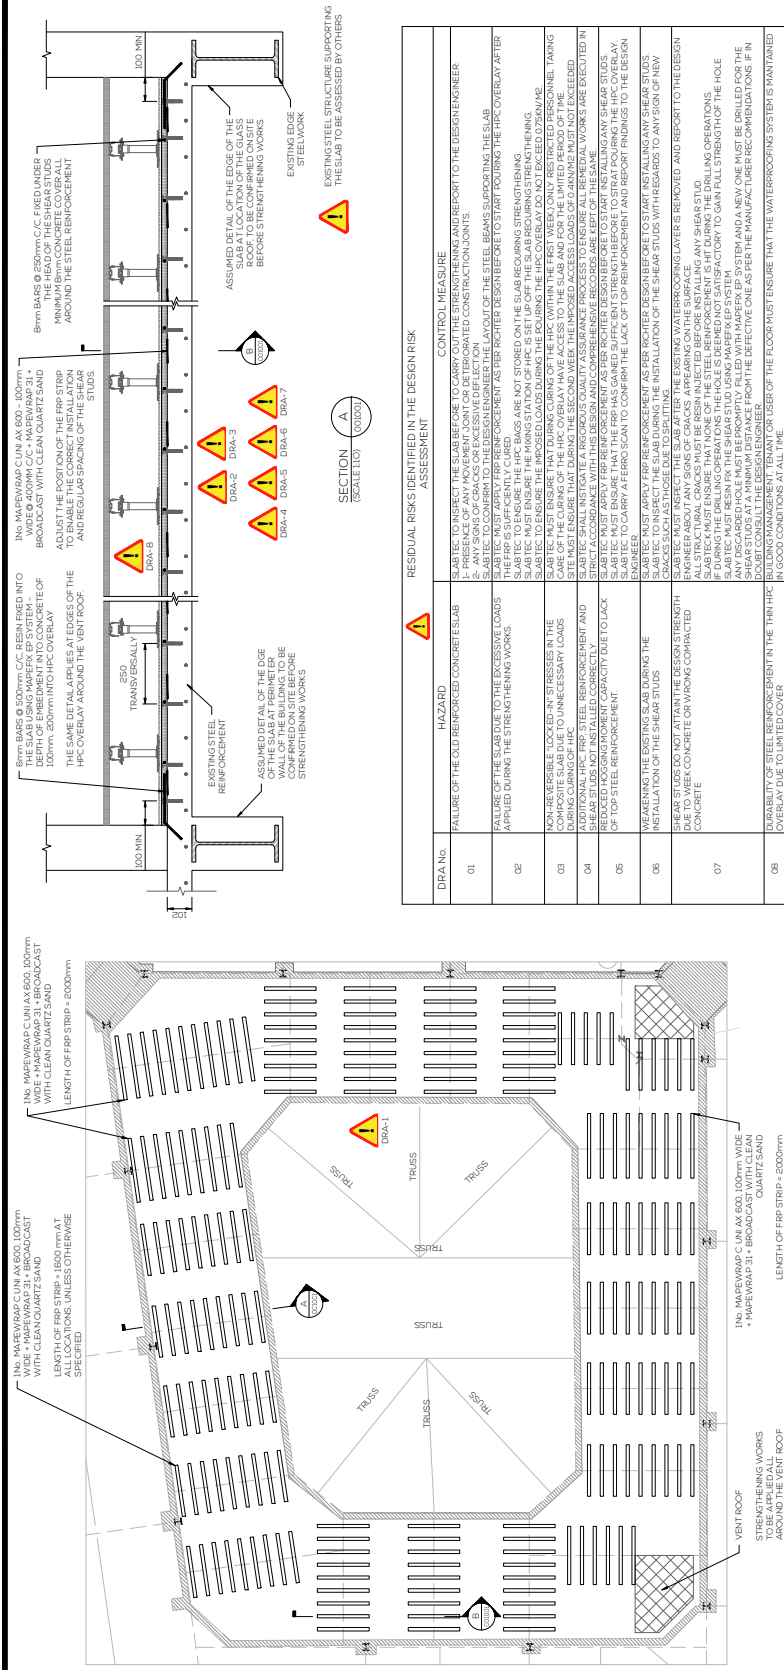

PLAN (SCALE 1:50)

SECTION A (SCALE 1:10)

SECTION B (SCALE 1:10)

THIS DRAWING AND THE INFORMATION CONTAINED WITHIN IS THE PROPERTY OF RICHTER. IT IS NOT TO BE REPRODUCED OR TRANSMITTED IN ANY FORM OR BY ANY MEANS, ELECTRONIC OR MECHANICAL, WITHOUT THE WRITTEN CONSENT OF RICHTER. IF IN DOUBT, ASK.

GENERAL NOTES

1. ALL DIMENSIONS SHOWN IN MILLIMETERS (MM) UNLESS OTHERWISE NOTED.
2. THIS DRAWING IS TO BE READ IN CONJUNCTION WITH THE RELEVANT DRAWINGS AND SPECIFICATIONS OF THE CLIENT AND THE RELEVANT STANDARDS.
3. REPAIRS TO THE EXISTING CONCRETE SHALL BE CARRIED OUT BY A QUALIFIED CONTRACTOR.
4. THE INFORMATION SHOWN ON THIS DRAWING IS BASED ON THE INFORMATION PROVIDED BY THE CLIENT AND THE RELEVANT STANDARDS.
5. THE DESIGN IS FOR THE STRENGTHENING OF THE EXISTING CONCRETE SLAB.
CLIENT

PROJECT

SUNLIGHT HOUSE

STRUCTURAL STRENGTHENING WORK LAYOUT

DRAWN: ST

CHECKED: MA

SCALE: 1:50

PAPER SIZE: A1

DATE: 05/08/24

REV: PRELIMINARY

AMENDMENTS

ST

CHK

DATE

ST

CHK

DATE

