




NOTES

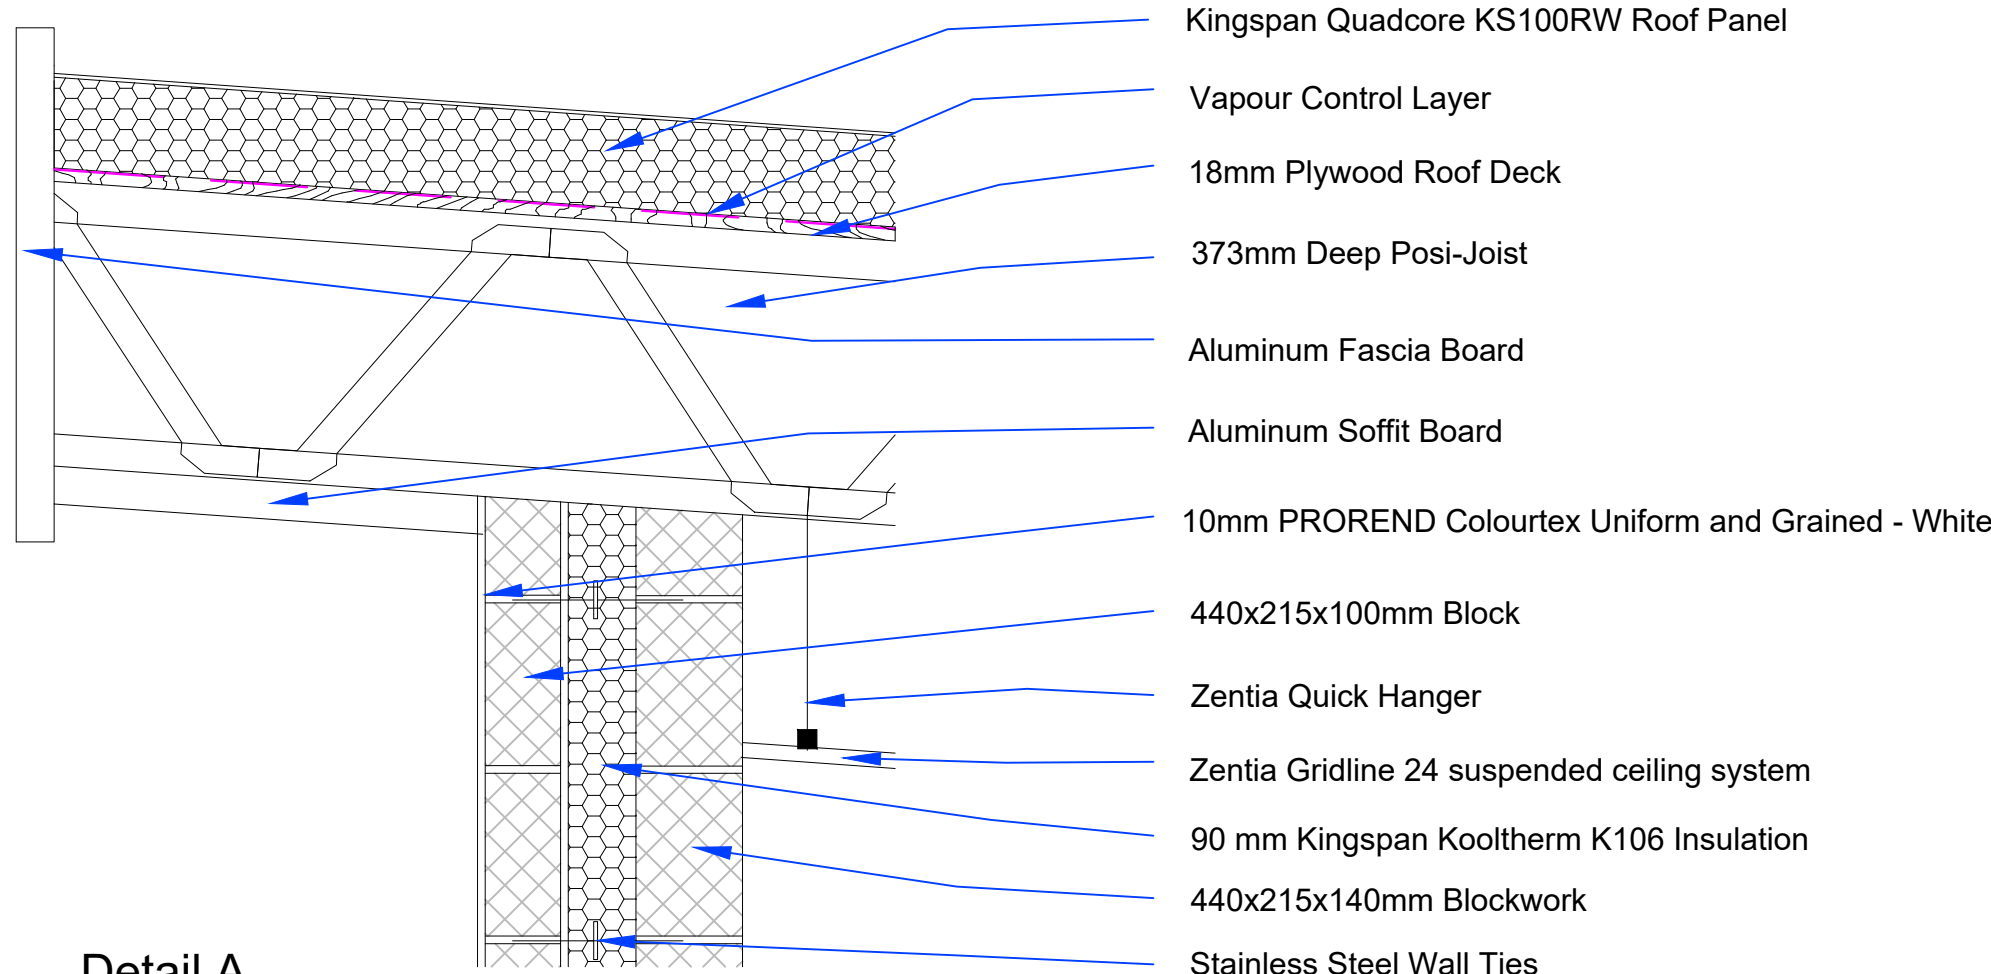


Detail A
Posi-Joist Cantilever Detail

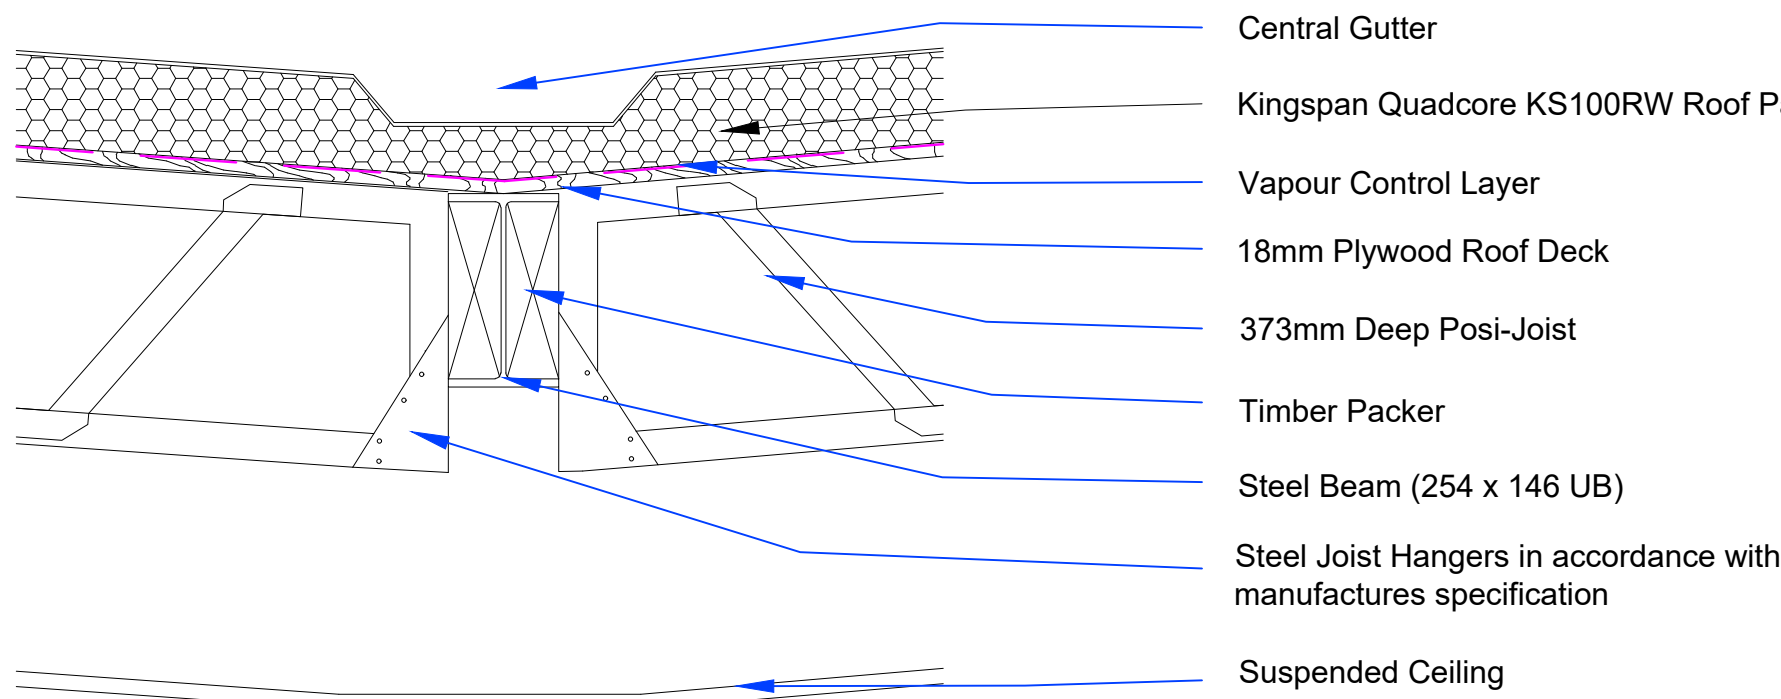


Detail B
Gutter and Steel Beam Detail

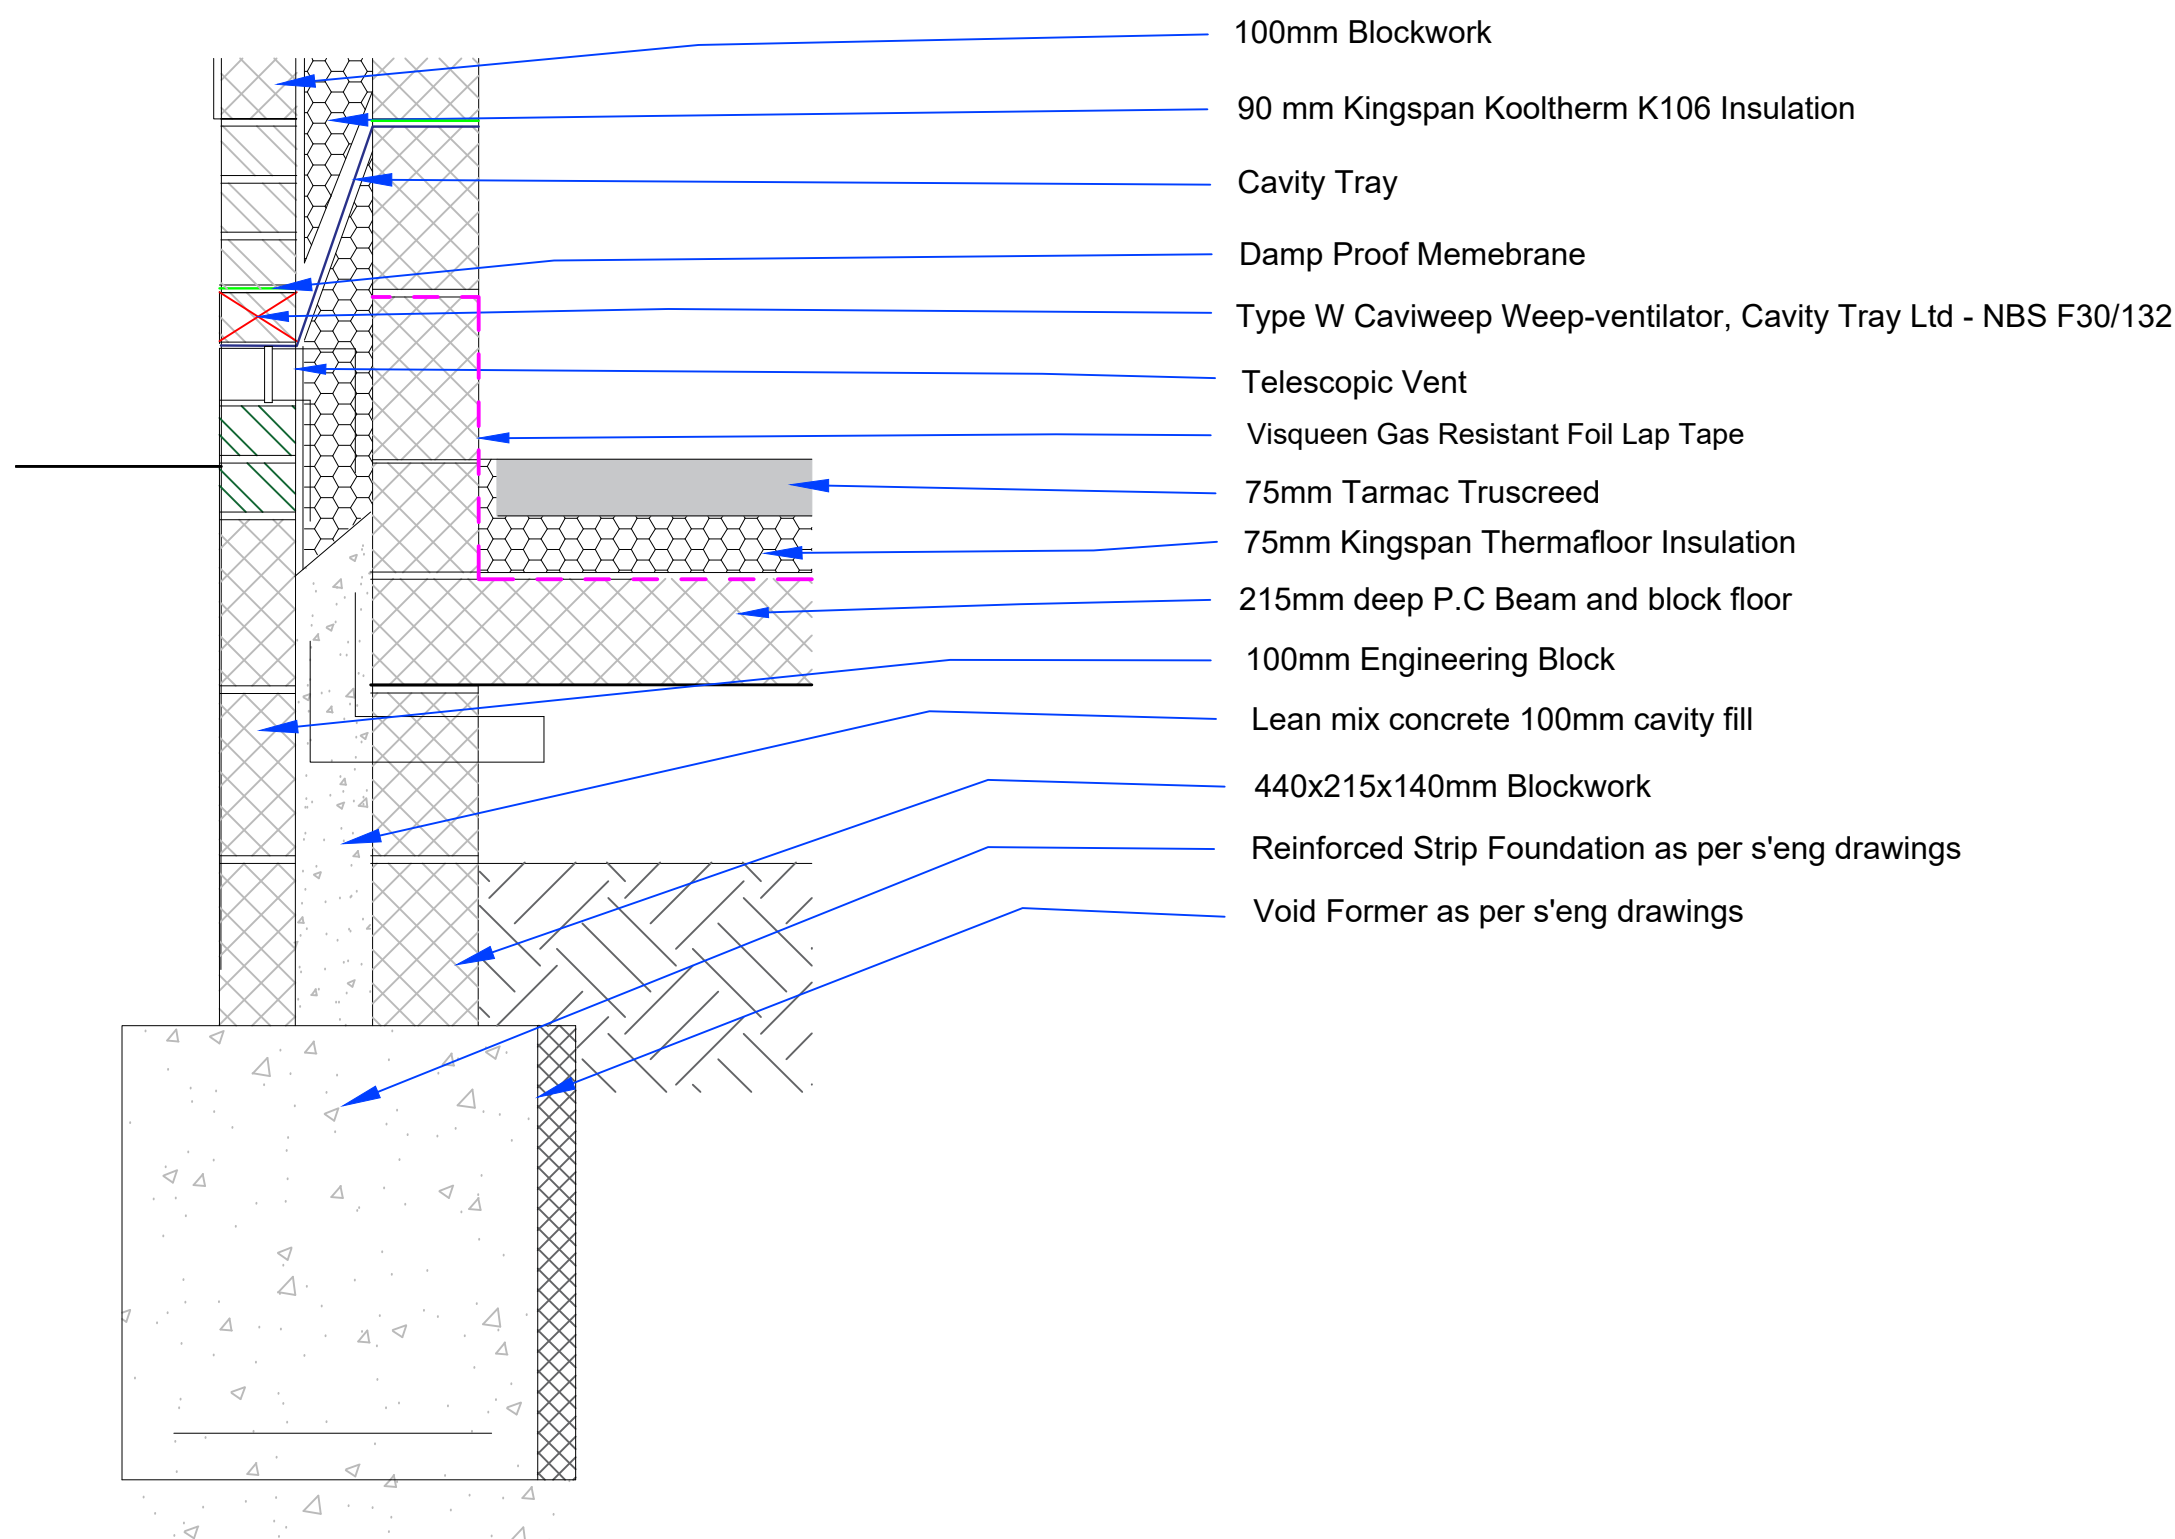


Detail C
Foundation and Floor Detail

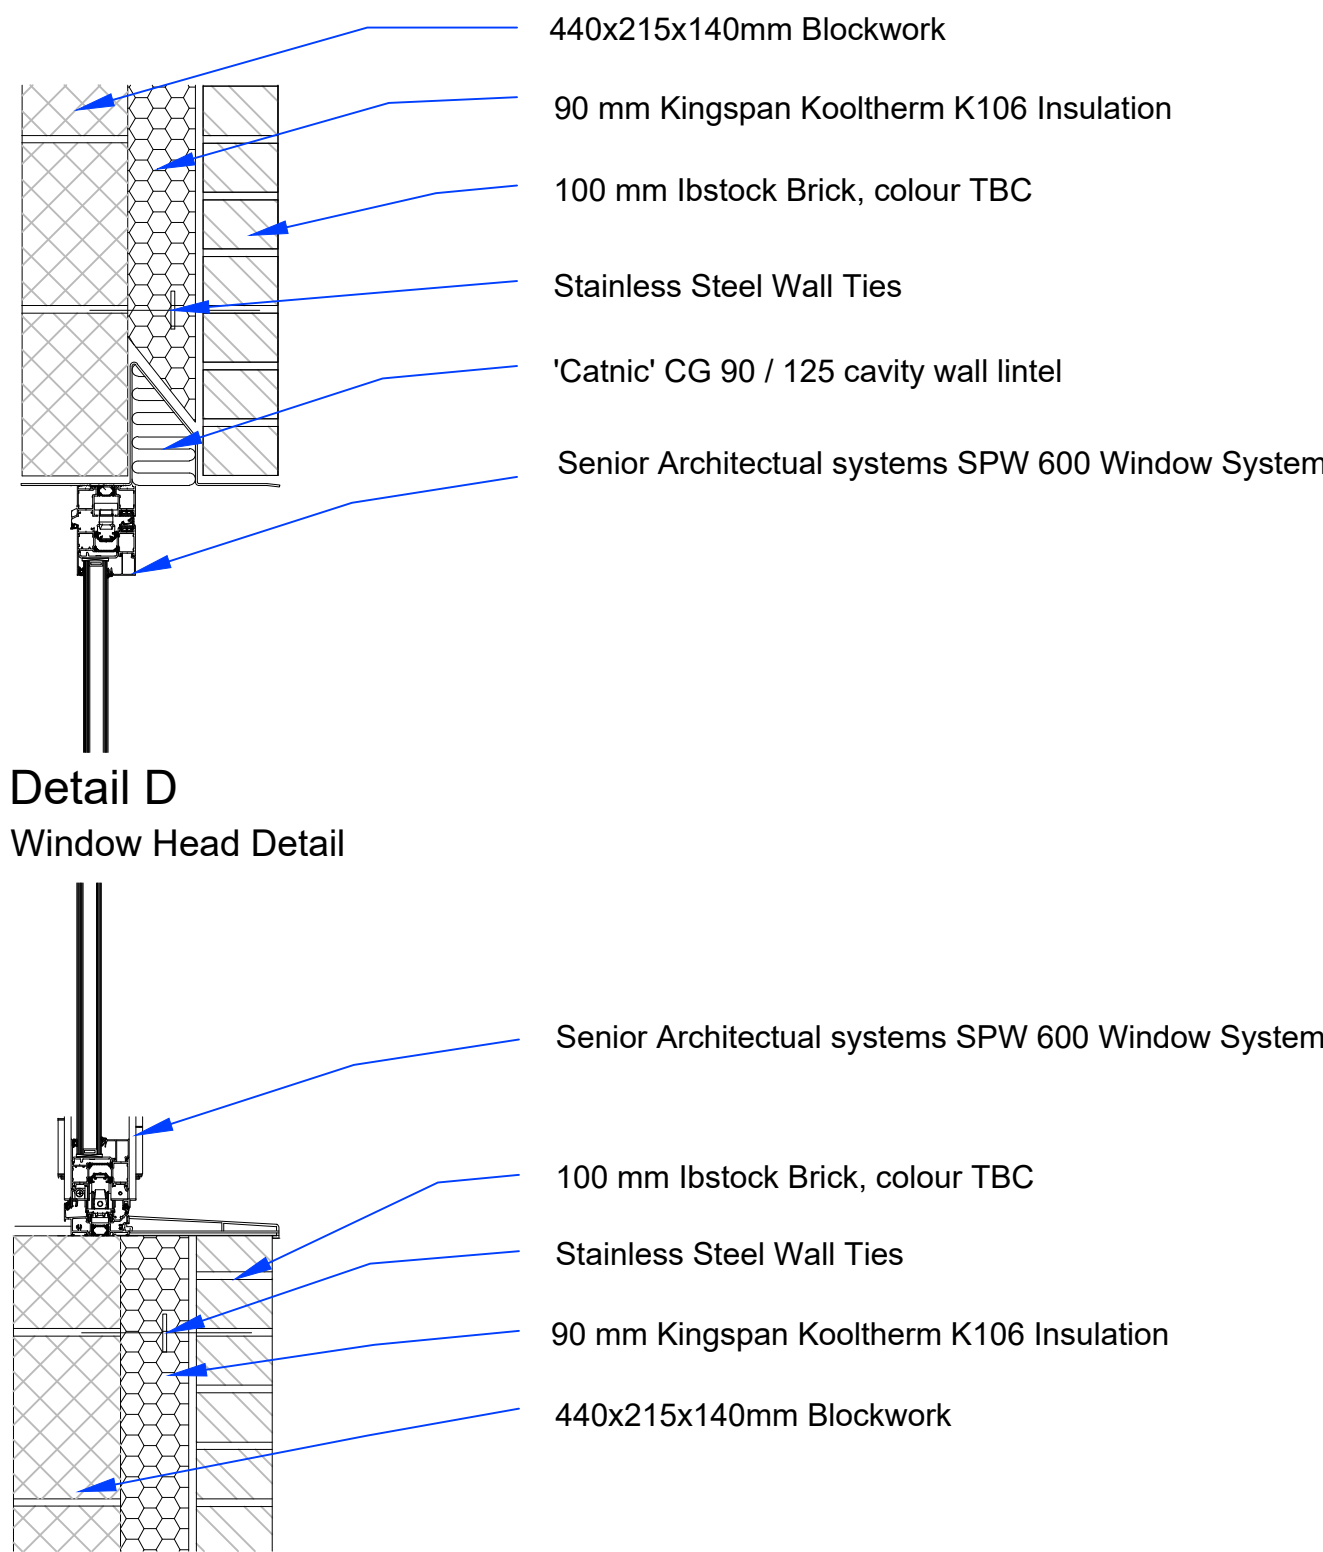


Detail D
Window Head Detail

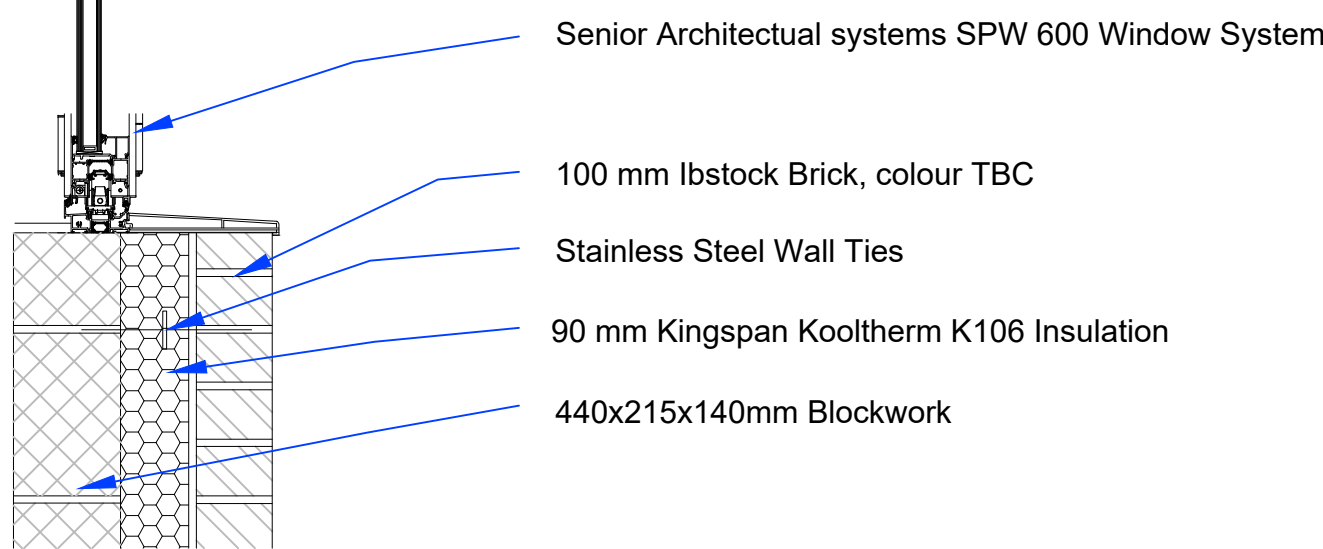

Detail E
Window Sill Detail

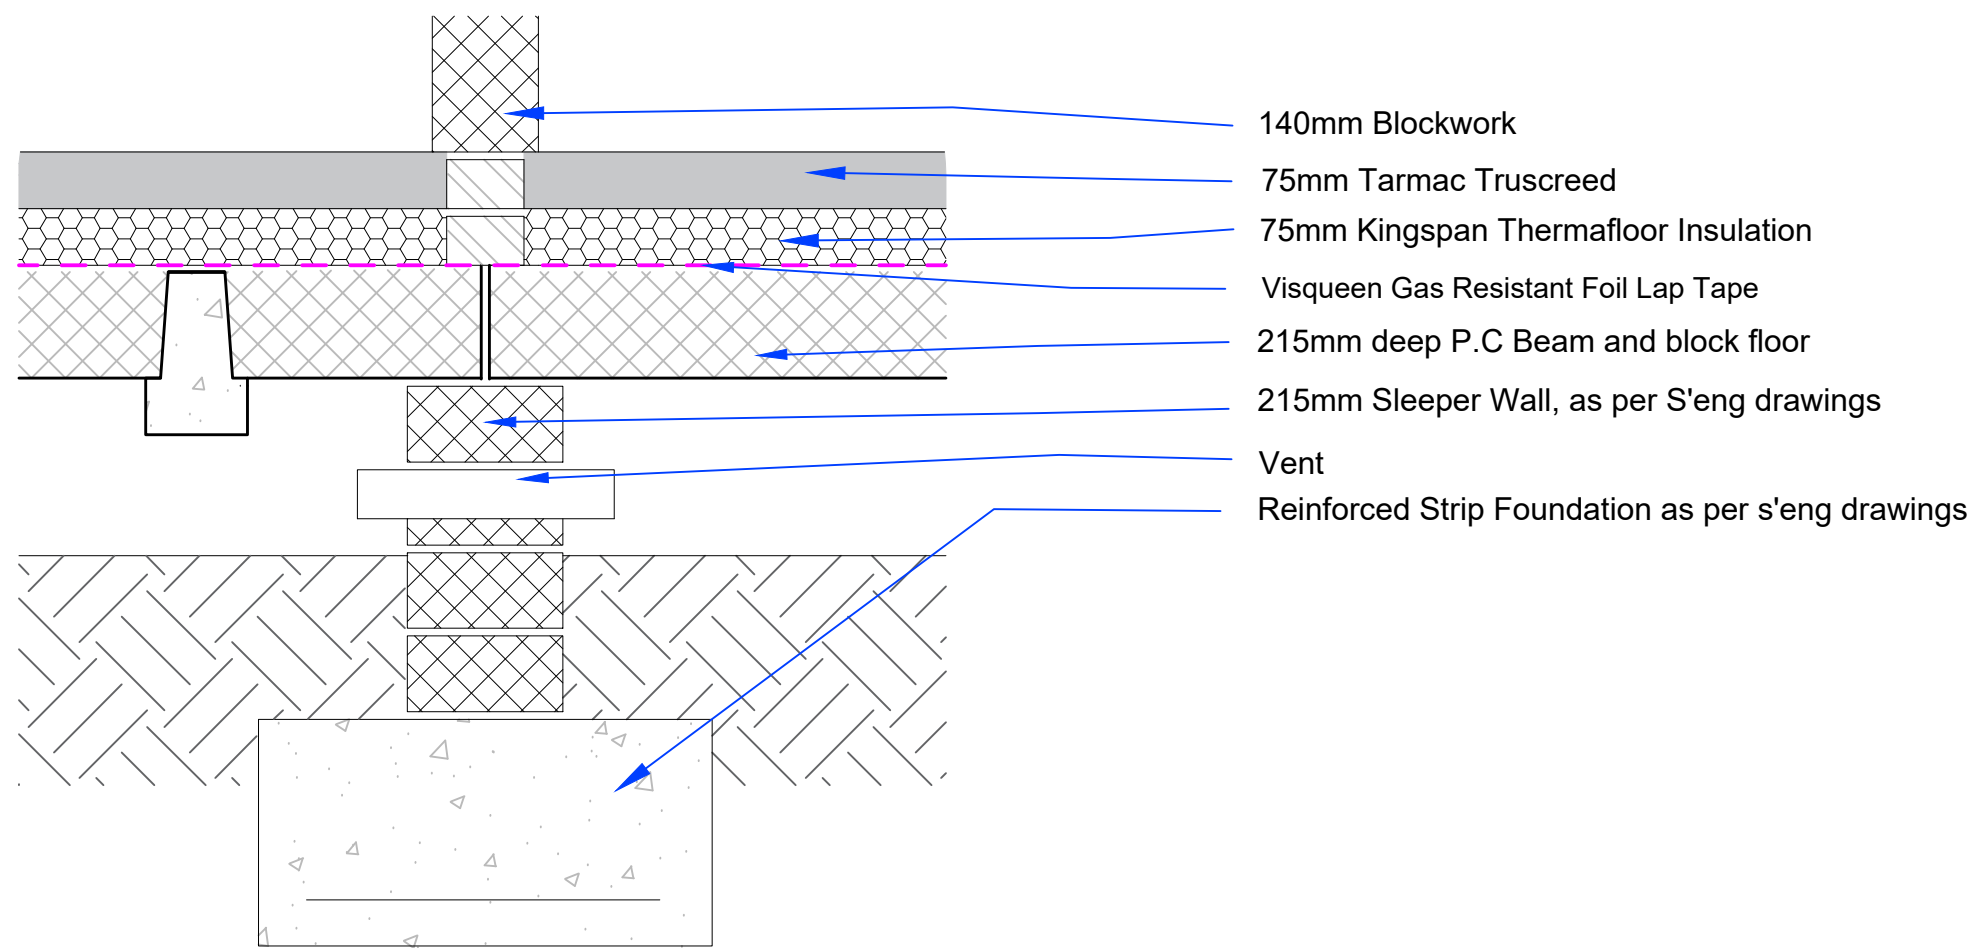

Detail F
Internal Wall and Strip Foundation Detail

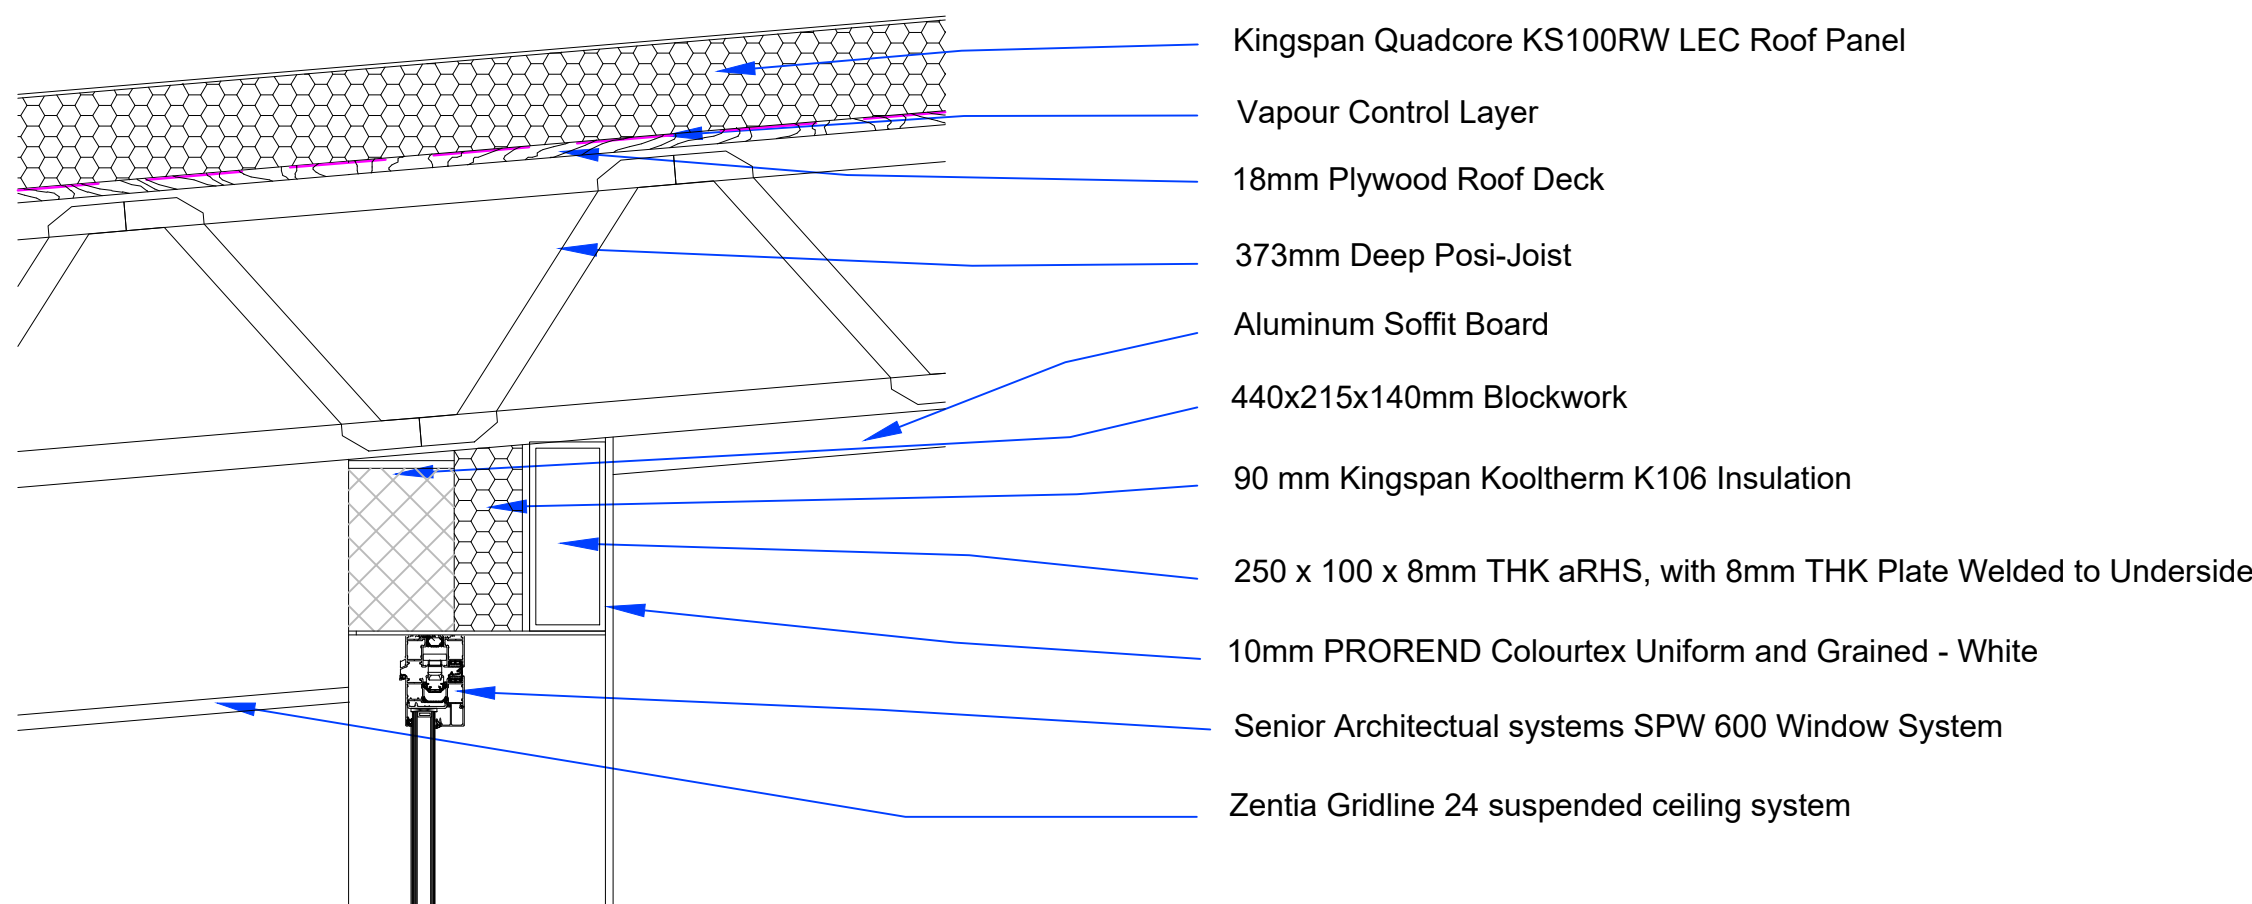

Detail G
High Level Window Head Detail

Rev	Date	Comments	By

STATUS
CONSTRUCTION

Client
Levenshulme High School,
Crossley Road, Levenshulme
M19 1FS

Project Title
Expansion

Drawing Title
Details Sheet

Scale 1:10	Drawn by ND	Date August 2024
Job no. 2304-24	Drawing no. C06	Revision no.