
PLAN REFERRED TO

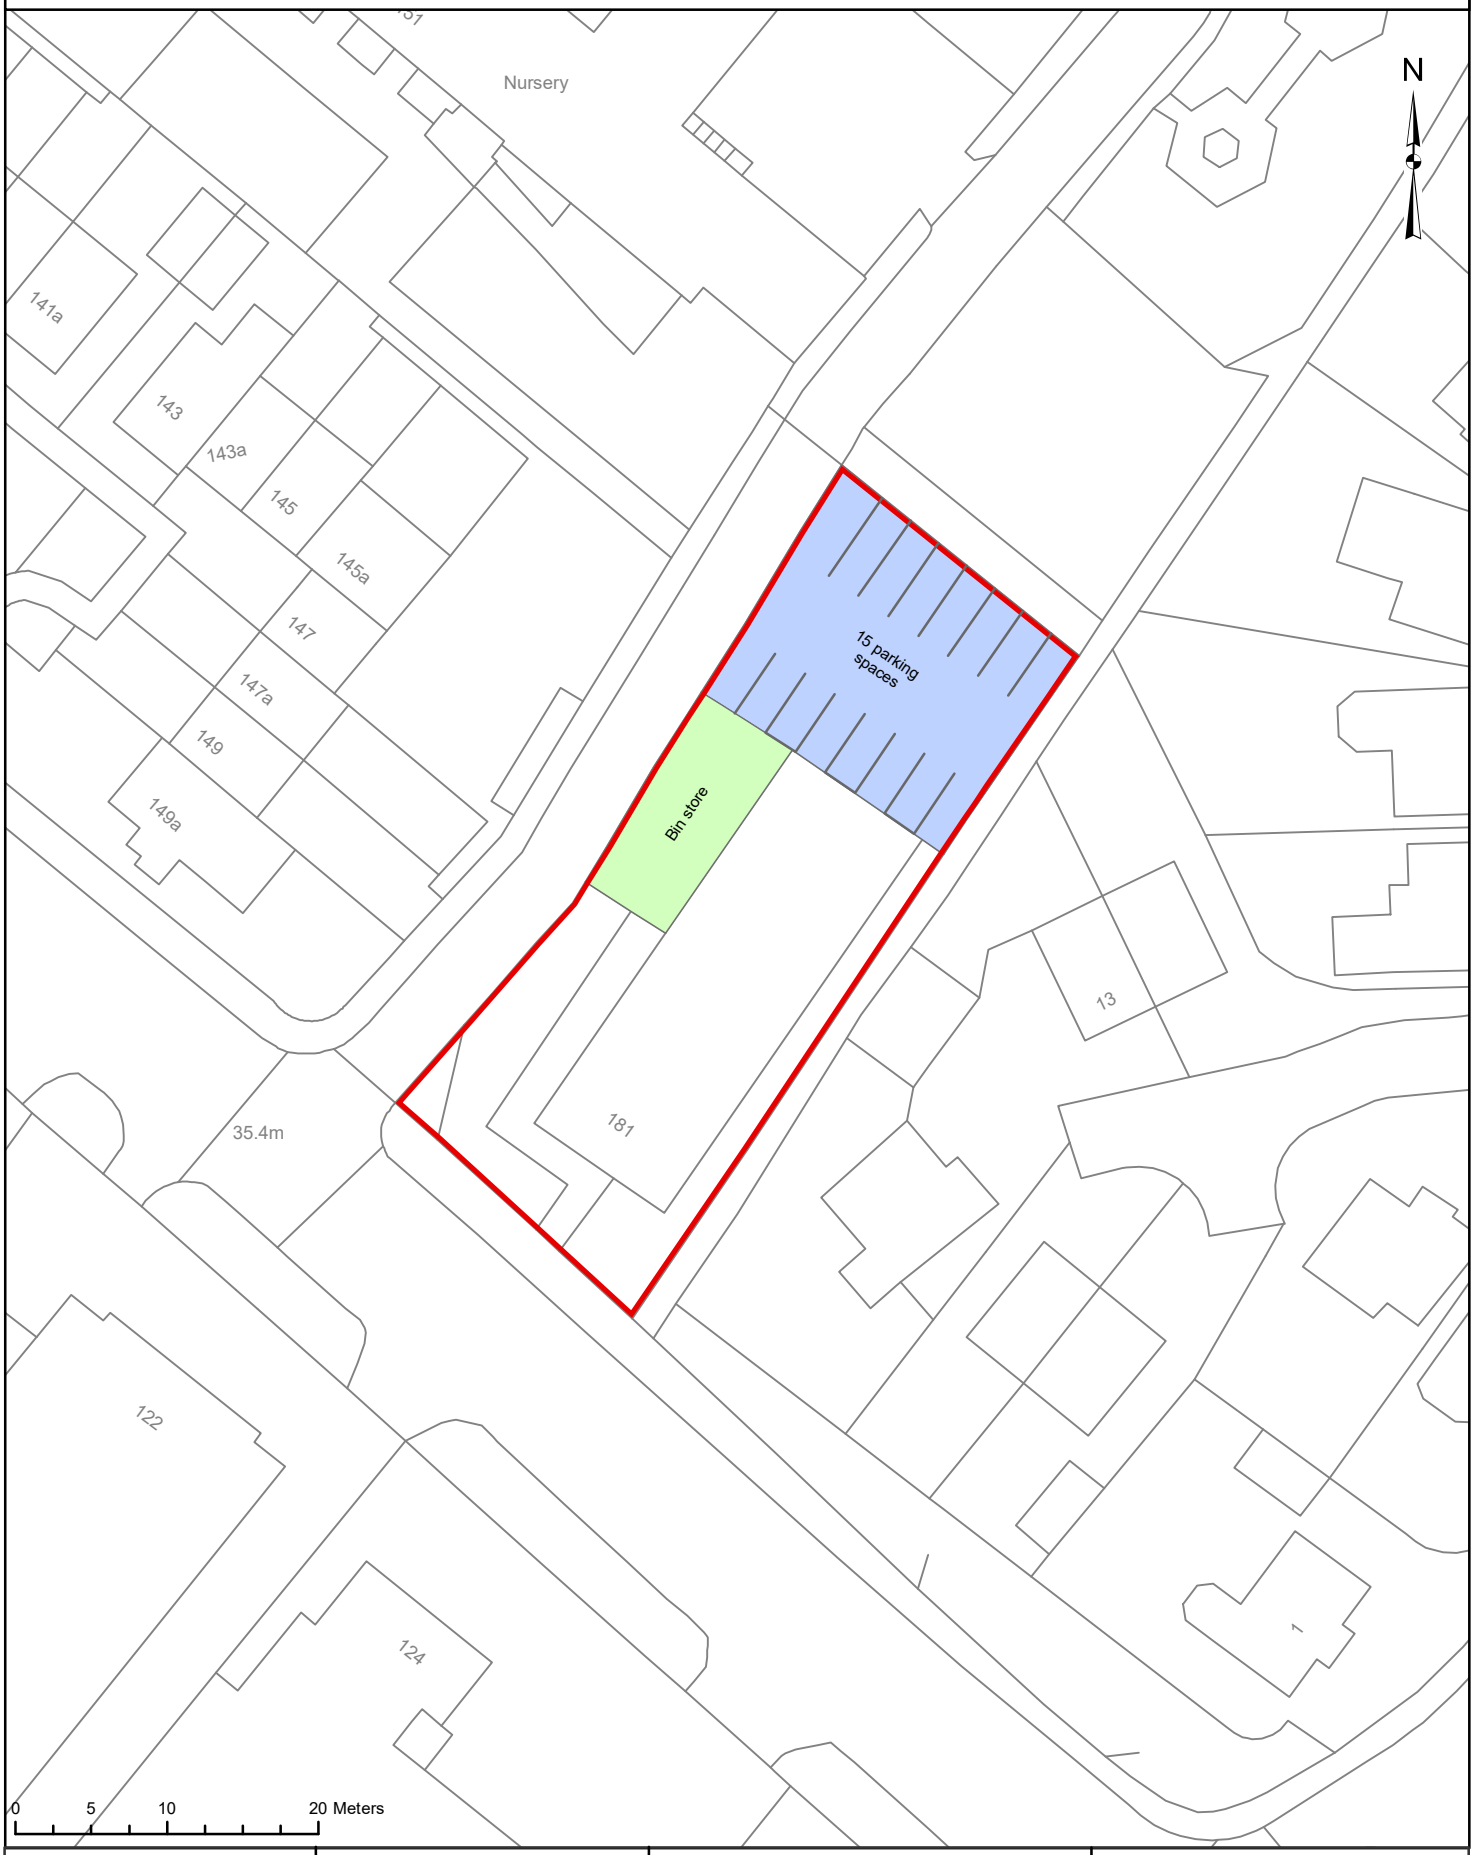

Serial No. :181 Longley Lane	Plan No. :181 Longley Lane/3	A4 Scale: 1:500	MANCHESTER CITY COUNCIL Development & Investment Estate Service Growth & Development Directorate P.O. Box 532 Manchester M60 2LA
Drawn by: KR Checked by: AH	Date: 11/09/2024	Area edged red 1,015 Sq Metres or thereabouts	

© Crown copyright and database rights 2024. Ordnance Survey AC0000812035.