
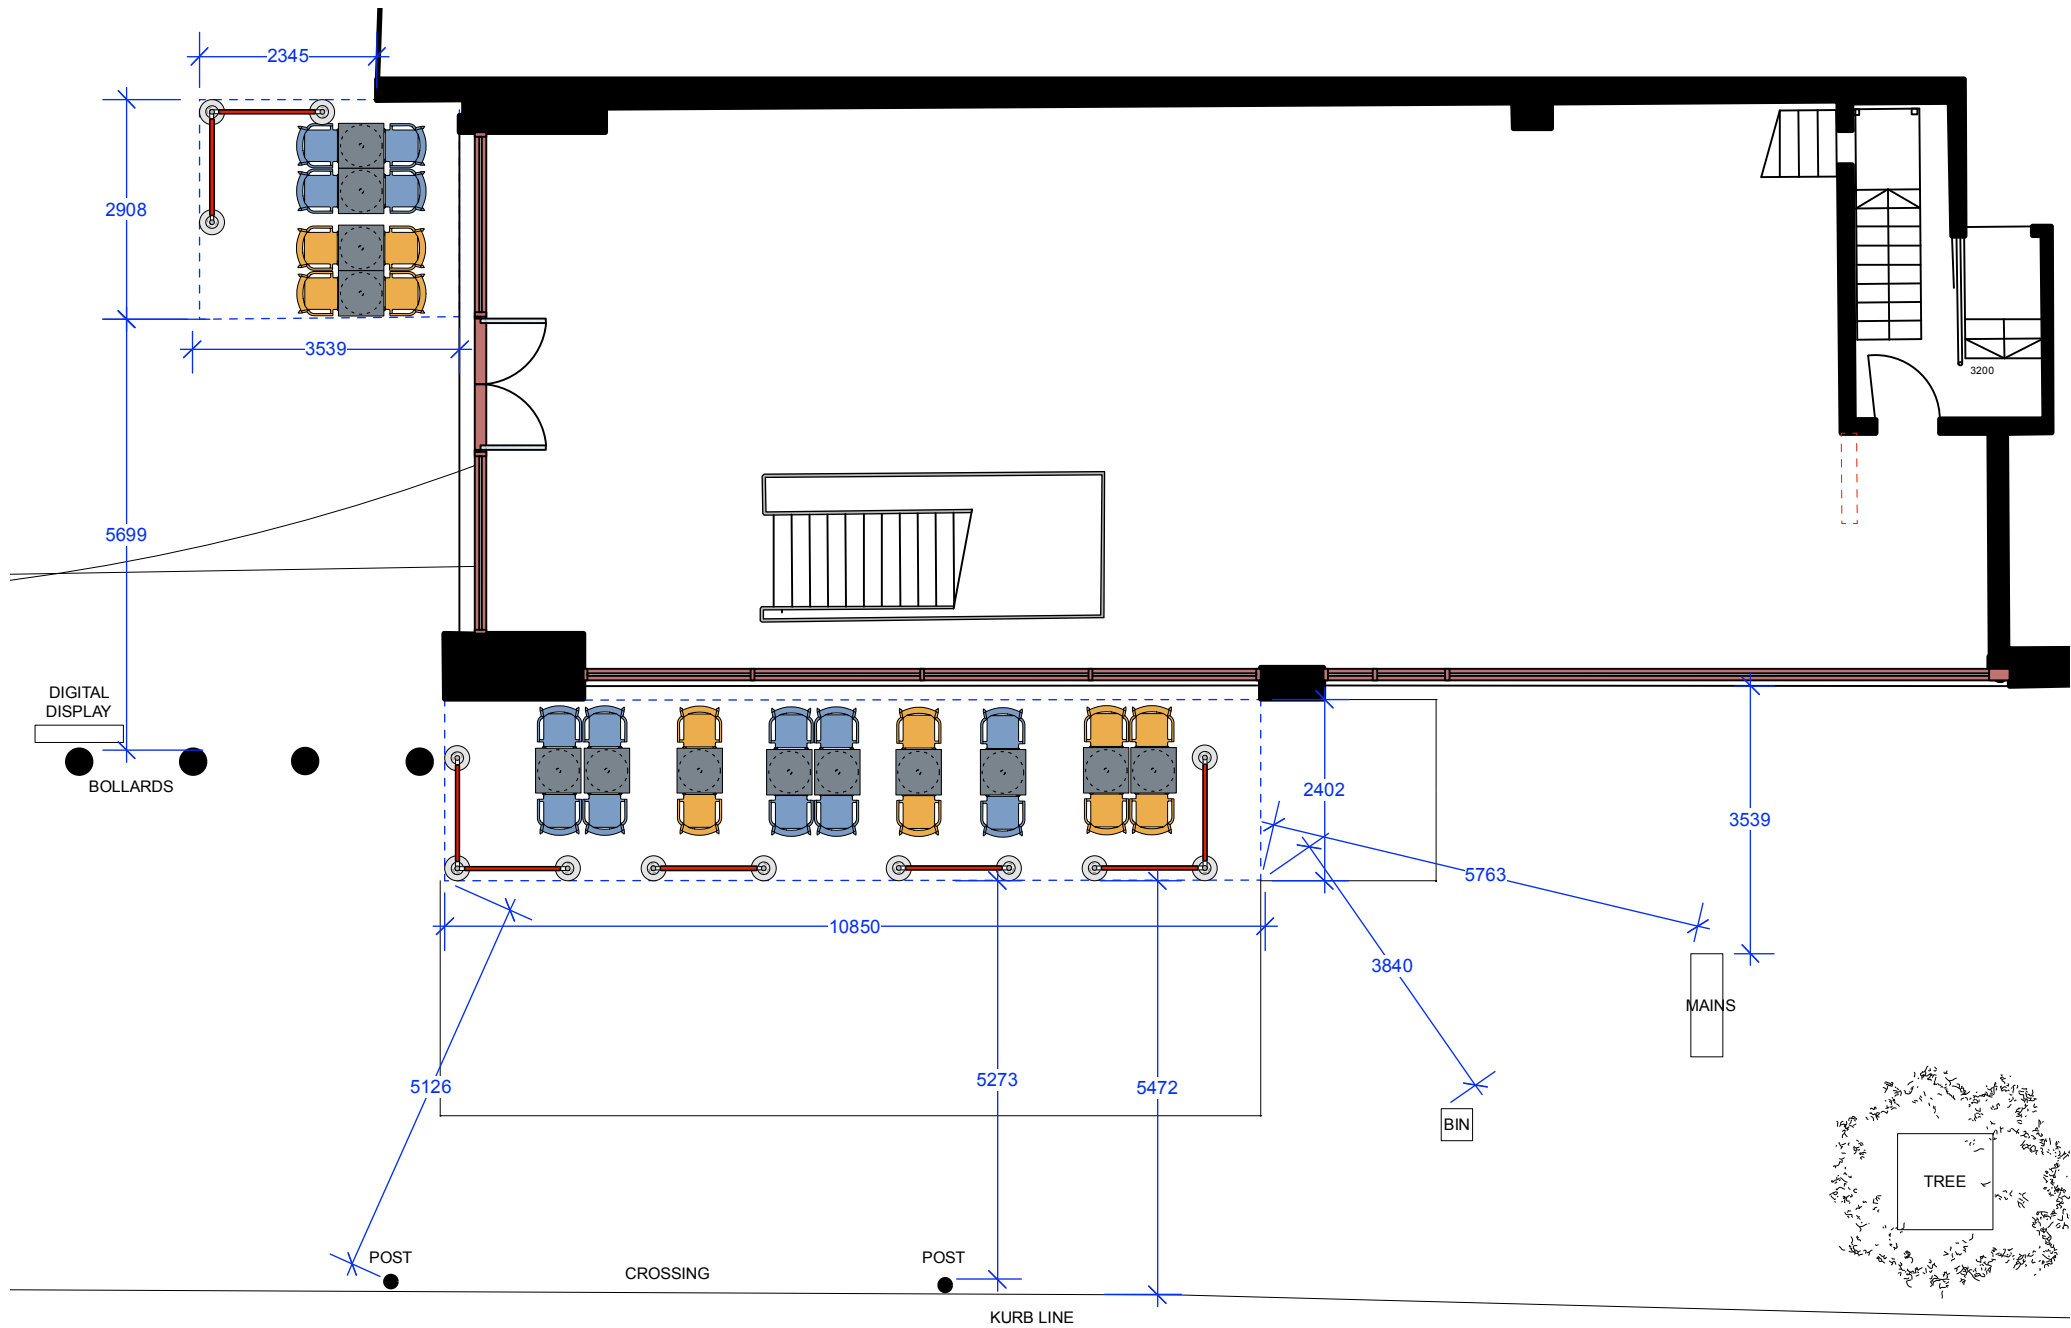


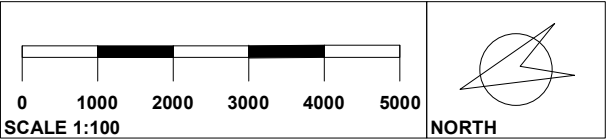

EXTERNAL SEATING:	
	SMALL EXTERIOR TABLES - 20no. 600sq. 740h enduraton complete flip top dinning table in black finish with auto adjustable feet supplied by Bourne Furniture
	EXTERIOR CHAIRS - 16no. total uniformly colored fiberglass polypropylene resin chair in Senap
	EXTERIOR CHAIRS - 16no. total uniformly colored fiberglass polypropylene resin chair in Ottanio
	EXTERIOR CANVAS BARRIERS - 08no. total (heavy duty post and rails with logo) 1460w x 1100h x 350 dai base plate
	banner size 1460w x 780h in material Sauleda red ACDR15 and white HOP logo.
all external tables, chairs & canvas barriers to be moved inside the shop when the shop is closed.	

F:	05.09.24	LJB
UPDATE TO CANVAS BARRIER		
E:	06.08.24	LJB
REMOVAL OF HOP SIGNS		
D:	18.07.24	LJB
AMENDS TO BARRIER DESIGN.		
C:	12.07.24	LJB
AMENDS TO BARRIER DESIGN.		
B:	28.02.24	LJB
AMENDS BASED ON CLIENT MEETING		
A:	12.02.24	LJB
AMENDS BASED ON PLANNING		
REV:	DATE	DRAWN BY:

Decon.

PROPOSED

PROJECT: HOP - MANCHESTER MARKET STREET
TITLE: EXTERNAL SEATING LAYOUT
DWG NO. P003.1
DRAWN BY: LJB REVISION: F
DATE: 19.01.24 SCALE: 1:100 @ A3
1:50 @ A1
THIS DRAWING IS NOT TO BE SCALED. ALL DIMENSIONS TO BE CHECKED
ON SITE
Figured dimensions only to be used. This drawing is subject to and protected by
the provision of the copyrights acts. Any discrepancies or queries to be notified
immediately. All dimensions to be verified on site

PROPSOED GROUND FLOOR

PROPSOED BANNER DESIGN

