




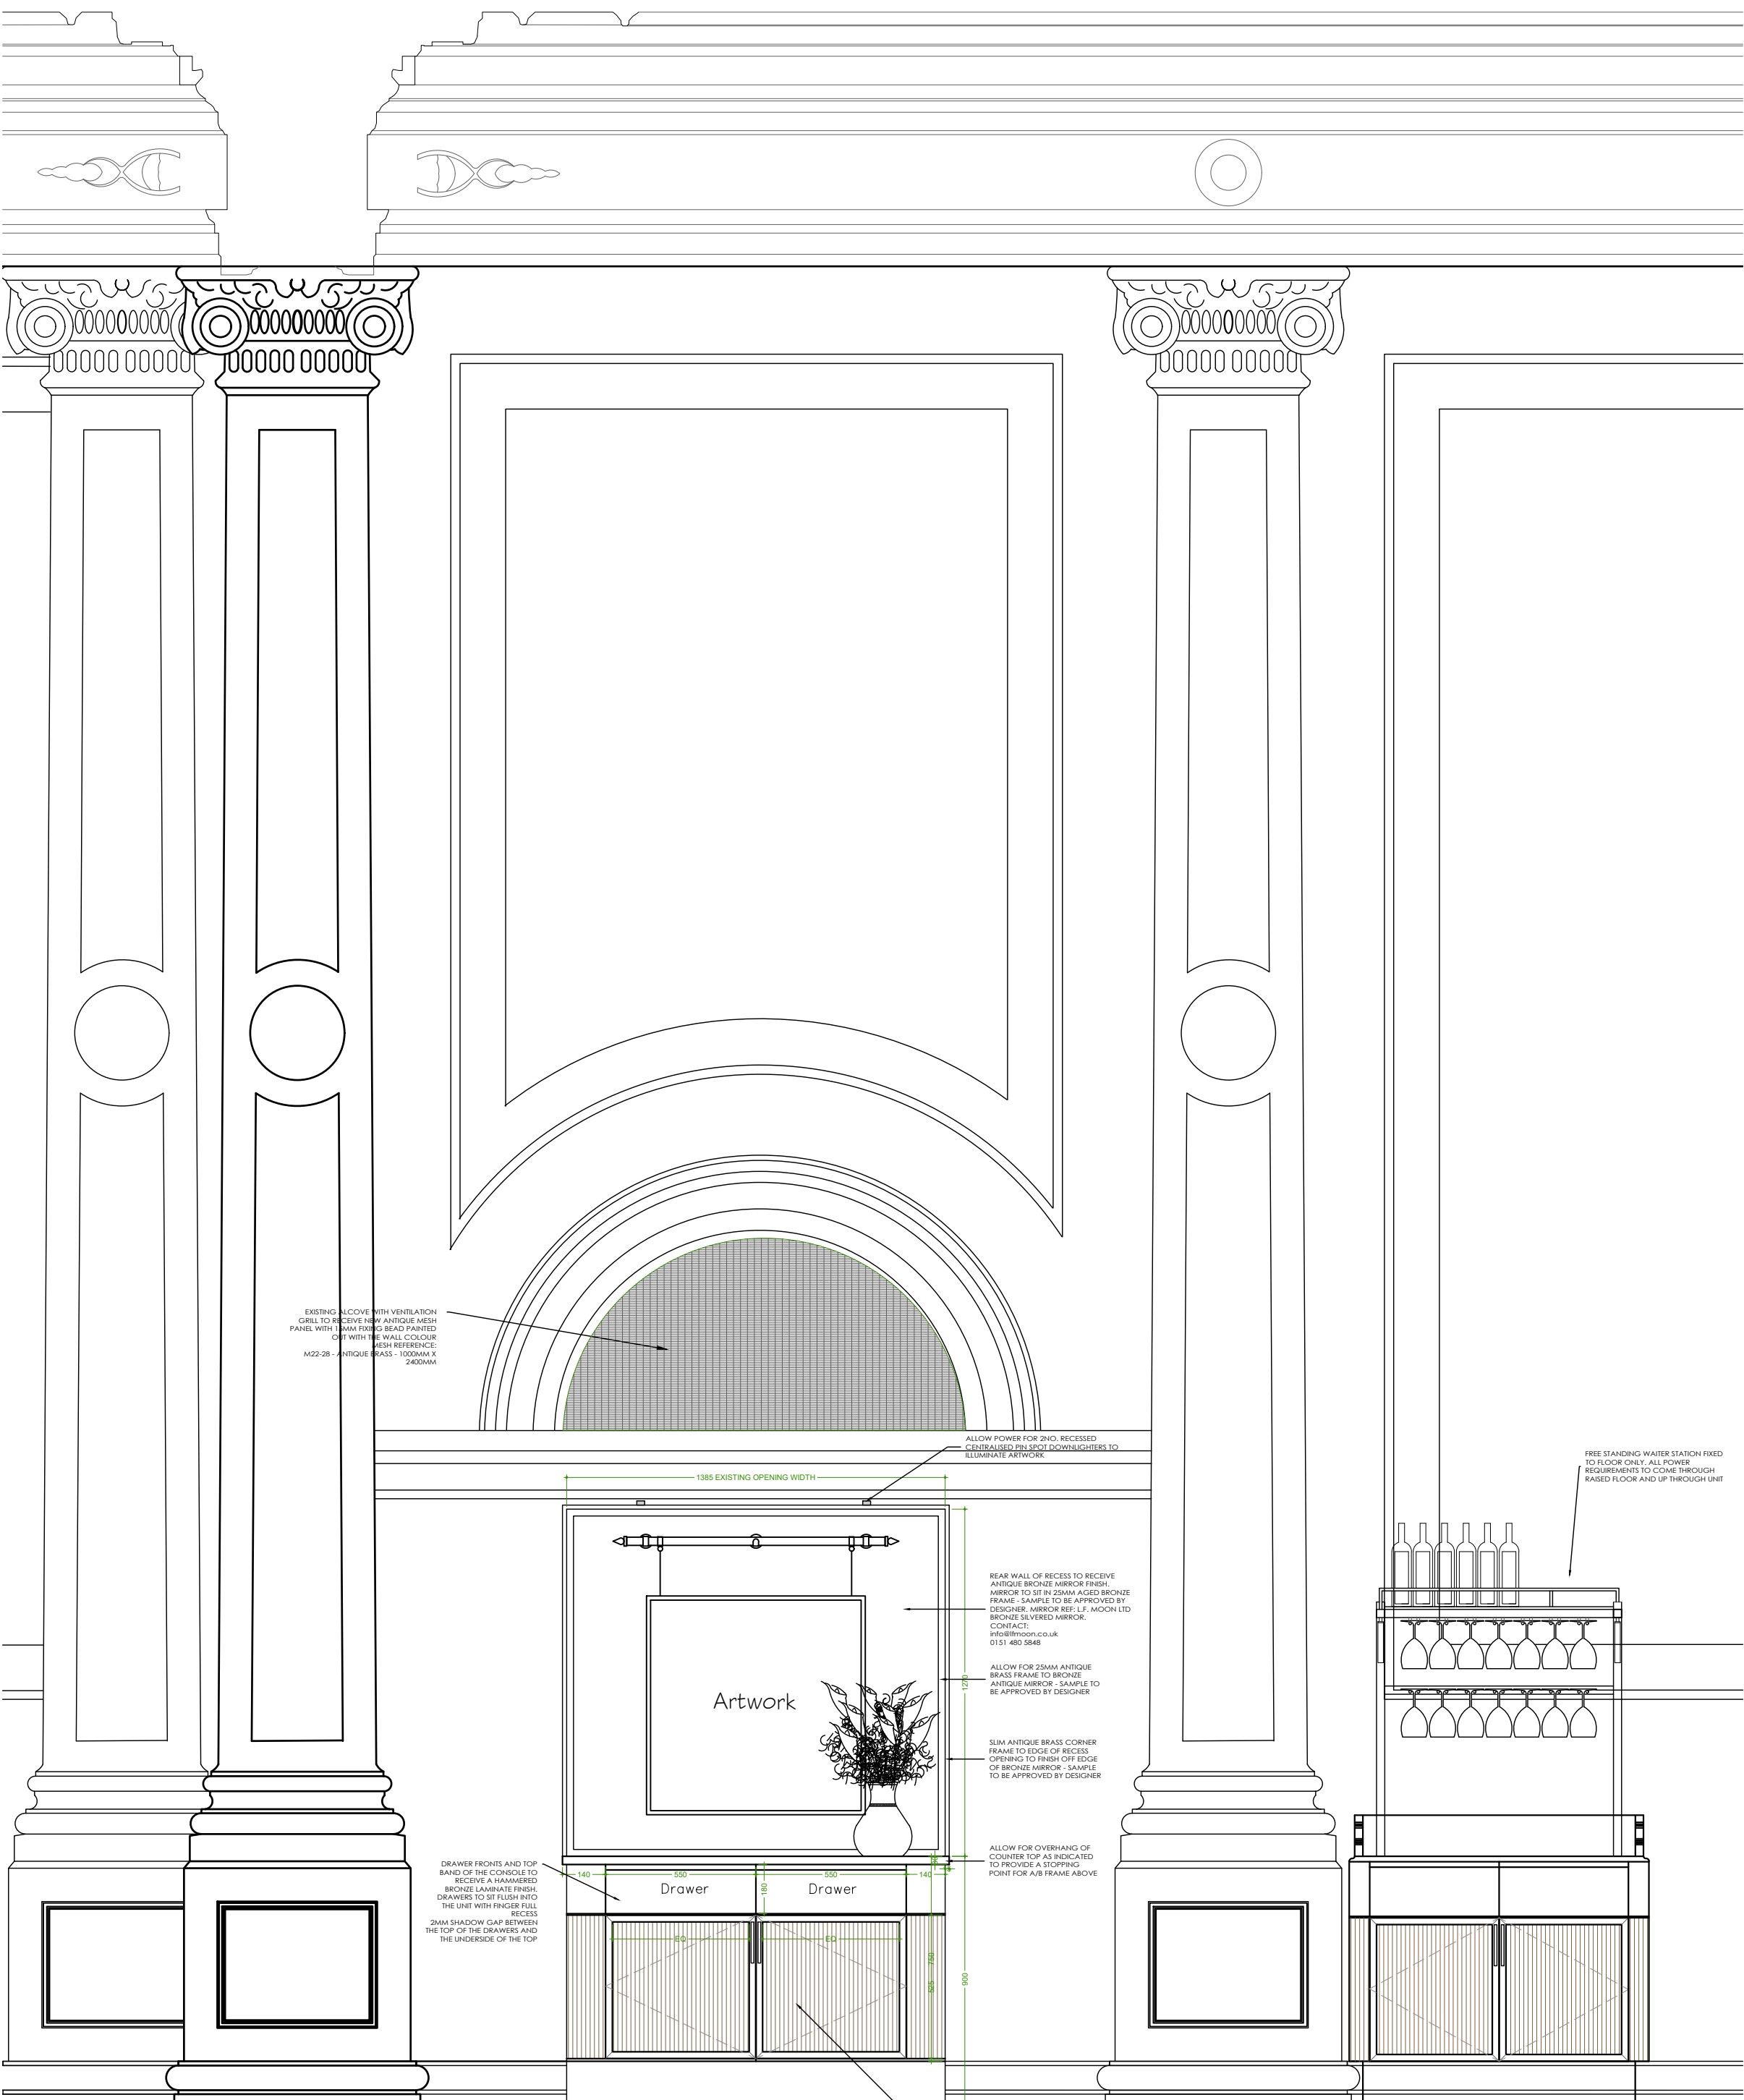


ELEVATION A-A
SCALE: 1:20 @ A1

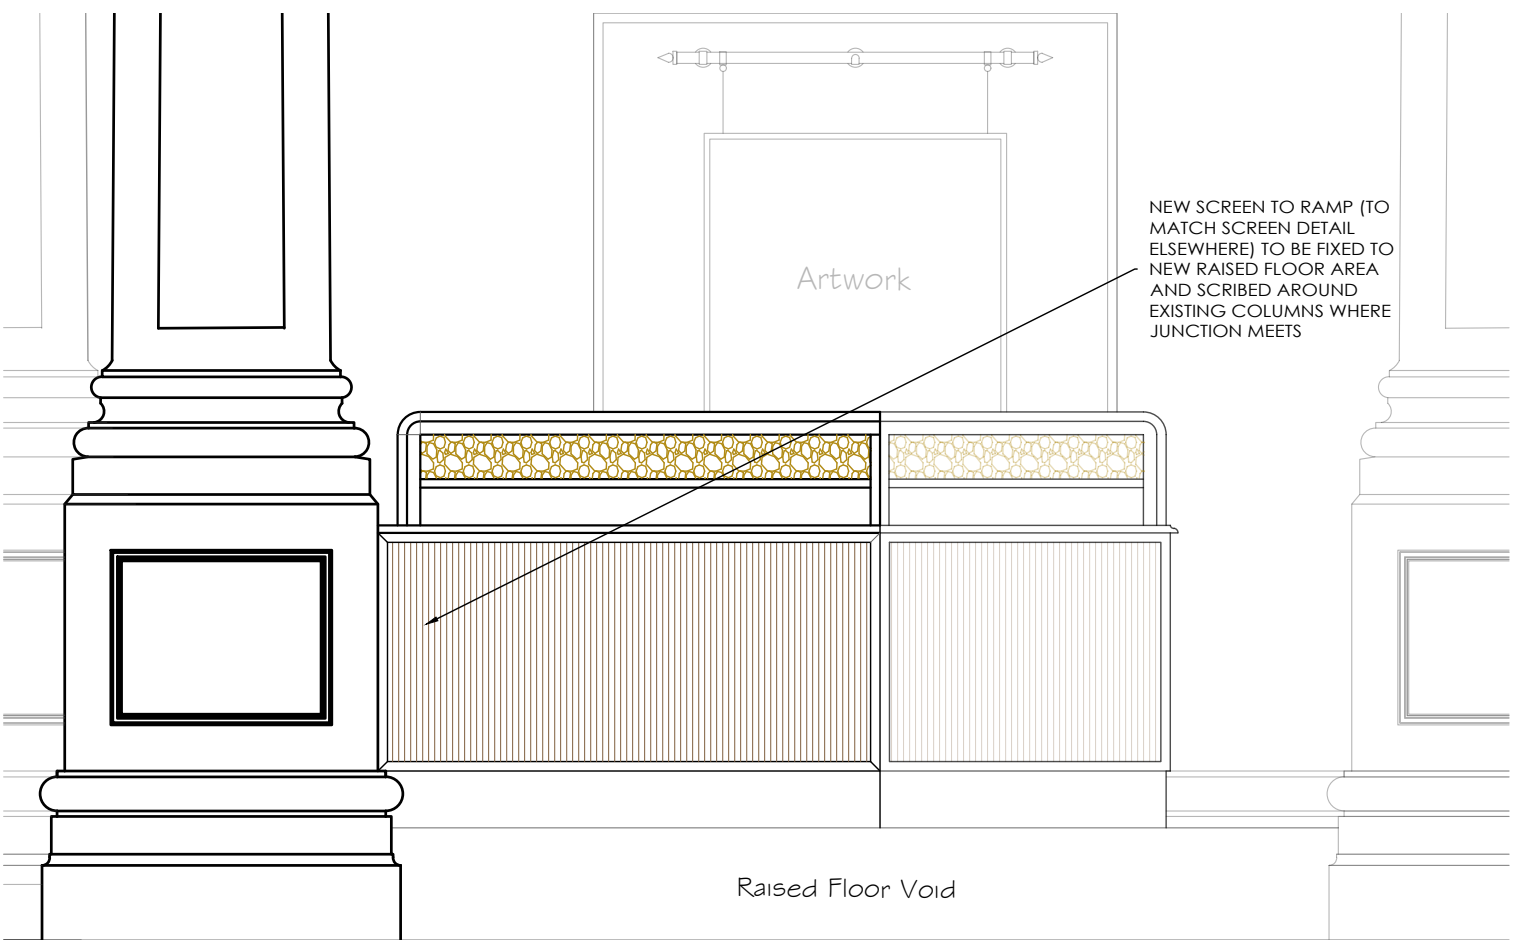

ELEVATION C-C
SCALE: 1:20 @ A1

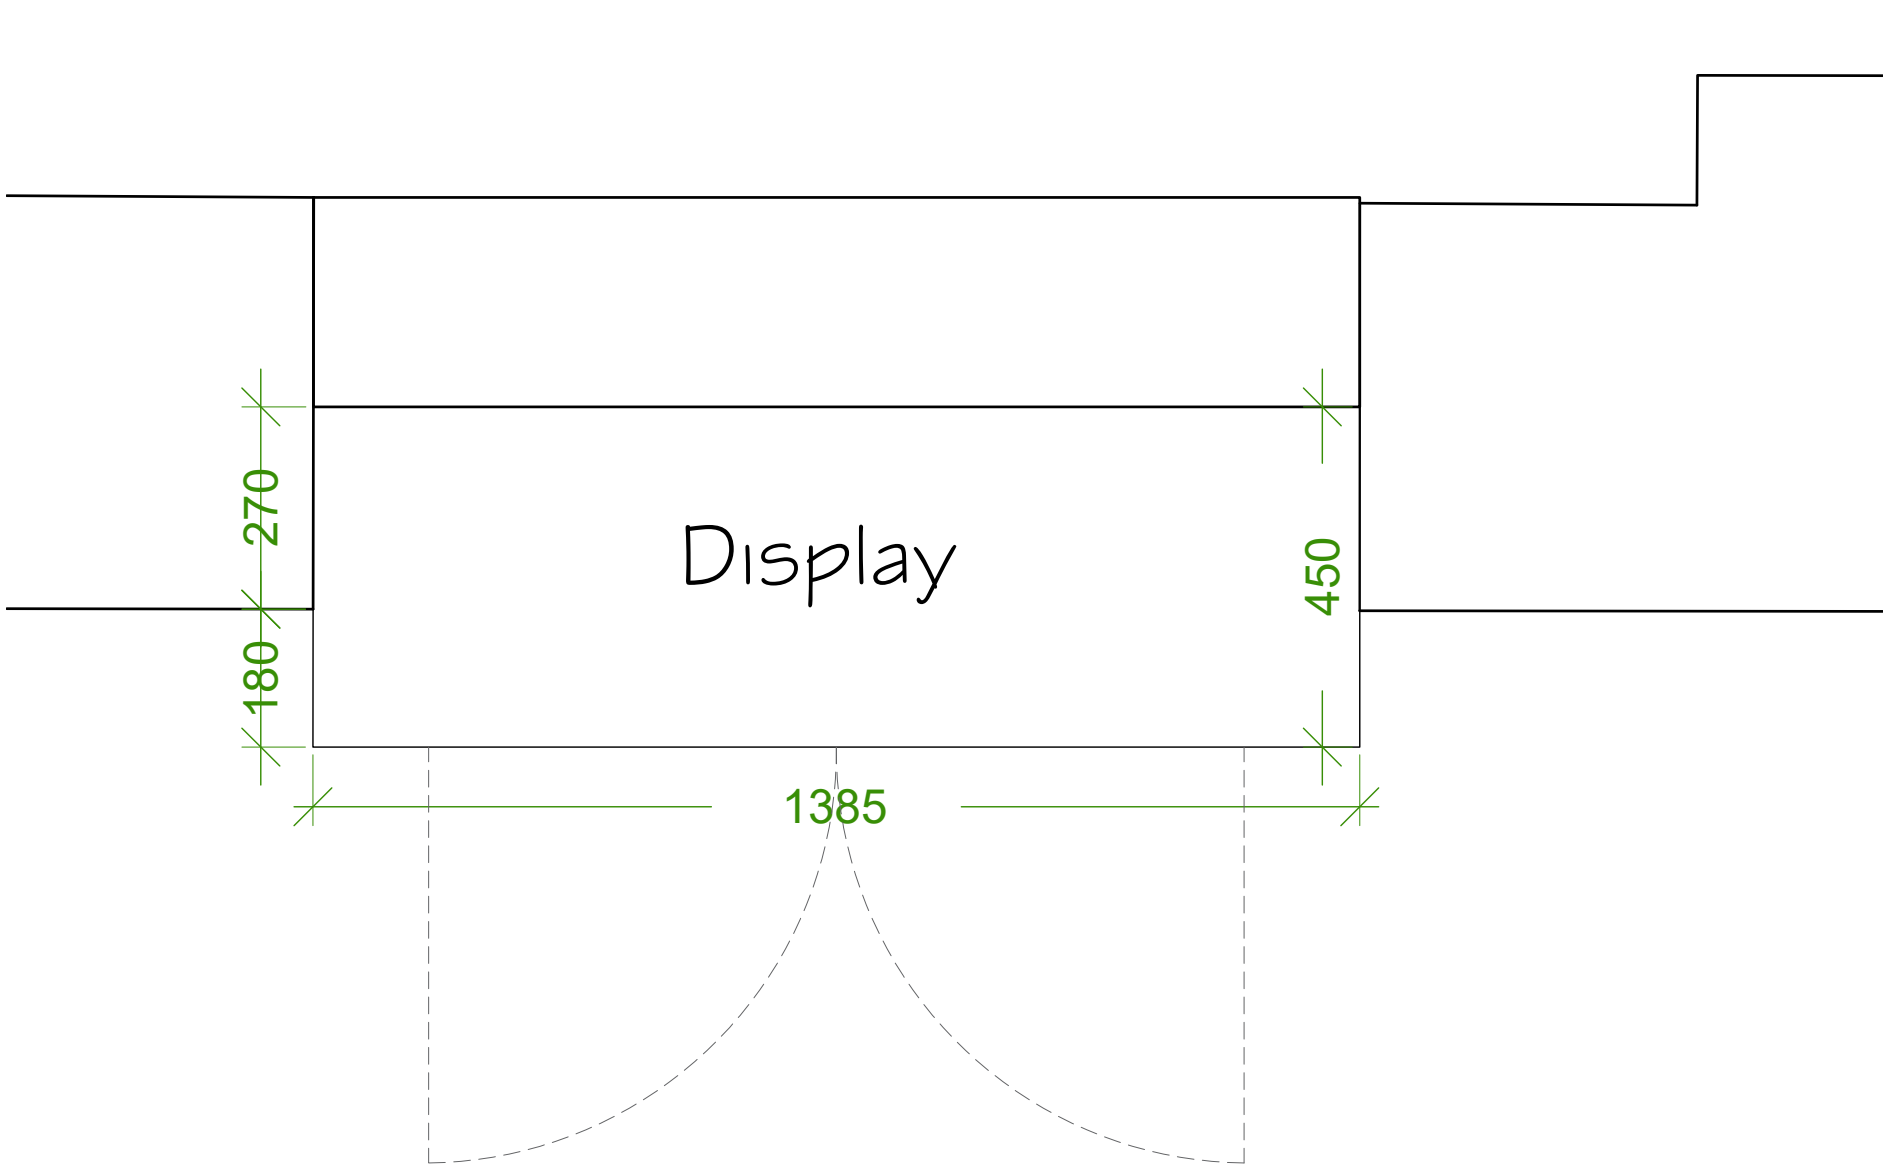

RECESS DISPLAY PLAN
SCALE: 1:10 @ A1

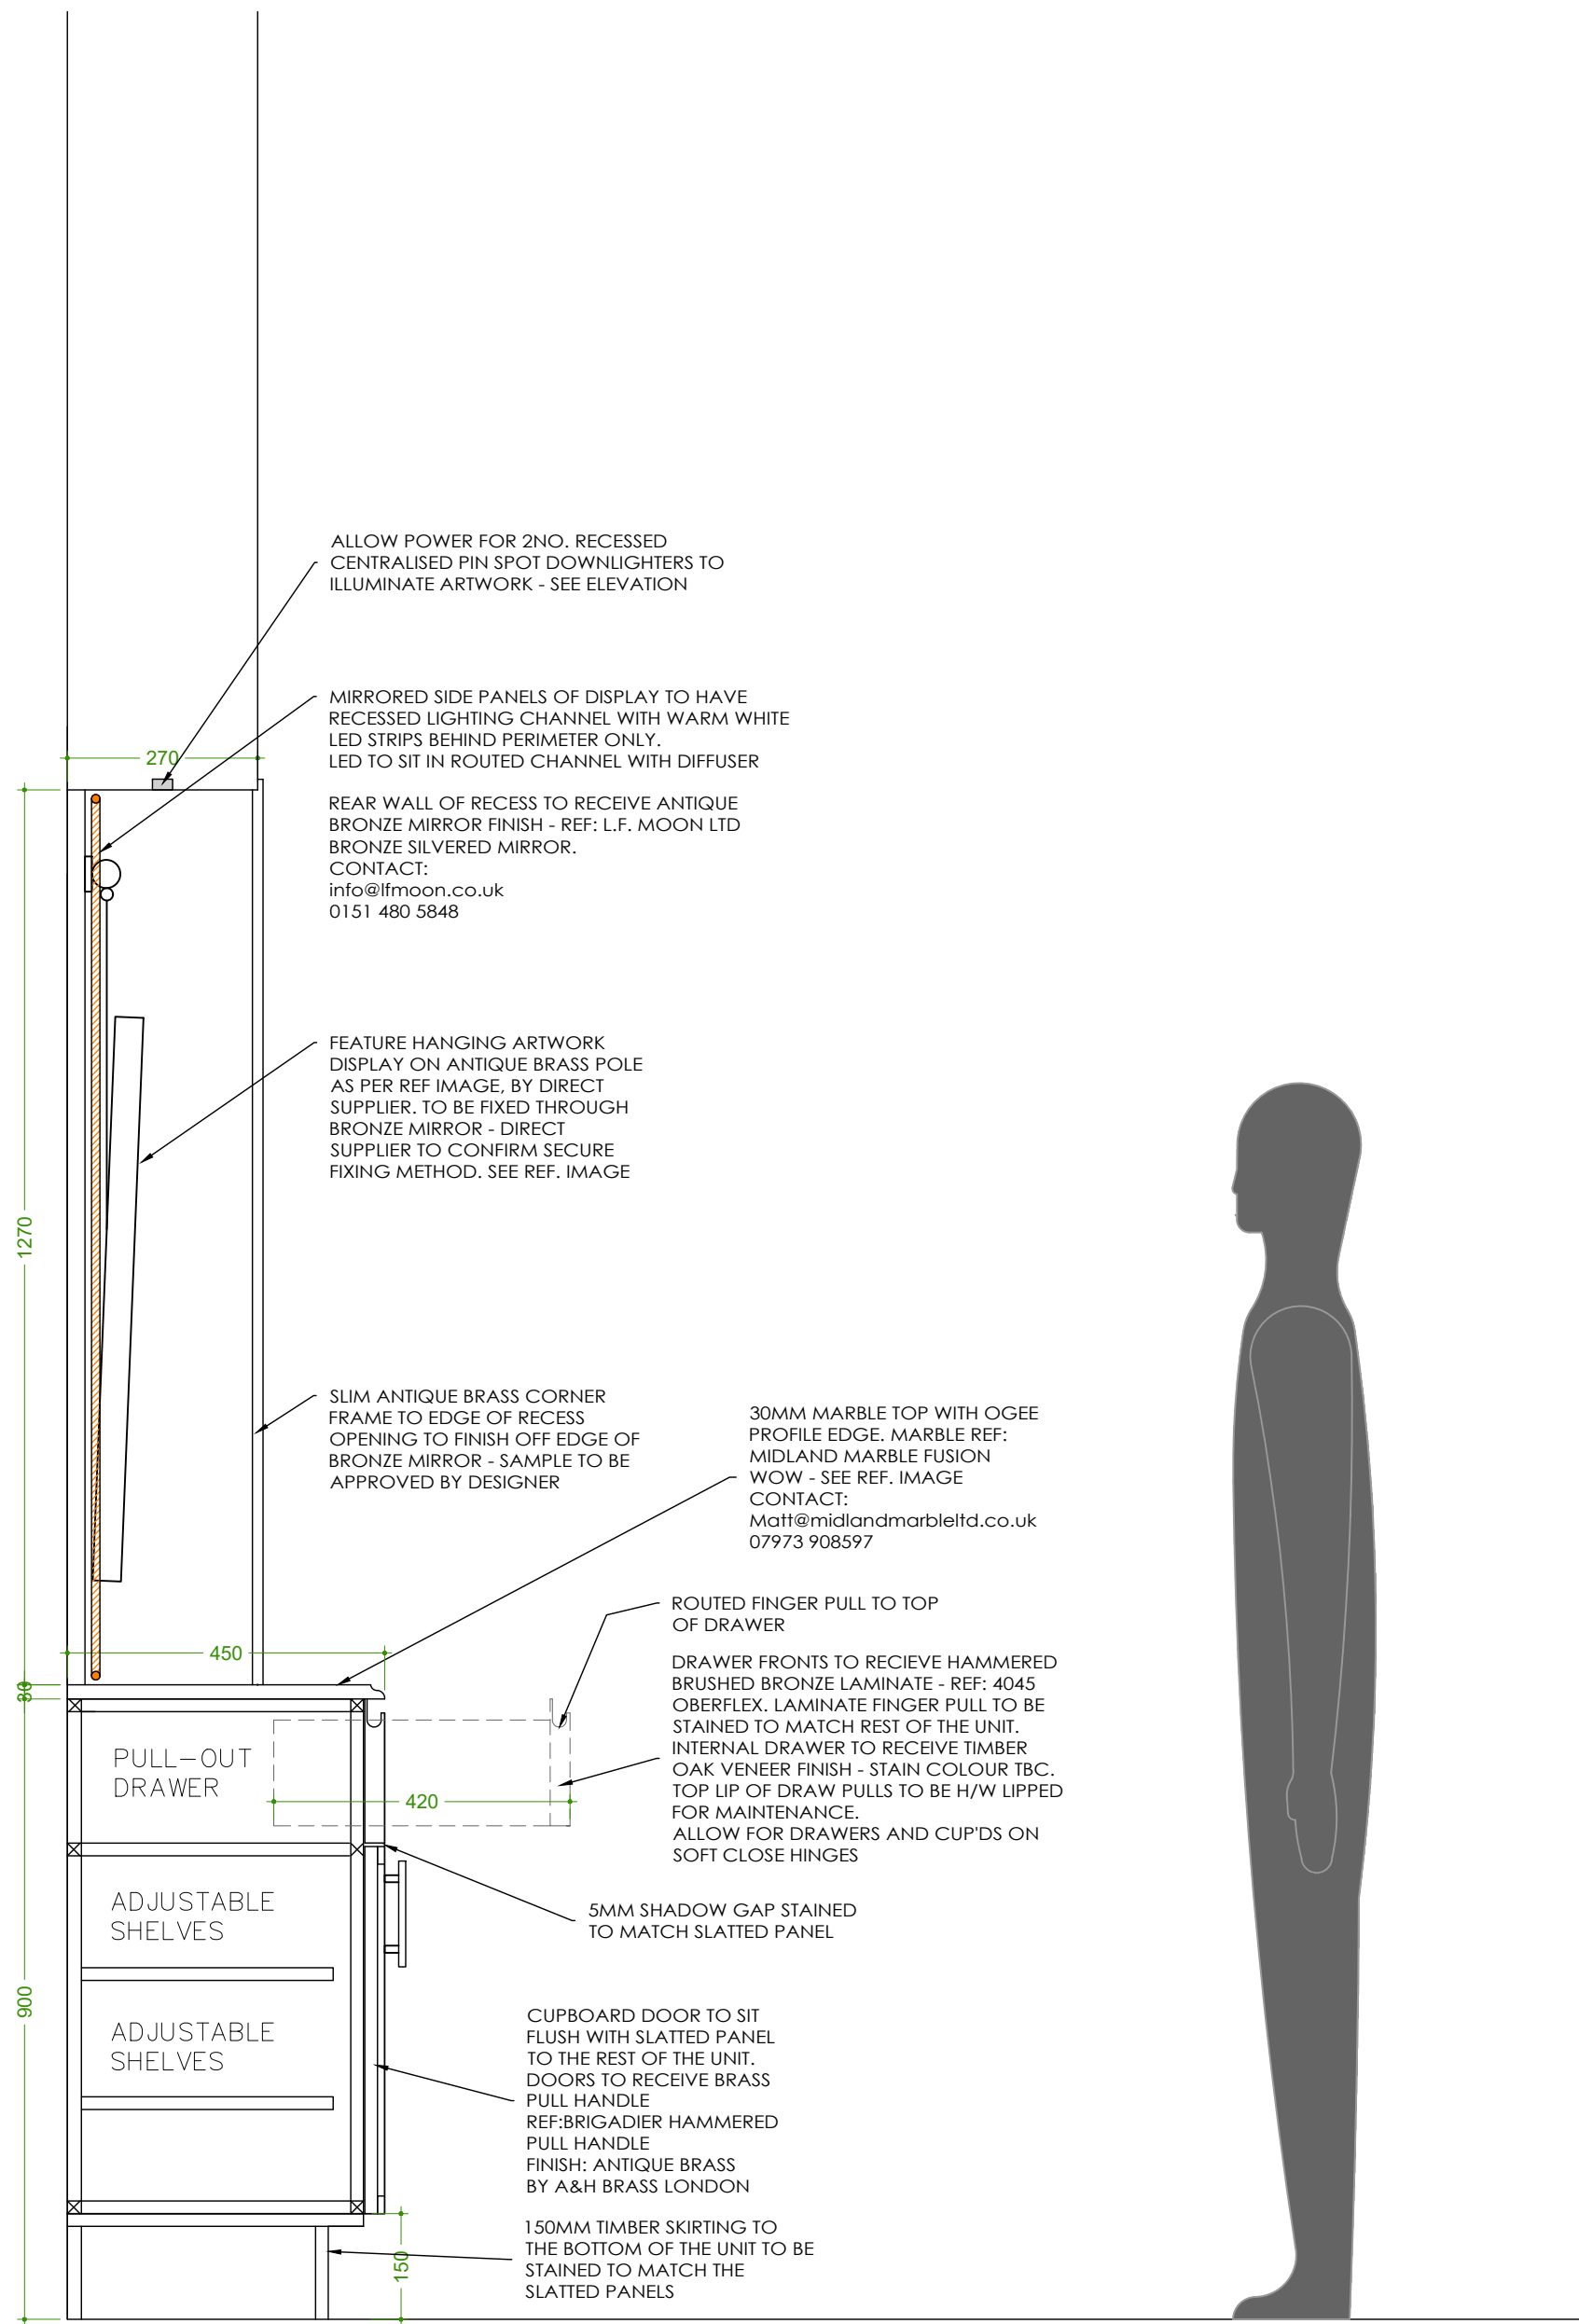

RECESS DISPLAY SECTION THROUGH
SCALE: 1:10 @ A1



SLATTED TIMBER PANEL
REF. IMAGE



FUSION WOW MARBLE REF. IMAGE



HAMMERED BRASS
REF. IMAGE




HAMMERED BRASS
HANDLE REF. IMAGE



BRASS MESH REF. IMAGE



SUSPENDED ARTWORK
BRACKET REF. IMAGE

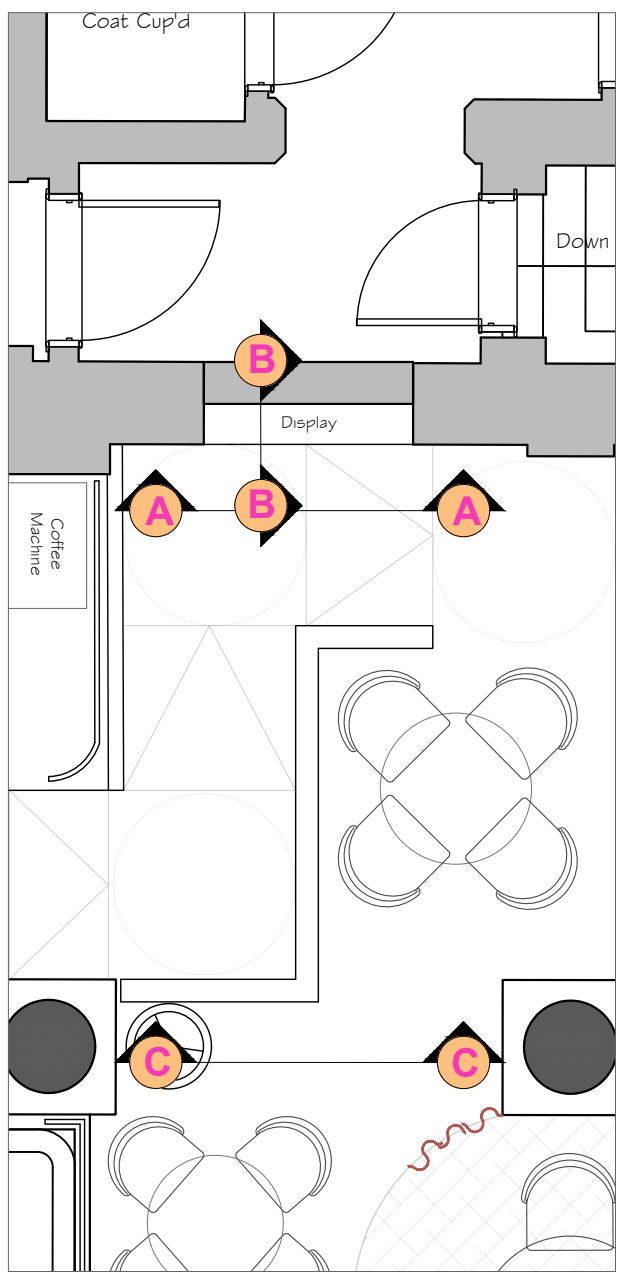

PLAN
SCALE: 1:50 @ A1

A	RAMP ACCESS ADDED TO REAR AREA AND FREE STANDING WATER STATION MOVED TO ACCOMMODATE NEW LAYOUT	18.09.24	ZCW
STUDIO TWO			
JOB TITLE			
Cut & Craft Manchester			
DRAWING TITLE			
Proposed Ground Rear Raised Dining Recess Display			
SCALE VARIES @ A1		DRAWING No	
DATE May 2024		AC23- P46A	
DO NOT SCALE. ALL DIMENSIONS TO BE CHECKED ON SITE BY CONTRACTOR. ALL MEASUREMENTS ARE IN MM UNLESS OTHERWISE SPECIFIED. WRITTEN DIMENSIONS TO BE USED IN PREFERENCE TO SCALED DIMENSIONS & ALL DISCREPANCIES TO BE REPORTED TO STUDIO TWO. THE DESIGN SHOWN ON THIS DRAWING IS THE PROPERTY OF STUDIO TWO AND IS NOT TO BE USED OR ITS CONTENTS COPIED, COMMUNICATED OR DISCLOSED, IN WHOLE OR IN PART.			