


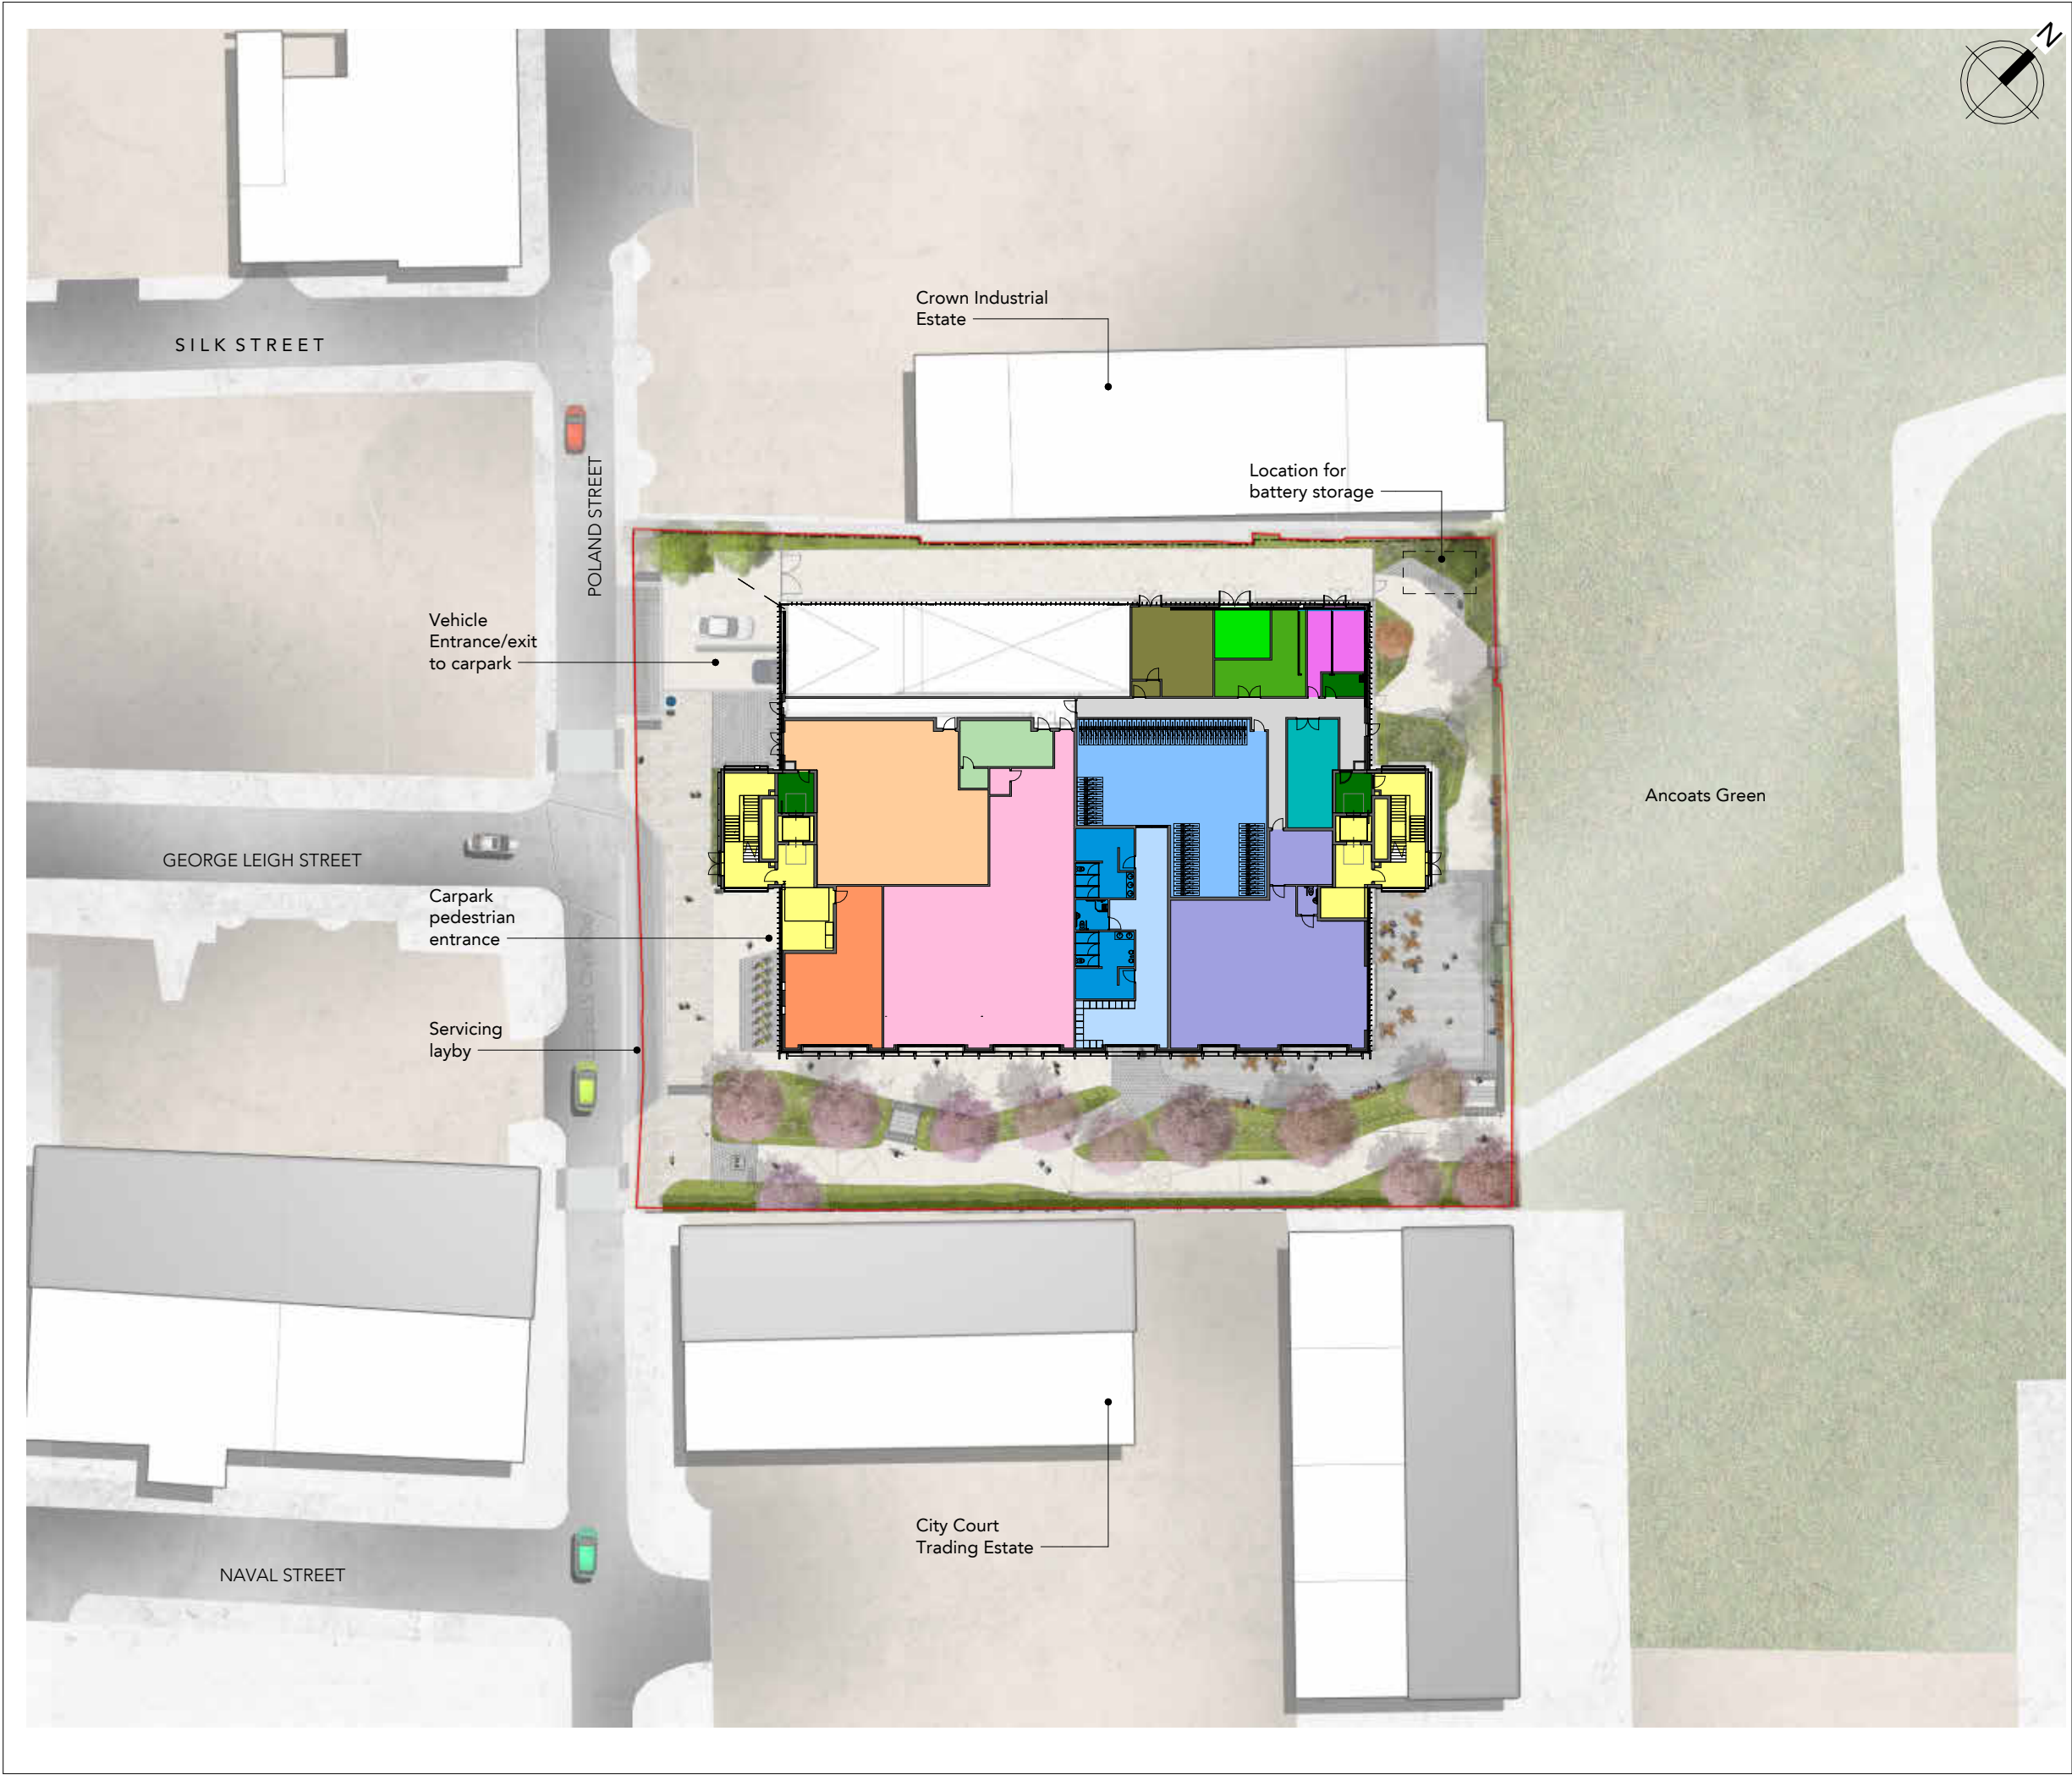

Note:
Do not scale from this drawing.
Dimensions are to be checked on site.
If in doubt please ask.

KEY

- Stair/lift Core
- Cleaners Store
- Potential Expansion for locker collection
- Resident Locker Collection
- Social Space
- Cycle Hub Cycle Storage
- Cycle Hub Circulation/Lockers
- Cycle Hub Changing
- Cycle Cafe (inc. WC and kitchen)
- Substation
- LV Switchroom
- Generator
- Refuse Store
- Cold Water Storage
- Office

03	17/09/24	HL	NMA Issue
02	13/02/23	HL	Planning Updated
01	09/12/22	HL	Planning

Rev Date Intls Details

© The moral rights of the author are hereby asserted.
This drawing and design is the sole property of Buttress Ltd and must not be reproduced without permission.
Buttress Ltd is Registered in England and Wales: 5363573

Buttress

41 Bengal St
Manchester
M4 6AF

T 0161 236 3303
E contact@buttress.net
W www.buttress.net

Project Title	Ancoats Hub
Client	Bowmer and Kirkland
Location	Poland Street - Manchester

Drawing Title Site GA Plan

Date	17/09/2024 21:35:35	Scale	As indicated
Checked	MB	Orig Paper Size	A3

Job No: 9032 Status Planning

Project: Origin: Zone: Level: Type: Disc: Number: Rev:

9032-BA-XX-00-DR-A- (04)910- 03