
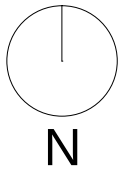


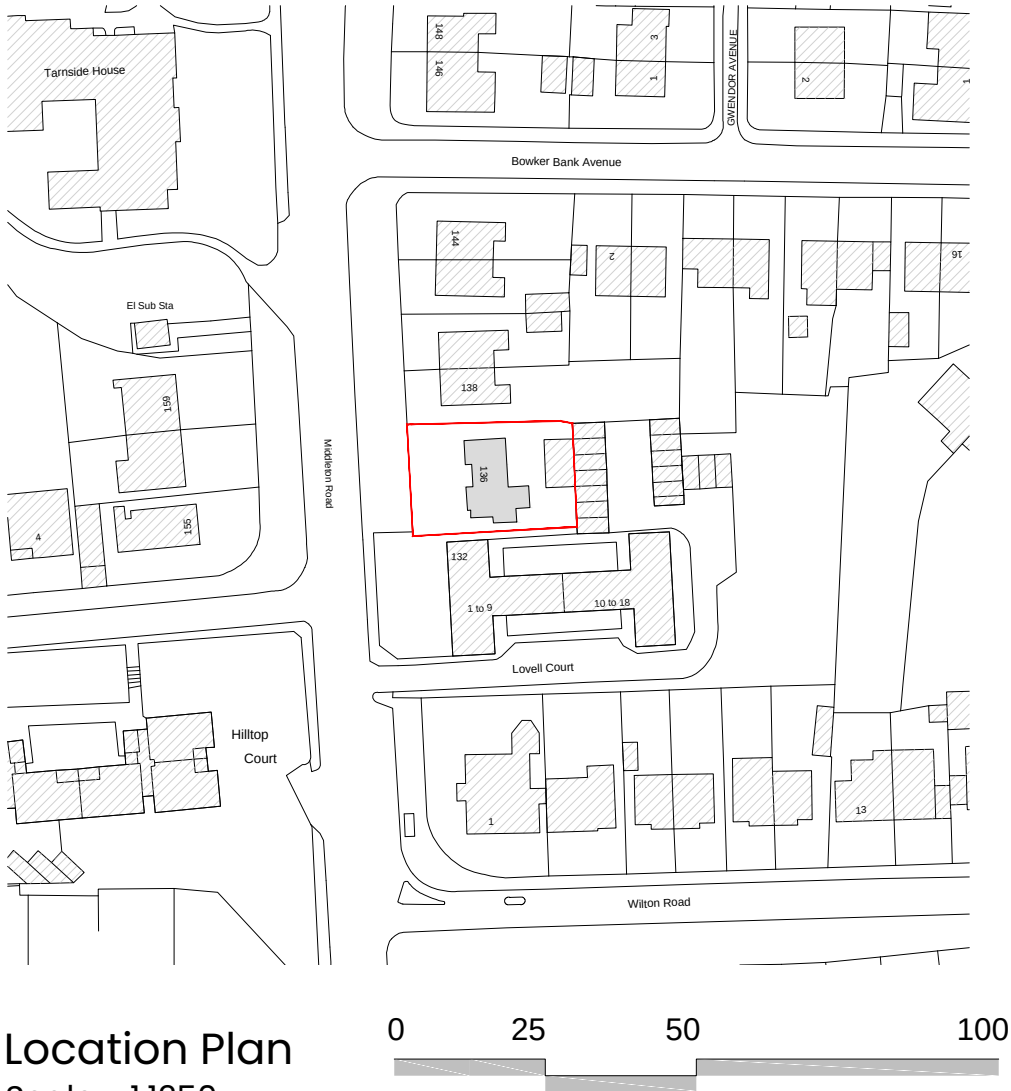

Location Plan
Scale - 1:1250

General Notes:


All site dimensions shall be verified by the Contractor on site prior to commencing any works.

Do not scale from this drawing.

Design intent drawing only. Construction to comply with latest building regulation requirements.

This drawing is the property of "Studio Tashkeel Architecture Ltd." and copyright is reserved by them. The drawing is not to be copied or disclosed by or to any unauthorised persons without the prior written consent of Studio Tashkeel Architecture Ltd.

-	First Issue	20.09.24	MS	MK
Rev	Description	Date	Dr by	App by

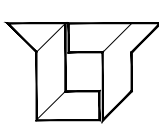

**STUDIO TASHKEEL
ARCHITECTURE LTD.**
1-3 Ashton Lane,
Sale M33 6WT
United Kingdom

T +44(0)1615465395
E info@StudioTashkeel.com
www.studiotashkeel.com

client name Mr. & Mrs. Tariq		
project 136 Middleton Road		
drawing Location Plan		
project number 23_127		scale 1:1250 @ A3
drawing number 23_127_P01	rev -	issue status Prior Approval Application
This drawing is to be read in conjunction with all related drawings. All dimensions must be checked and verified on site before commencing any work or producing shop drawings. The originator should be notified immediately of any discrepancy. This drawing is copyright and remains the property of Studio Tashkeel Architecture Ltd.		