
Do not scale this drawing. All Dimensions must be checked on site. This drawing and all details contained hereon are copyright and must not be reproduced without written permission from Extend Your Home.

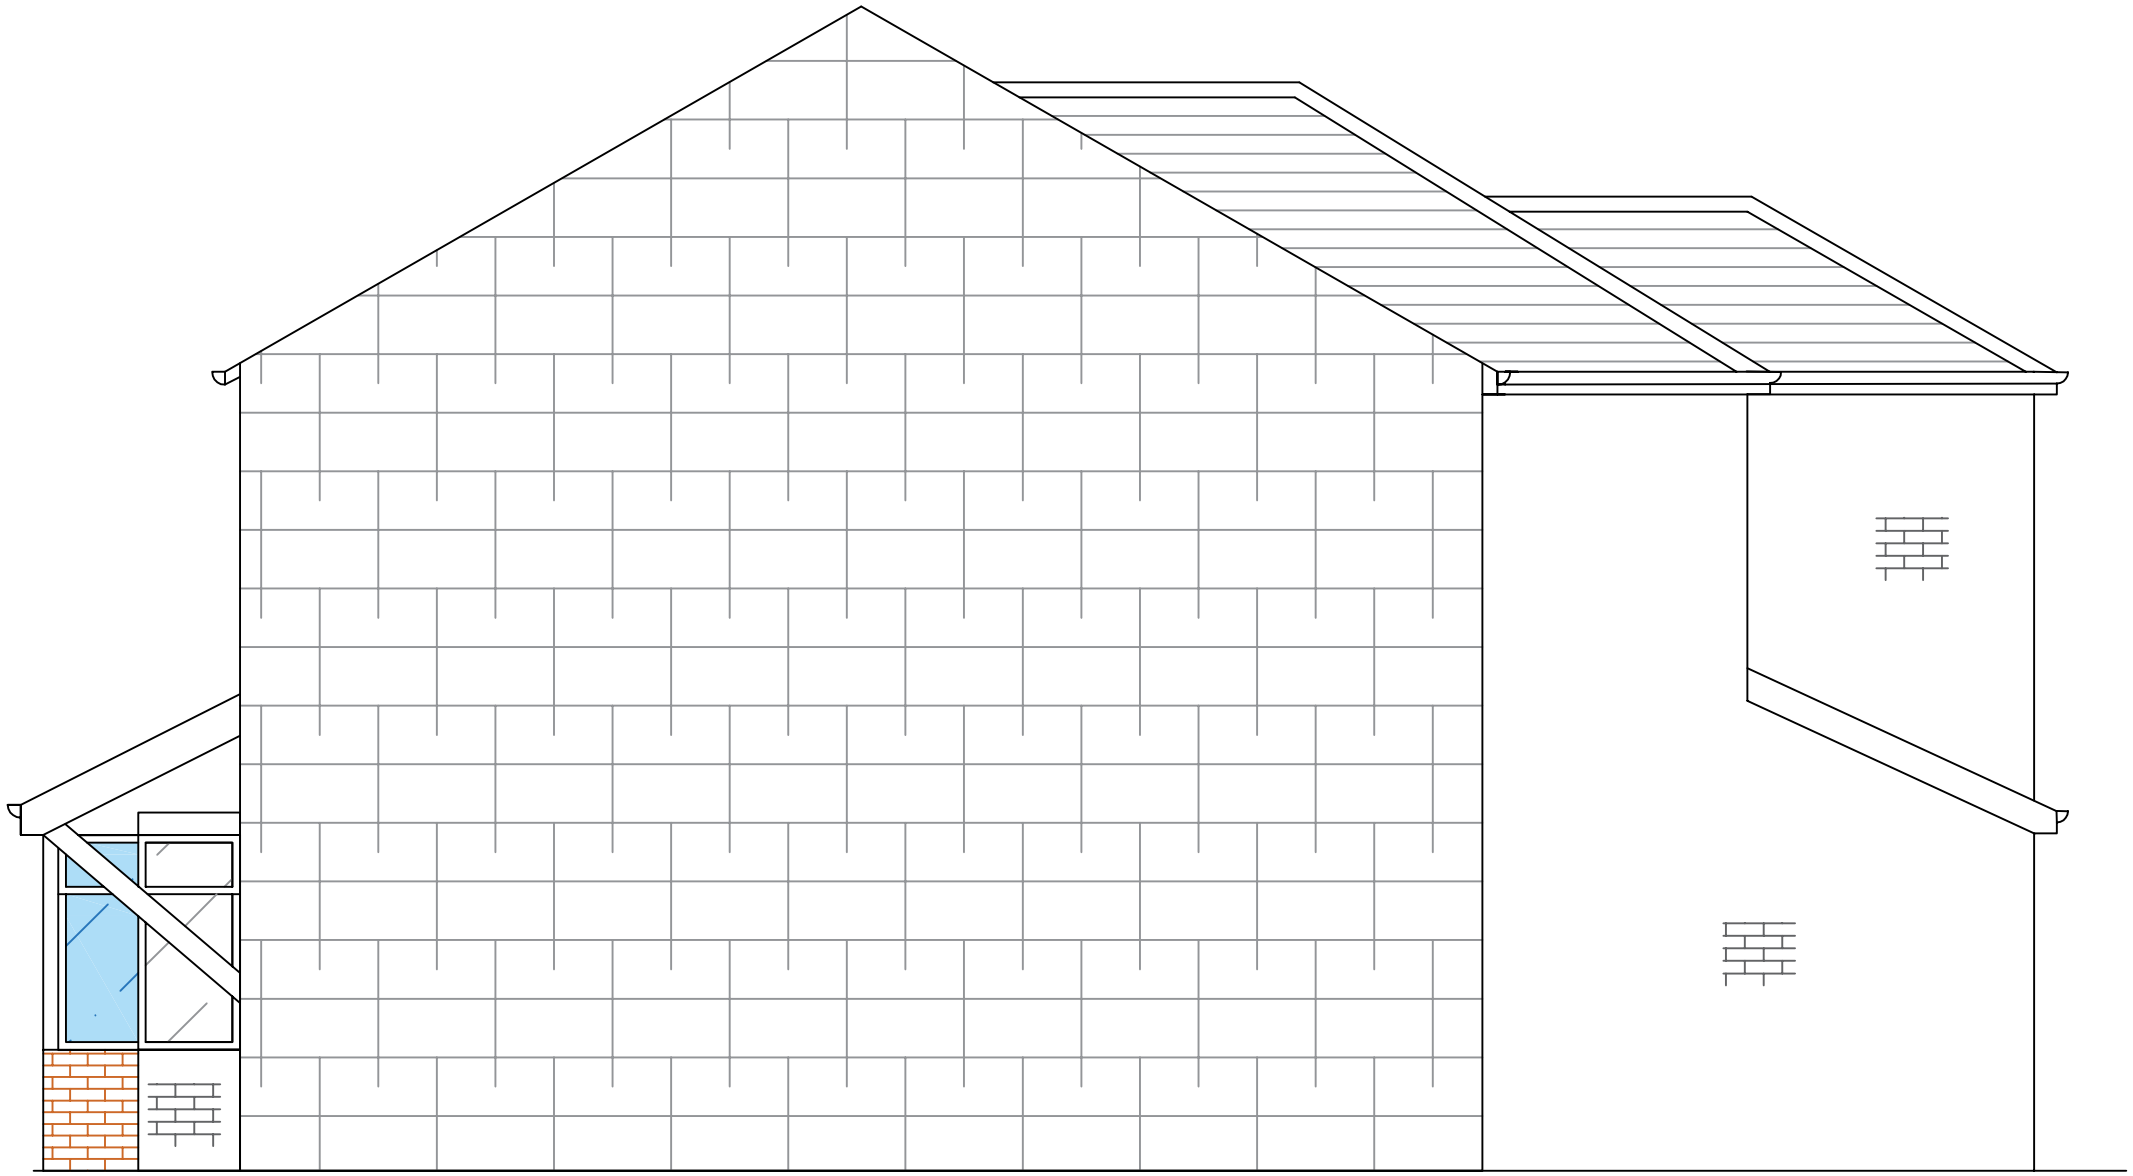

Planning

REV	DESCRIPTION	AUTH	DATE
/	/	/	/

EXTEND
Your **HOME**
Email: extendyourhome@outlook.com

Address
35 Chatburn Road
Manchester
M21 0XP

DESCRIPTION
Single–Storey Side/Front Extension & Porch

DRAWING TITLE
Proposed Side Elevation

DATE 21/09/2024	DRAWN TC
SCALE 1:50	CLIENT UI

DRAWING NUMBER	REVISION
06	/