




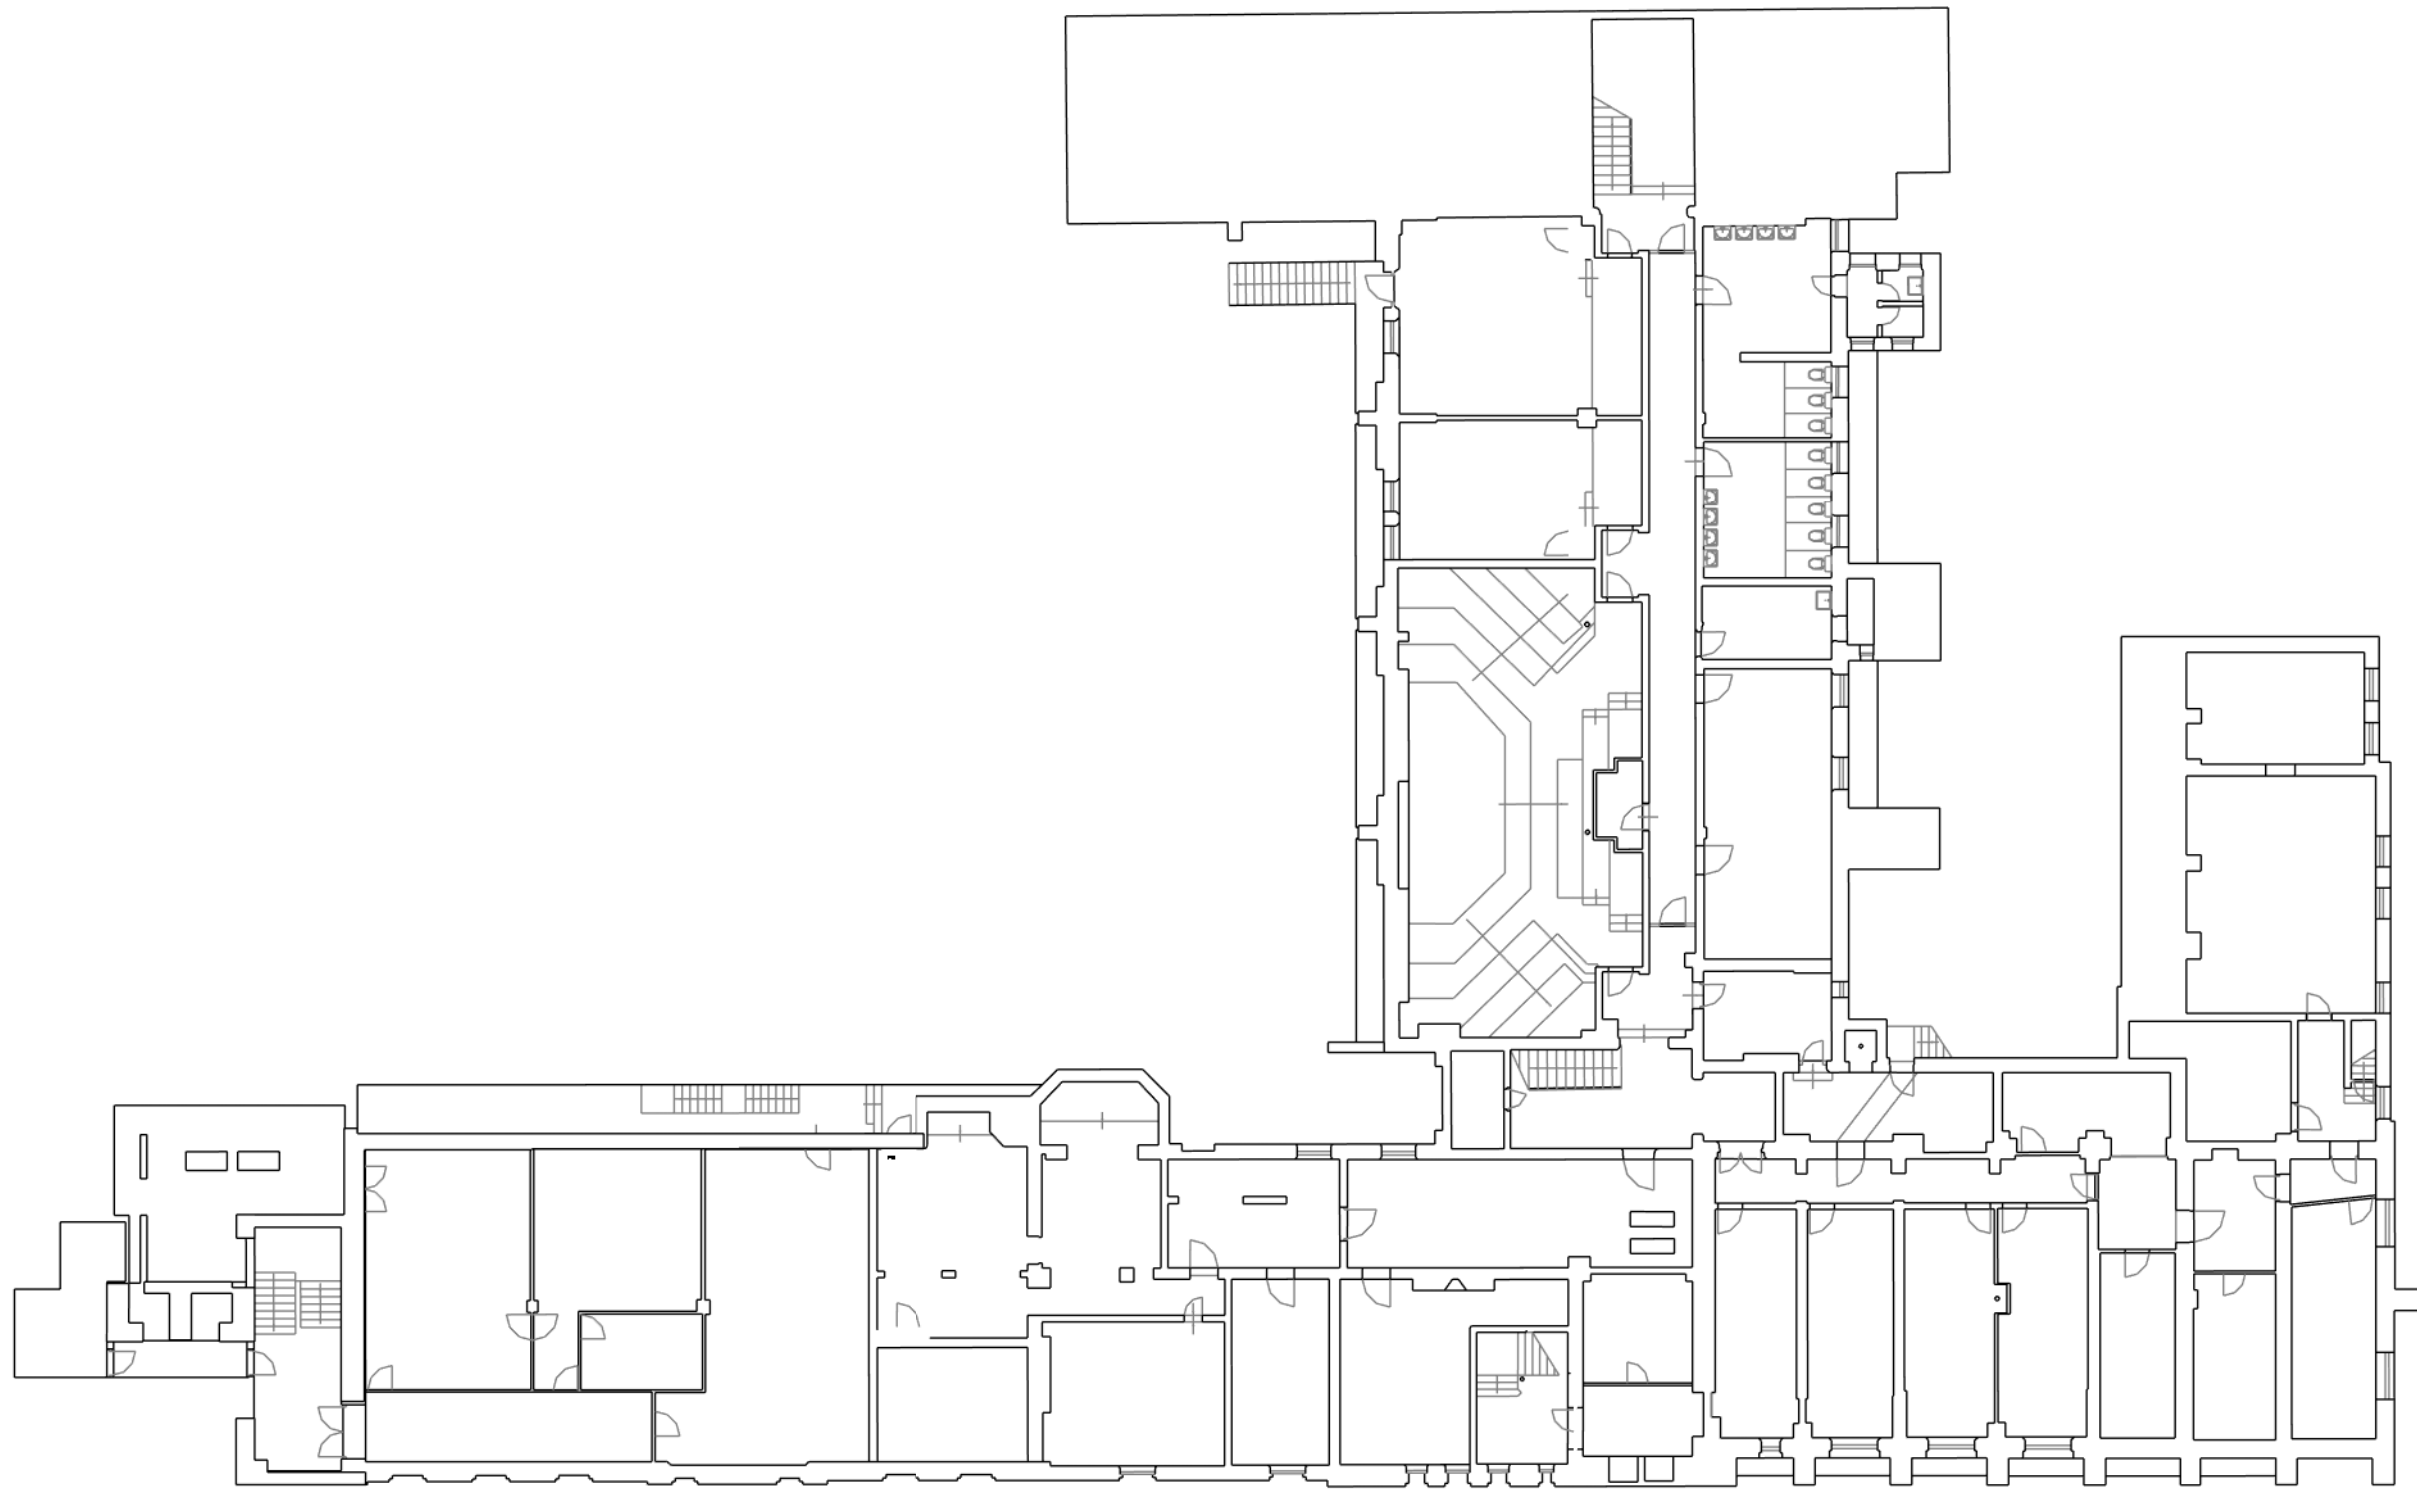

Basement as Existing
1 : 250 @ A1

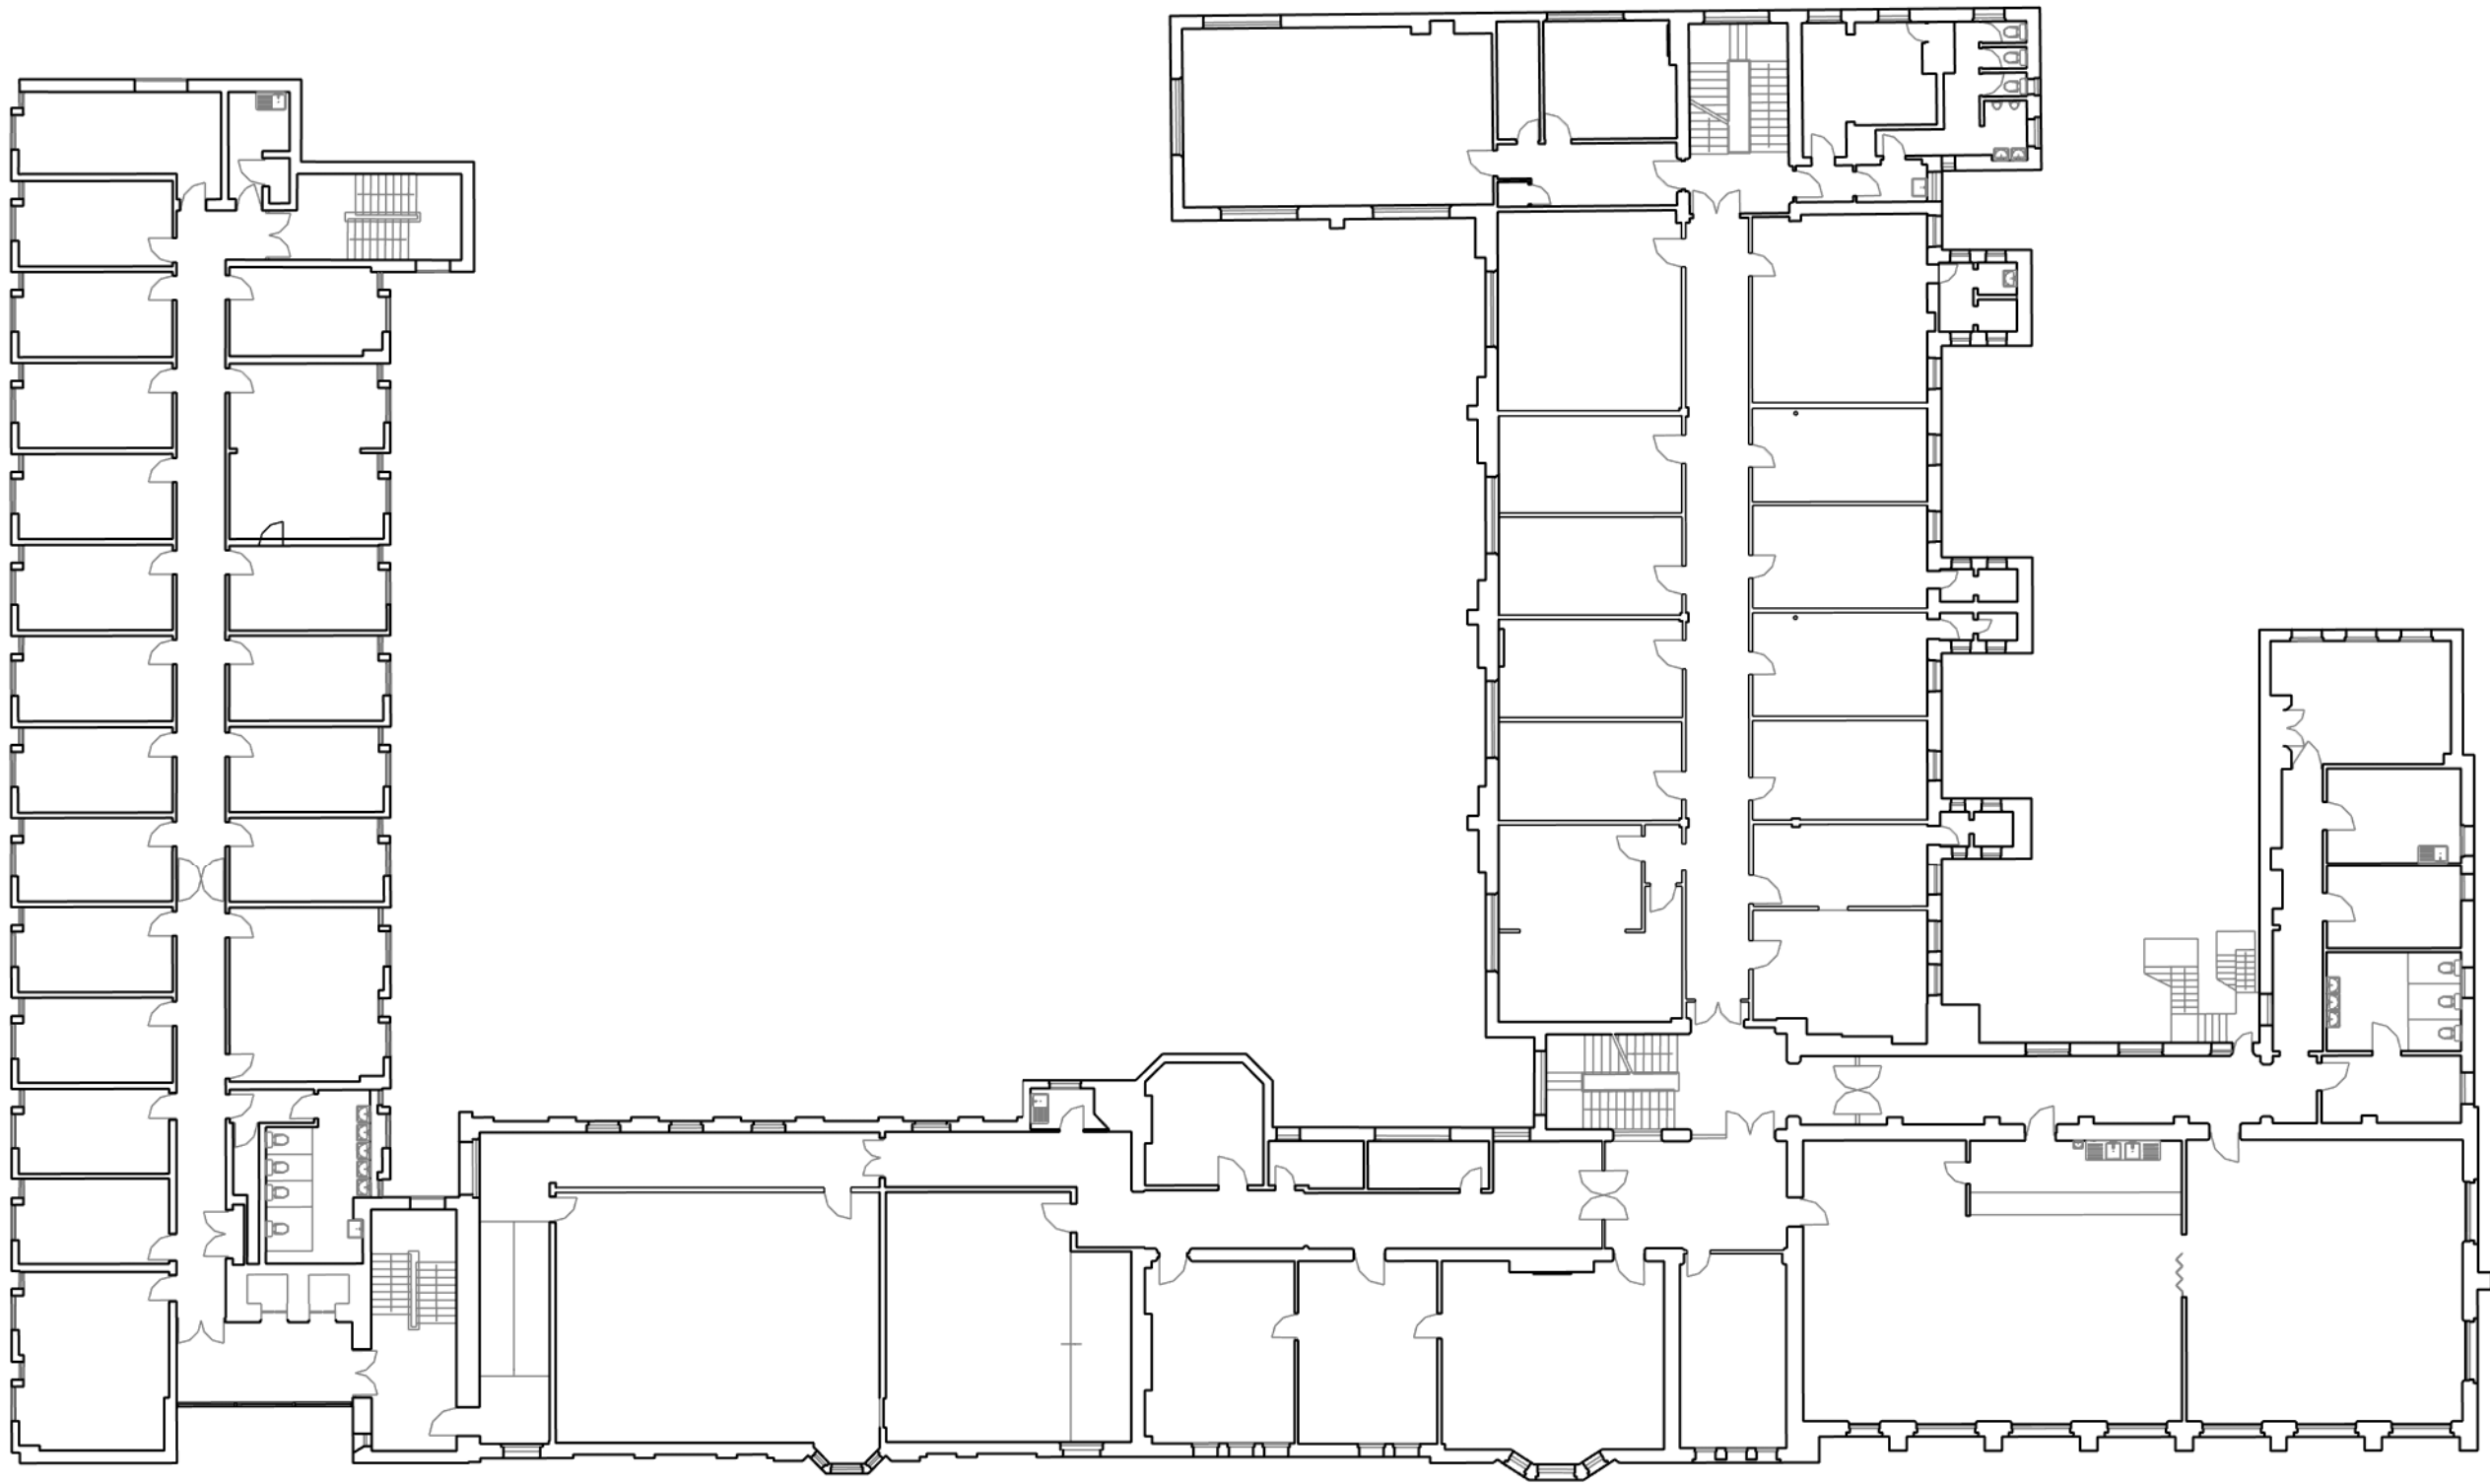

Level 1 as Existing
1 : 250 @ A1

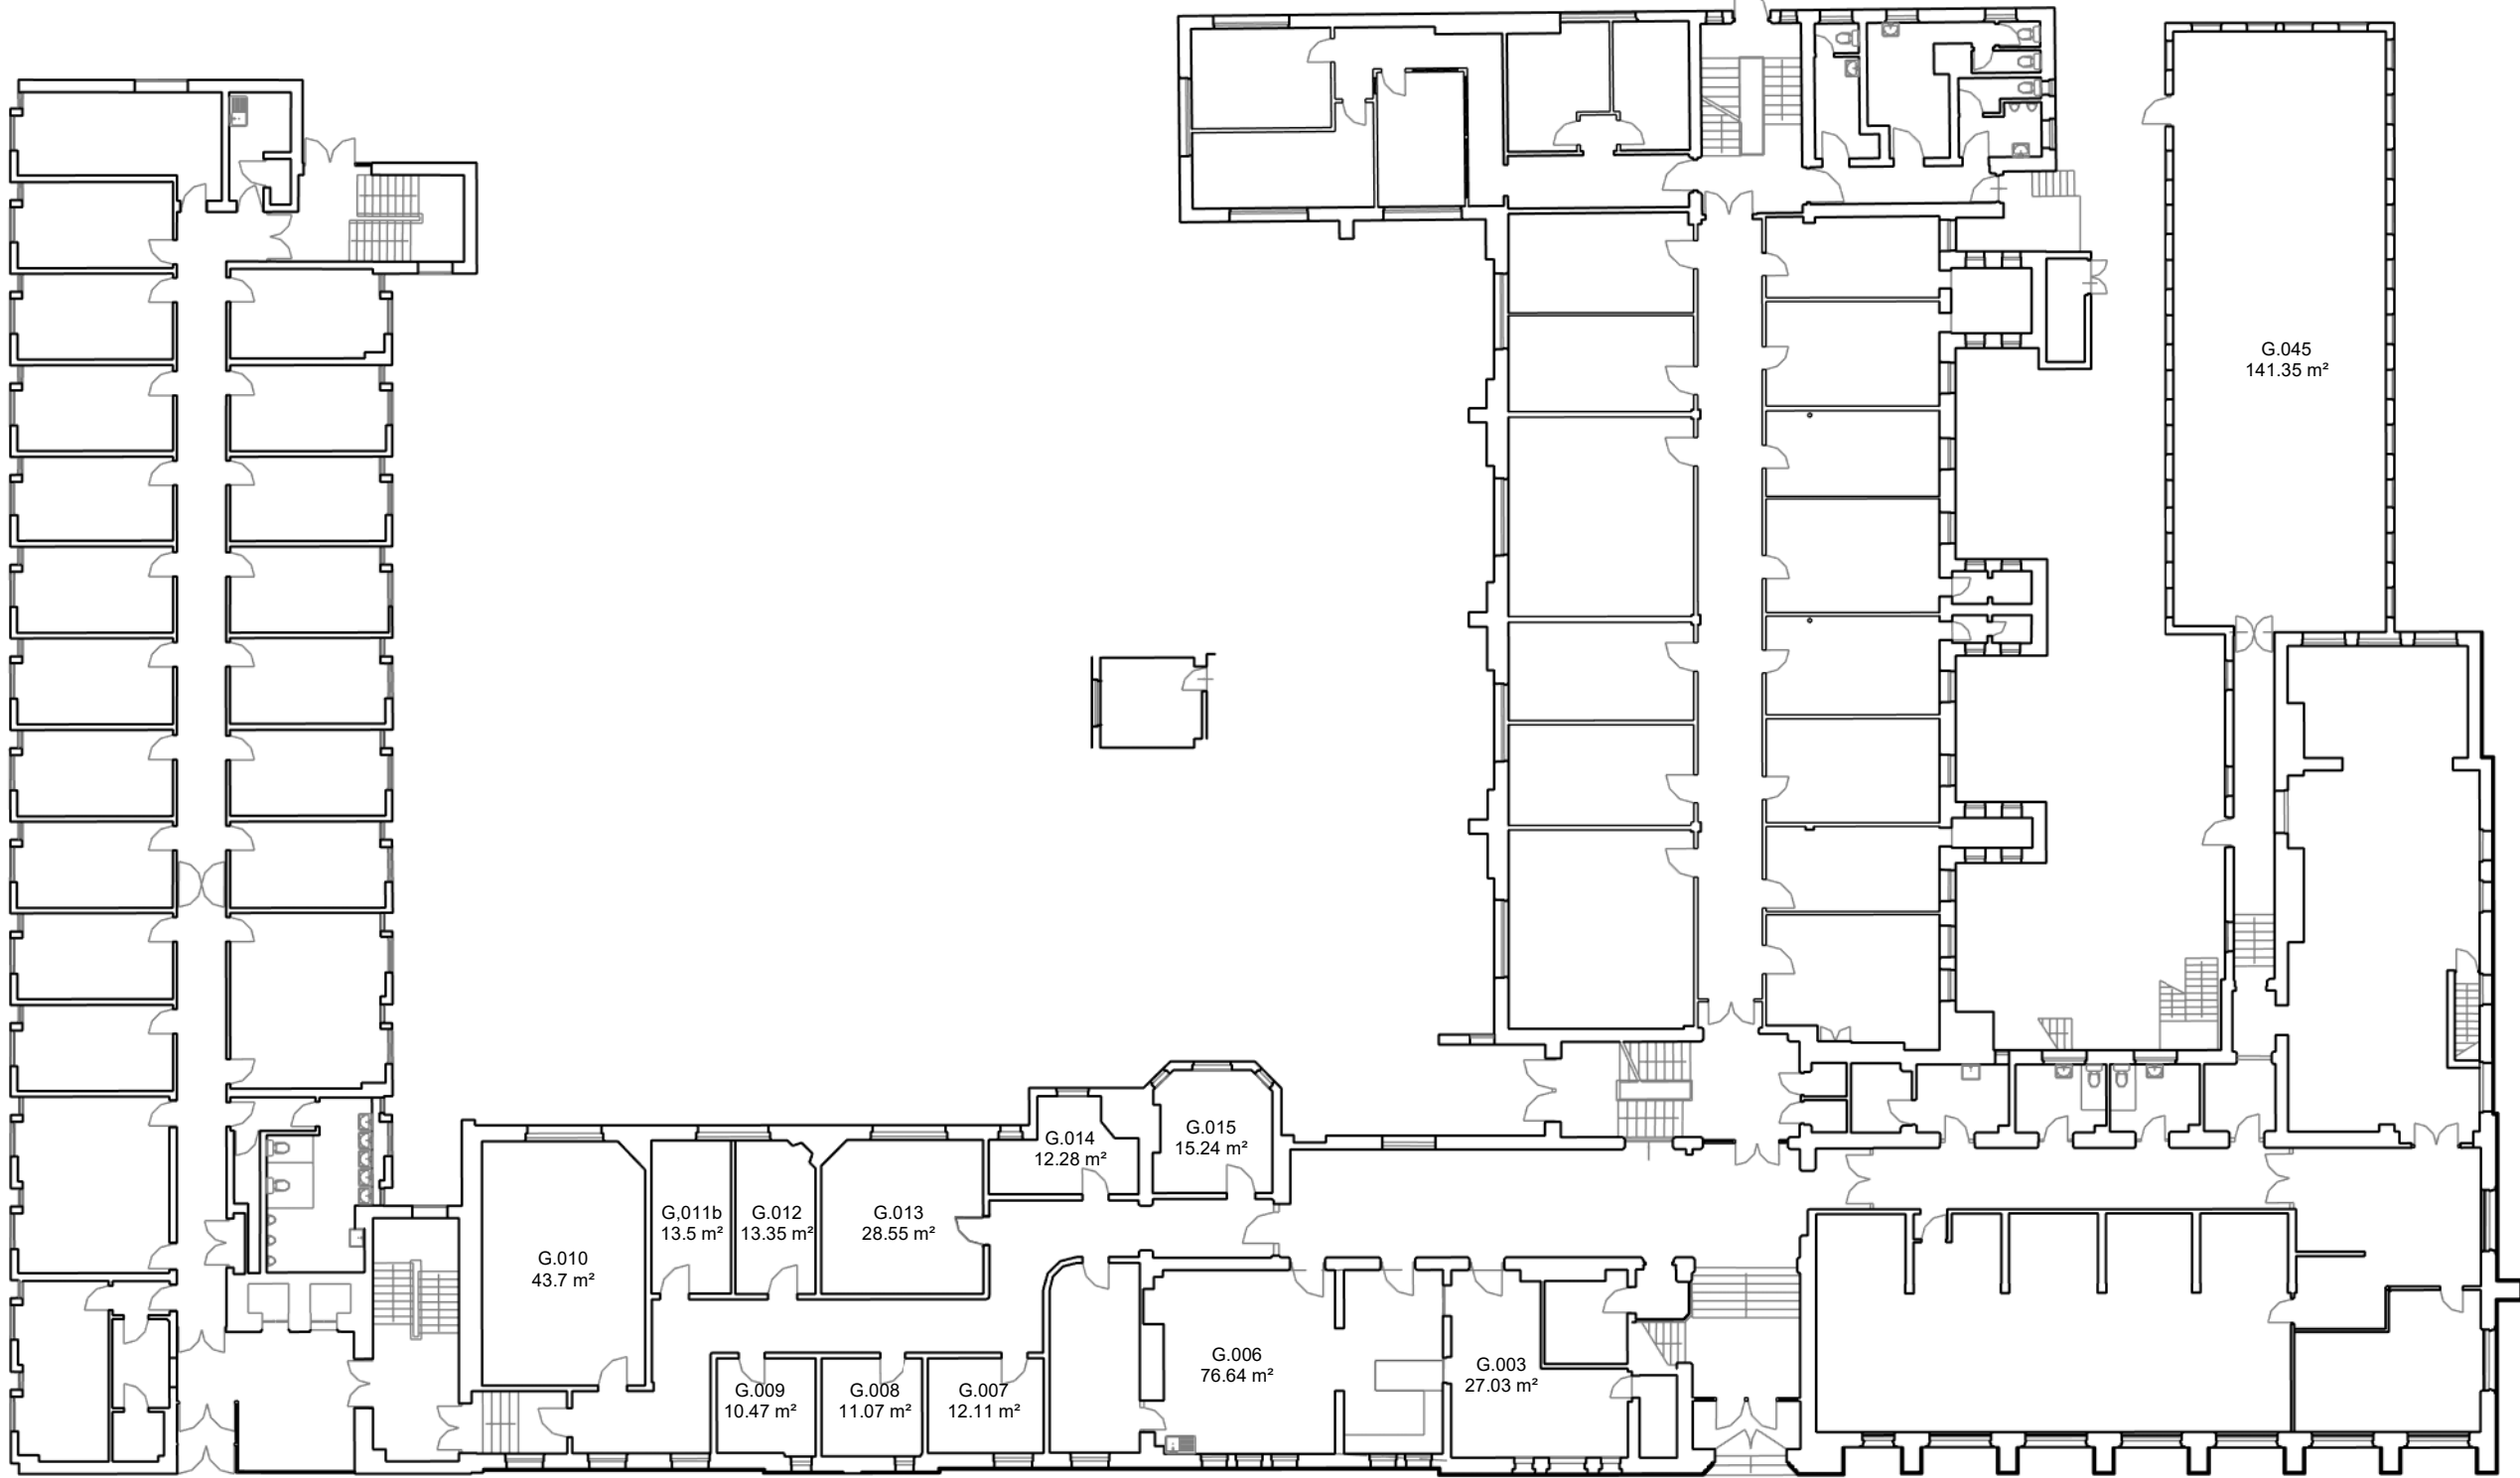

Level 0 as Existing
1 : 250 @ A1



Level 2 as Existing
1 : 250 @ A1

NOTES

1. Do not scale from this drawing.
2. All measurements are in millimetres unless stated otherwise.
3. This drawing is to be read in conjunction with the specification and all relevant Architectural, Electrical, Mechanical and Structural drawings.
4. (c) University of Manchester this drawing must not be reproduced without permission.
5. Directorate of Estates and Facilities to be notified of any discrepancies.

0 5m 10m 20m
1:250 @ A1

P01	First Issue. Issued for comments.	22-05-24	JL	JL
Rev	Description	Date	By	Auth

MANCHESTER
1824
The University of Manchester

Directorate of Estates and Facilities
Bayer Building
The University of Manchester
Oxford Road
Manchester
M13 9PL

HALLIDAY MEECHAM ARCHITECTS
Holliday Meecham Architects Limited
111 Piccadilly Manchester M1 2HY
+44 (0)161 661 5566
4 Devonshire Street London W1W 5DT
+44 (0)203 440 5175
hma@hollidaymeecham.com
www.hollidaymeecham.com

Drawing Status
PRELIMINARY

Project
UoM NZC Decant Works - 5668

Building Name Dover Street	Building No. 059AA
Site Name Dover Street	
Sub Site Name Oxford Road	
Drawing Title Dover St. GAs as Existing	

PM ME	Drawn JL	Checked JL	Authorised HMA
Scale @A1 1:250	Date 22-05-2024	Date 22-05-2024	Date 22-05-2024
Drawing Number 5668-HMA-DS-ZZ-DR-A-0106	Revision P01		