




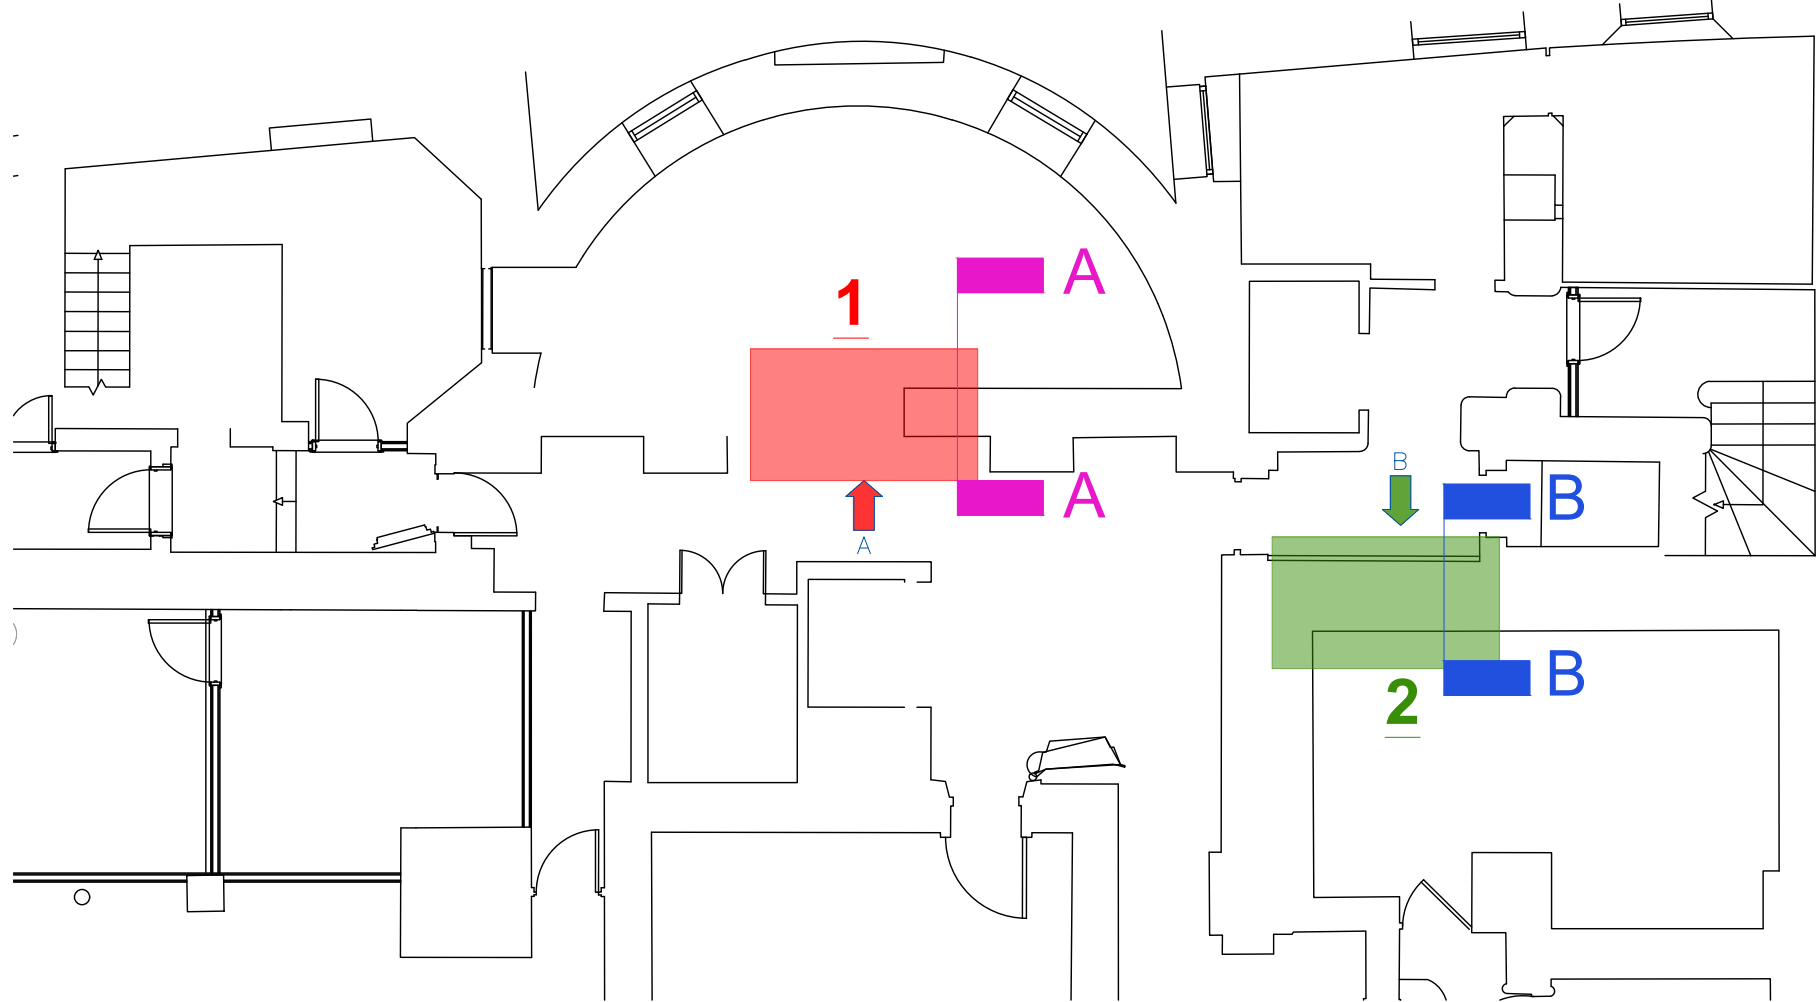


Location Plan- openings to LGF
Scale 1:100

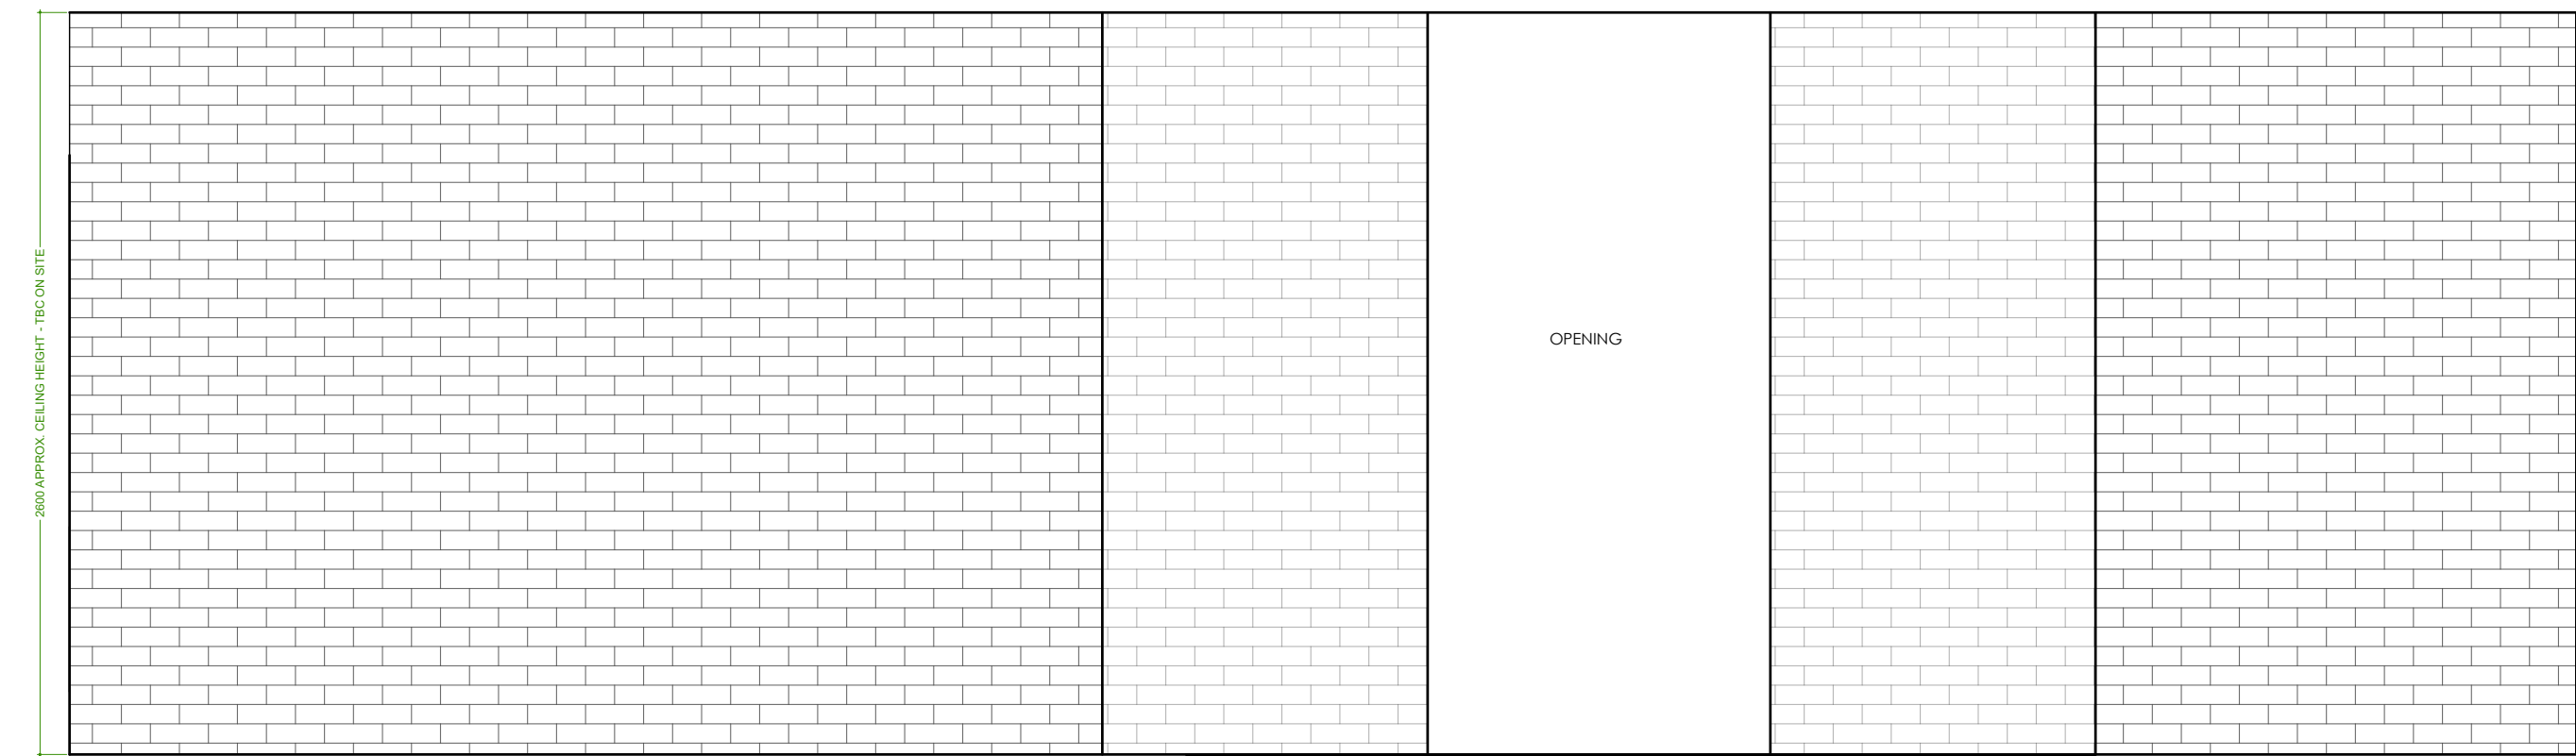


Opening 1- Existing Elevation A
Scale 1:25

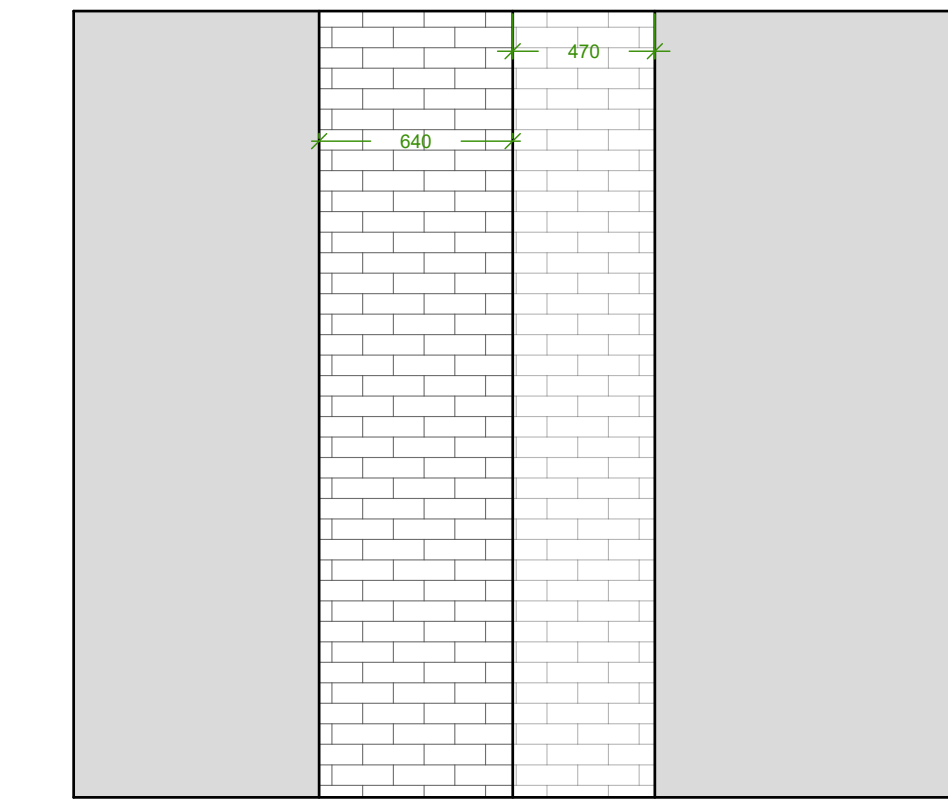


Opening 1- Existing Section - A-A
Scale 1:25

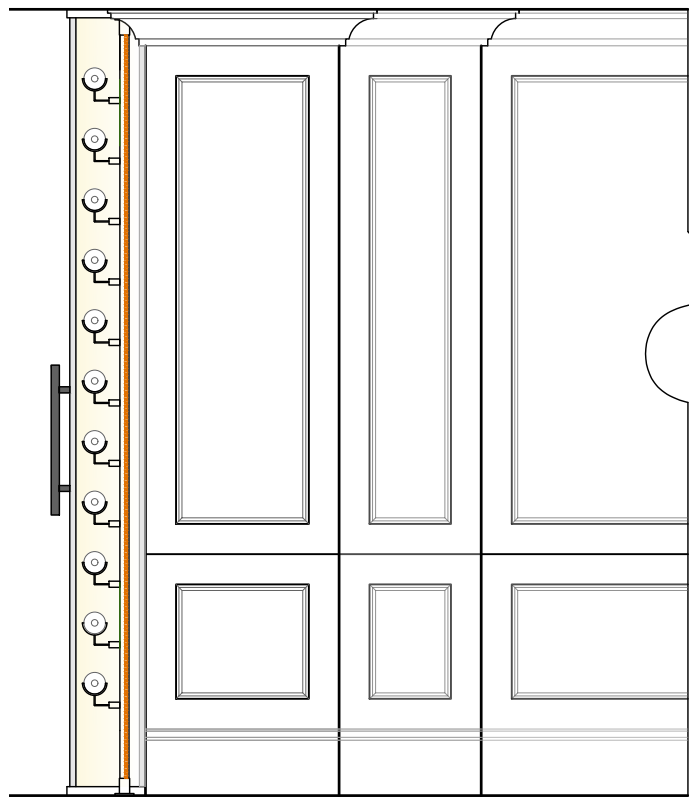


Opening 1- Proposed Section - A-A
Scale 1:25

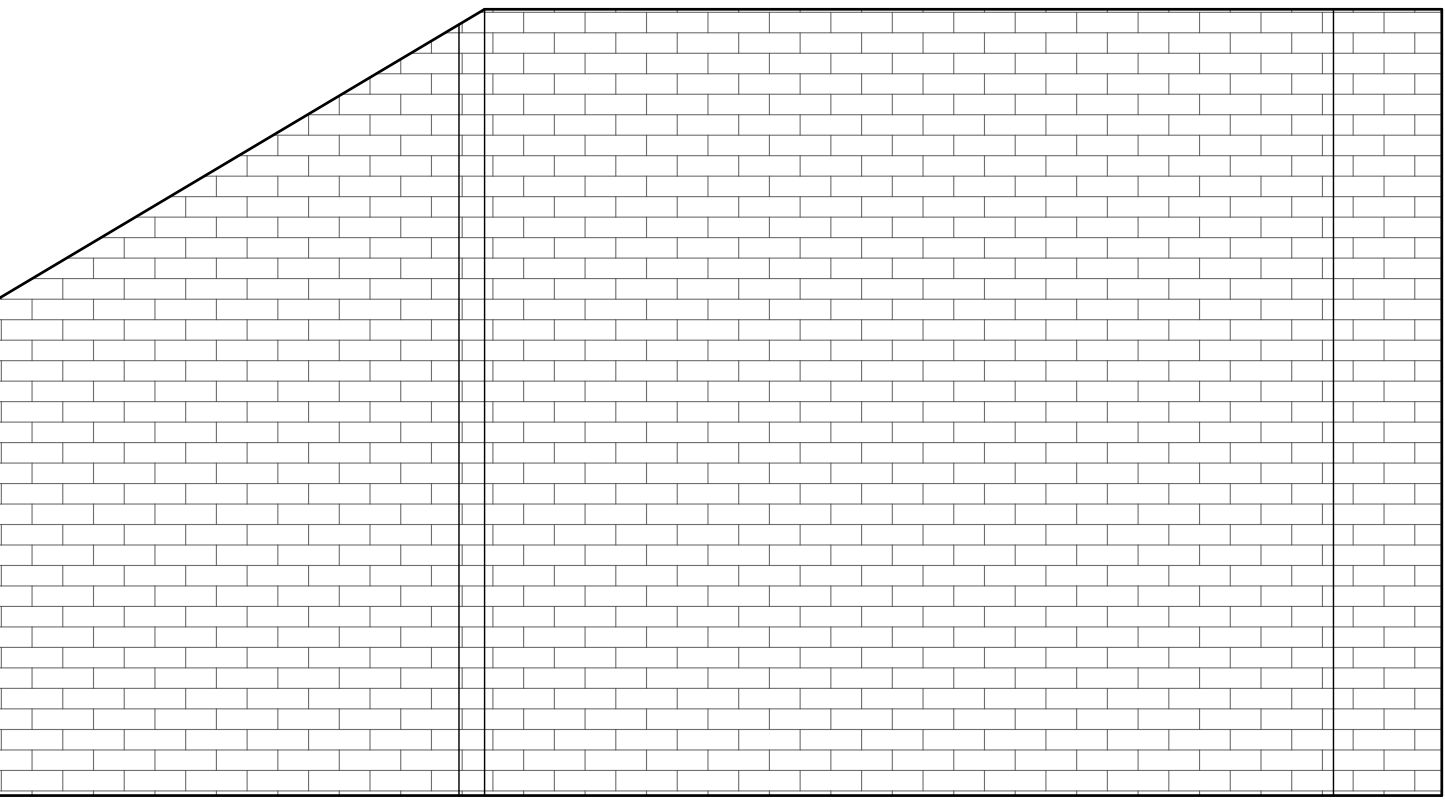


Opening 2- Existing Elevation A
Scale 1:25

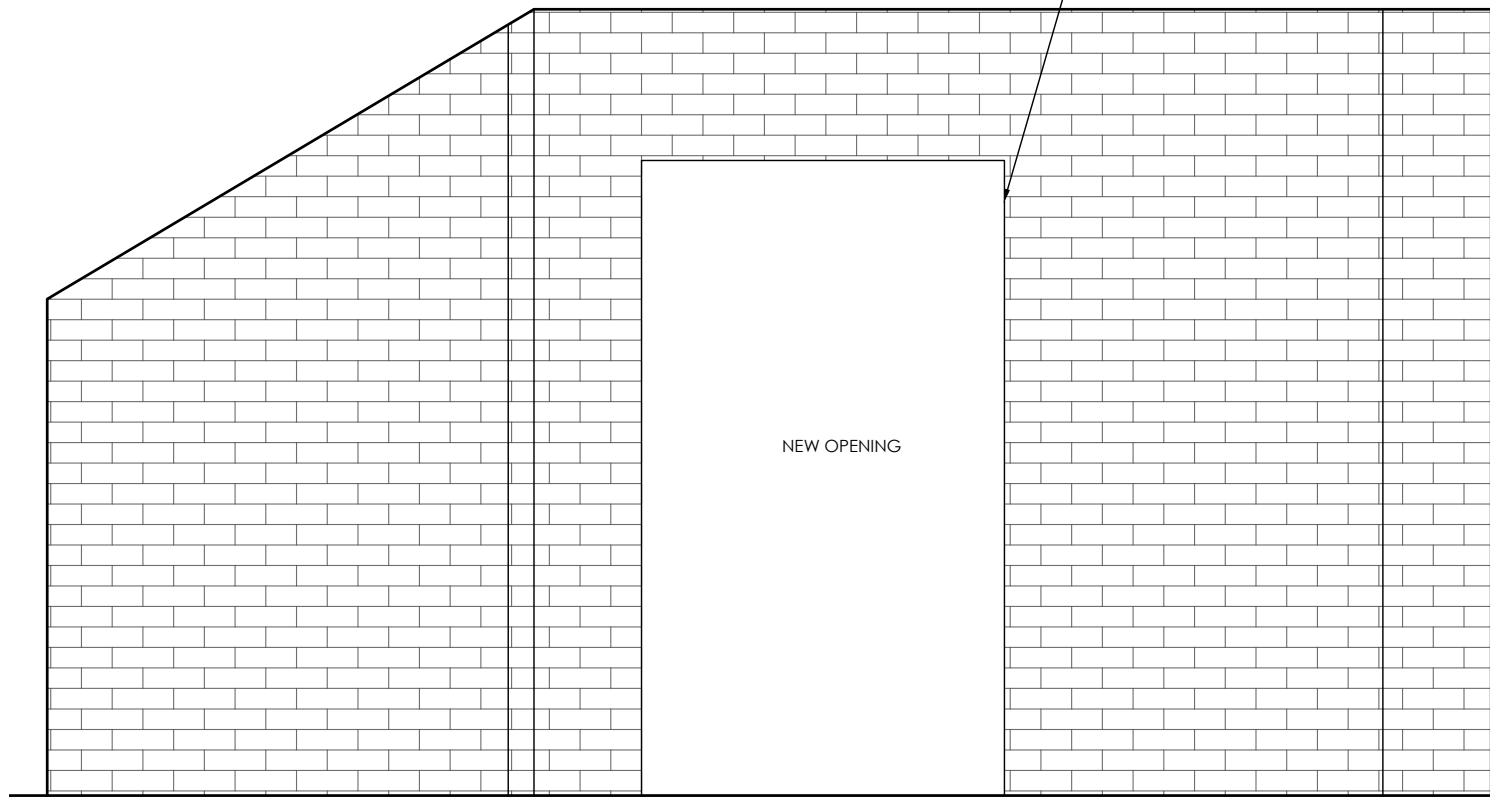

Opening 2- Existing Elevation A
Scale 1:25

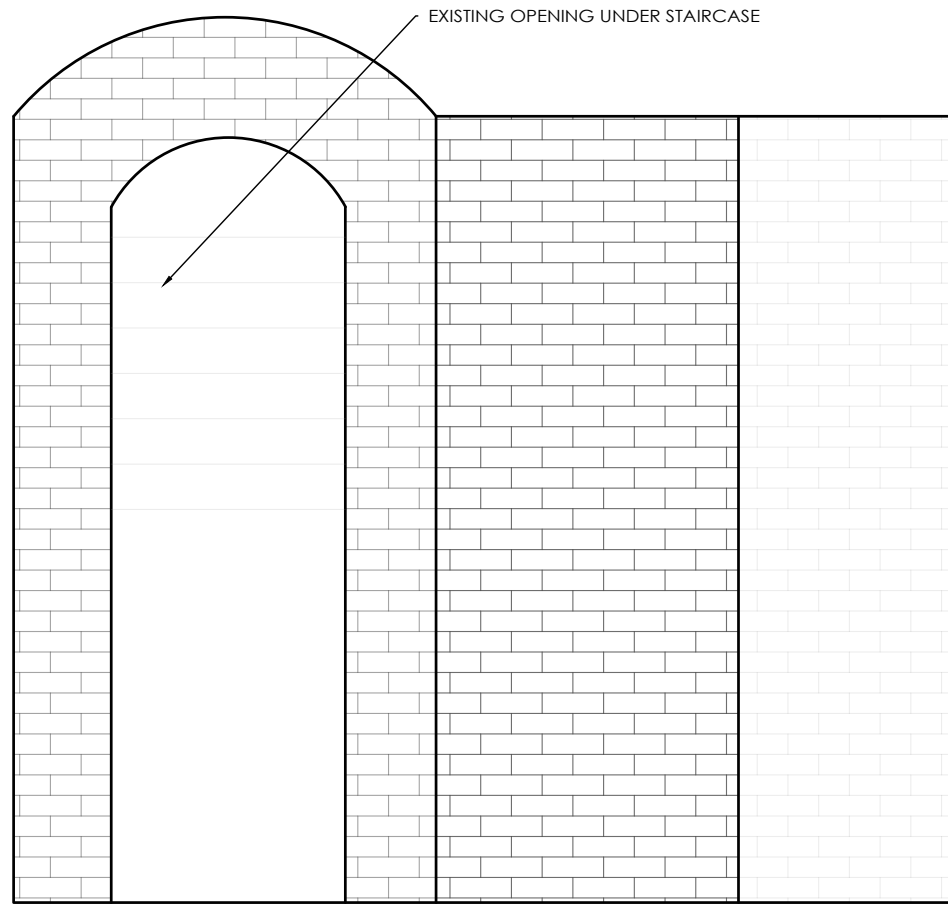

Opening 2- Existing Section B-B
Scale 1:25

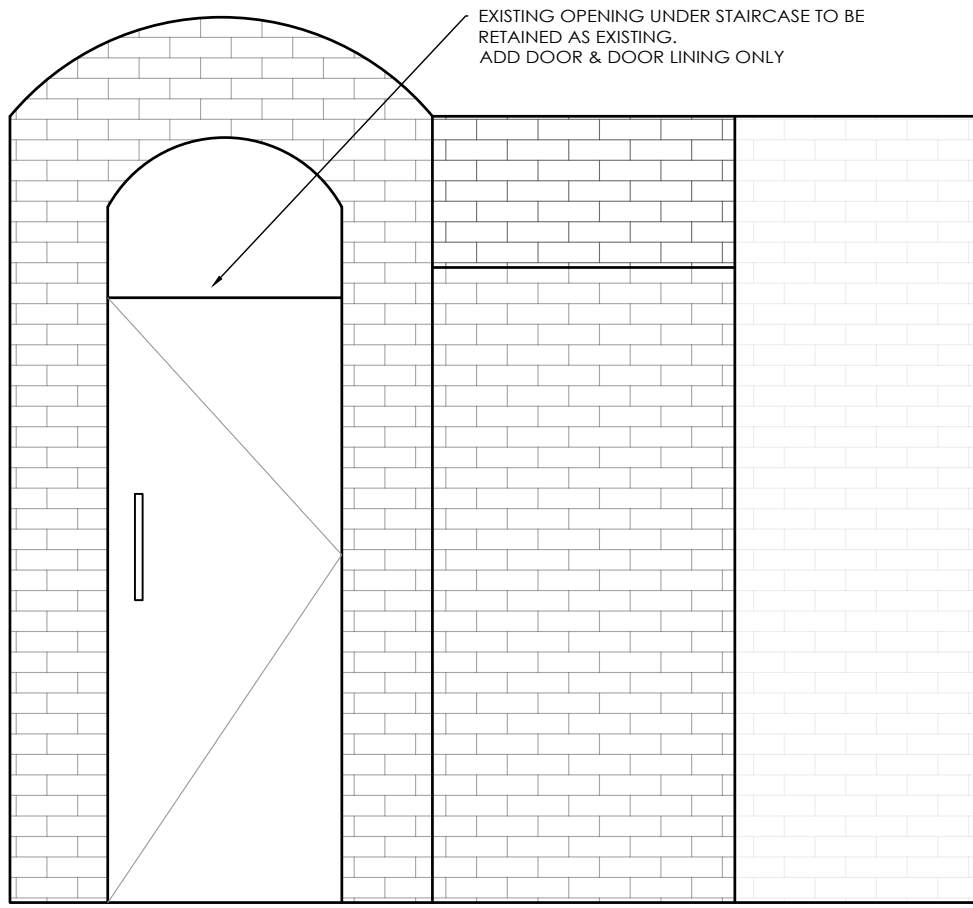


Opening 2- Proposed Section B-B
Scale 1:25



Opening 1- Existing Photo



Opening 1- Existing Photo

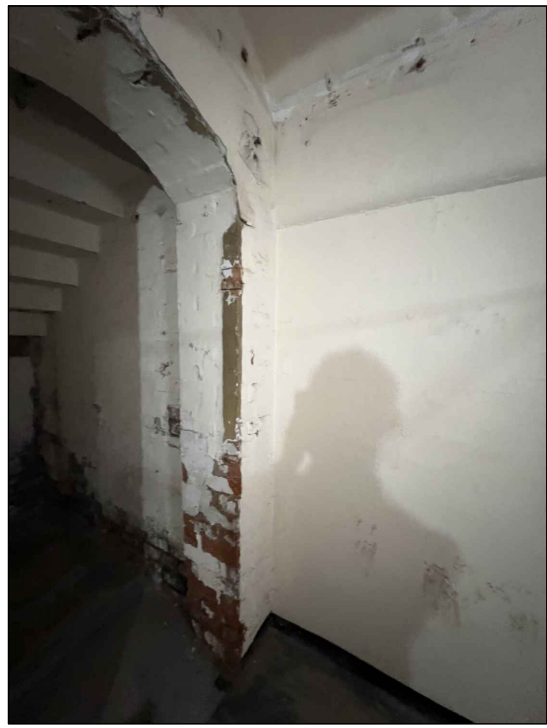

Opening 2- Existing Photo



Opening 1- Proposed Elevation A
Scale 1:25

A revised to add sections as per planners request 04.08.24 zcw

STUDIO TWO

JOB TITLE

Cut & Craft
Manchester

DRAWING TITLE

Existing & Proposed LGF Elevations
(Demolition Areas only)

To be read in conjunction with Structural Engineers details

SCALE

1:25/ 1:100 @ A1

DATE

May 2024

DRAWING No

AC23- P06A

DO NOT SCALE. ALL DIMENSIONS TO BE CHECKED ON SITE BY CONTRACTOR. ALL MEASUREMENTS ARE IN MM UNLESS OTHERWISE SPECIFIED. WRITTEN DIMENSIONS TO BE USED IN PREFERENCE TO SCALED DIMENSIONS & ALL DISCREPANCIES TO BE REPORTED TO STUDIO TWO. THE DESIGN SHOWN ON THIS DRAWING IS THE PROPERTY OF STUDIO TWO AND IS NOT TO BE USED OR ITS CONTENTS COPIED, COMMUNICATED OR DISCLOSED, IN WHOLE OR IN PART.