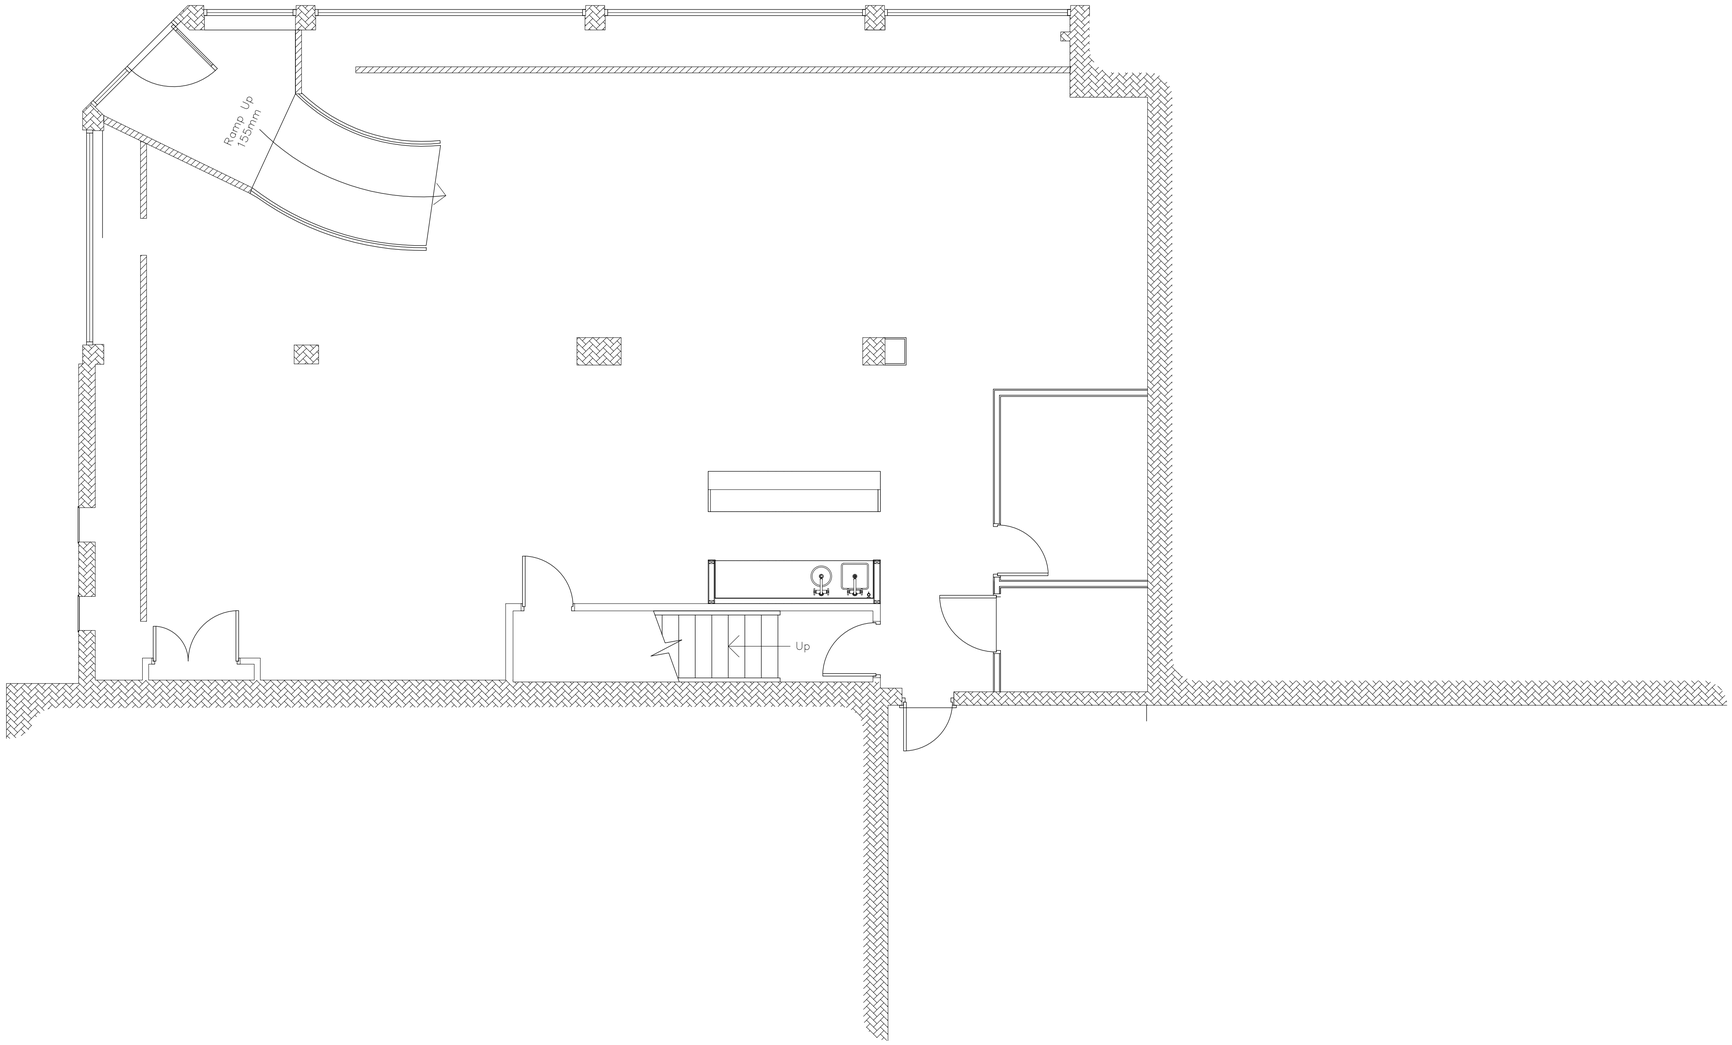


TOTAL GROUND FLOOR AREA PROPOSED USE: AGC	
179.2m²	1928.9ft²

PROPOSED GROUND FLOOR

0 METRES 1 2 3 4 5
0.5 1.5 2.5 3.5 4.5

REVISIONS
REV 00:

CHANGE OF USE

FIT OUT TYPE
PLANNING

PROJECT
MERKUR SLOTS
537 STOCKPORT ROAD
LONGSIGHT
MANCHESTER
M12 4NE

DESCRIPTION
PROPOSED GROUND

DRAWN BY	SCALE	DATE
MG	1:50	11/07/24

DRAWING No.	REVISION
899-PL-101	01

COPYRIGHT IS RESERVED BY MERKUR CASINO UK AND IS ISSUED ON THE CONDITION THAT IT IS NOT COPIED OR DISCLOSED BY OR TO ANY UNAUTHORISED PERSONS WITHOUT PRIOR CONSENT FROM MERKUR CASINO UK.

THIS DRAWING SHOULD NOT BE SCALED. THE CONTRACTOR SHOULD CHECK ALL DIMENSIONS ON SITE. ANY ERROR OR OMISSION SHOULD BE REPORTED TO MERKUR CASINO UK.