
CONCEPT

01 PLAN VIEW
SCALE 1:100@A3

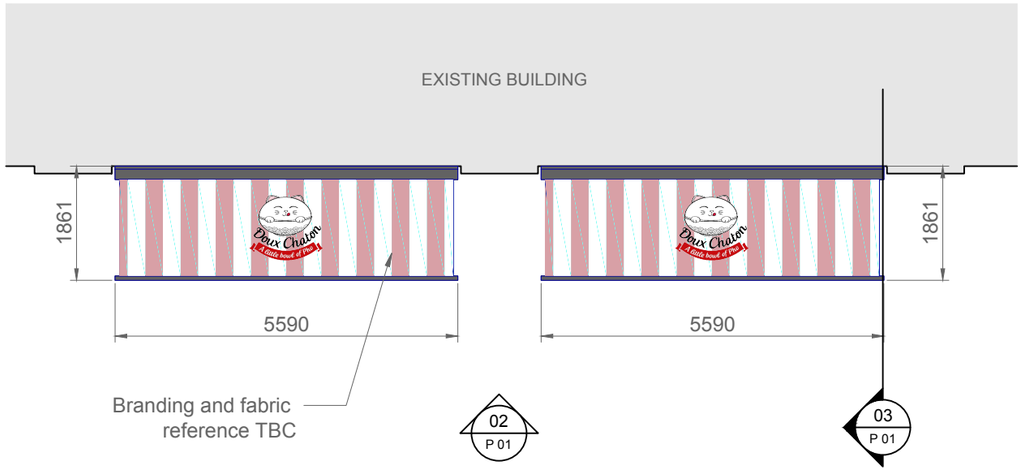




02 ELEVATION
SCALE 1:100@A3



03 SIDE ELEVATION
SCALE 1:40@A3

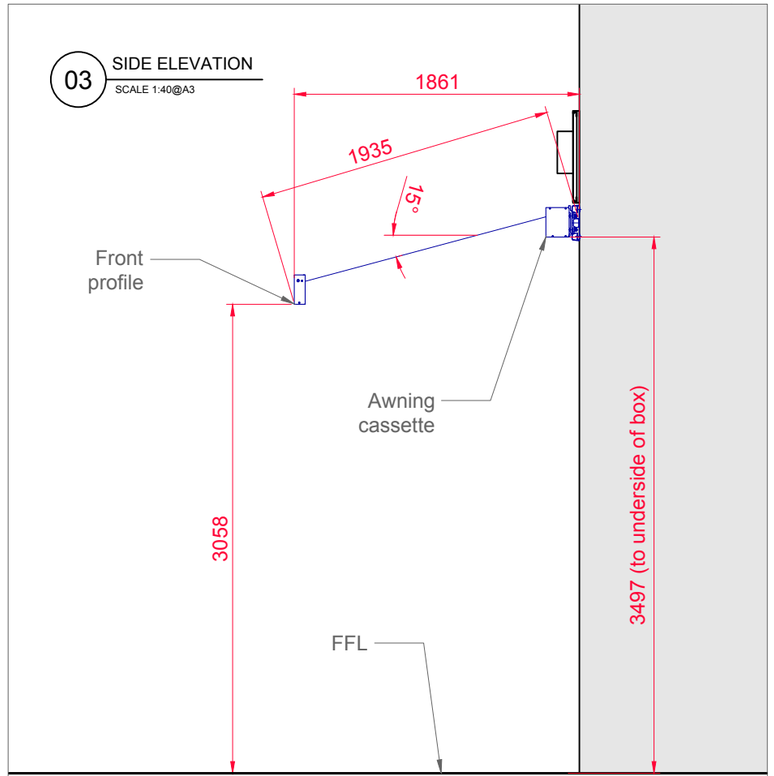

Overhead protection provided by 2 no. folding arm awnings.

Fixed to existing building.
(fixing method TBC)

NOTE:
Frame and fabric colours TBC

Final awning sizes are subject to survey

REVISION	DATE	NOTES

Job Number: 63073
Sheet Number: 01
Date drawn: 09.09.2024
Drawn by: TG
Client: Doux Chaton
Site: Manchester
Scale: As Shown @A3

Unit 7 Mitcham Industrial Estate
Streatham Road, Mitcham
Surrey, CR4 2AP

+44 (0)20 8877 3030
info@breezefree.com

breezefree
IN PARTNERSHIP WITH LIBART