




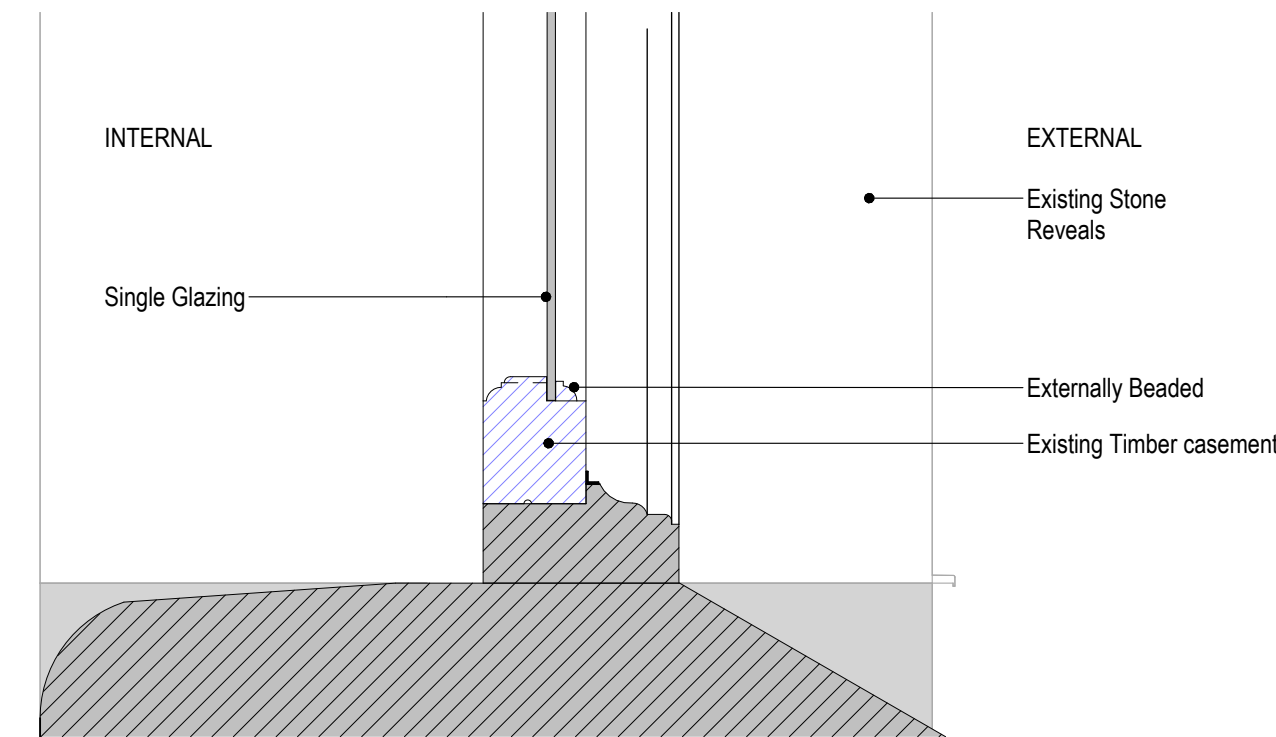

1 Base rail Detail - Existing.
1 : 5

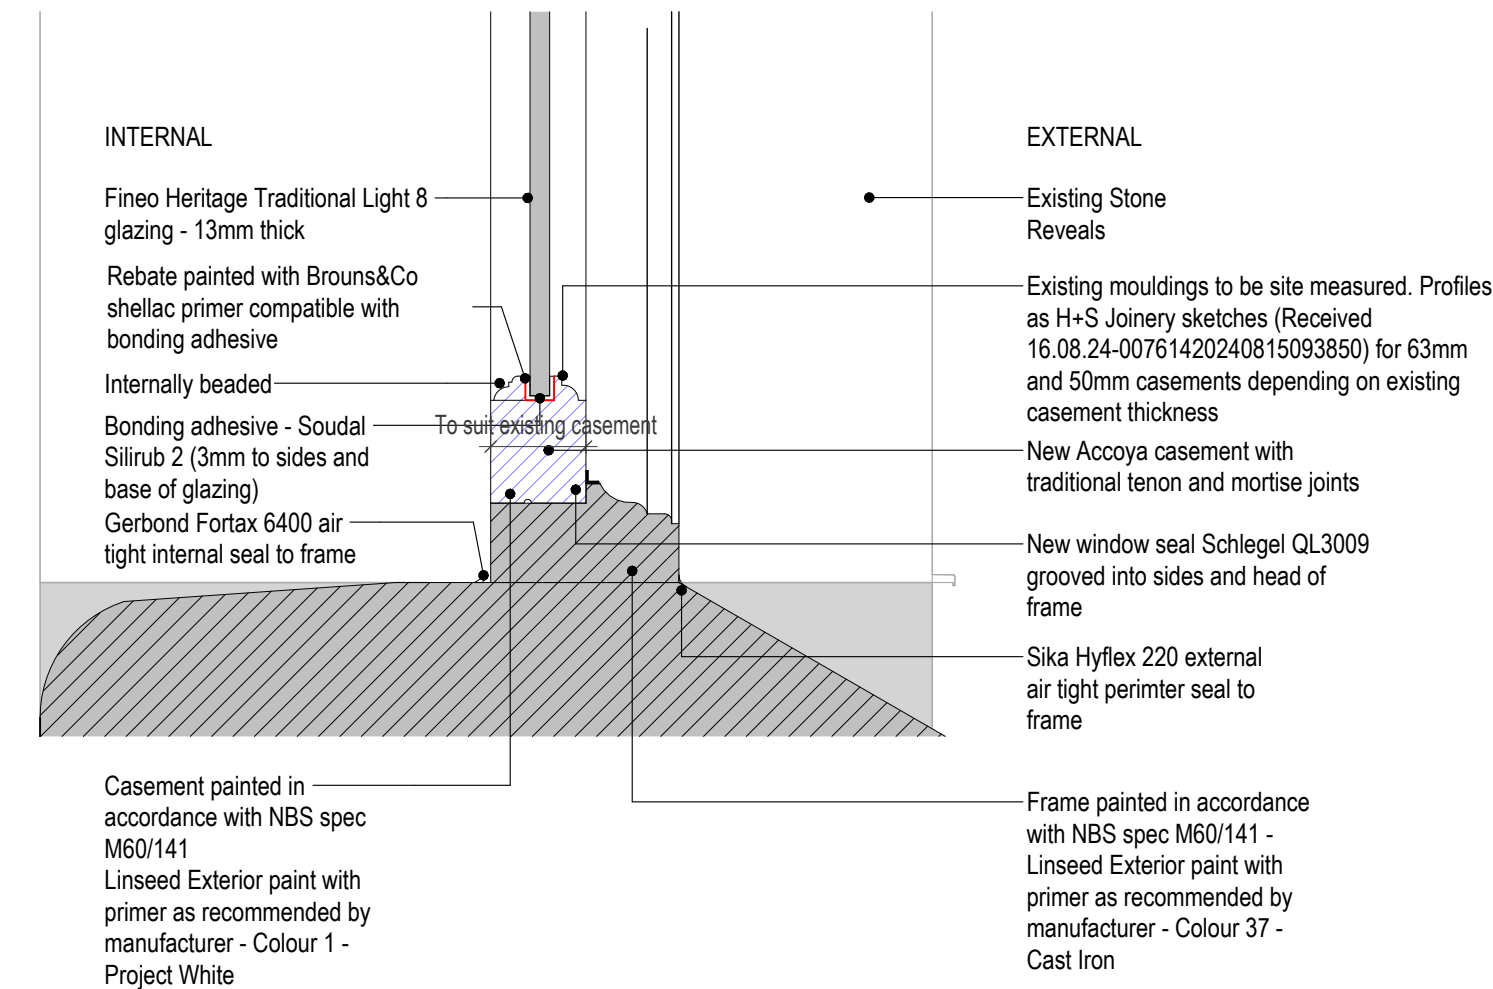

2 Base rail Detail - Fineo 8 Heritage Traditional Light_Proposed.
1 : 5

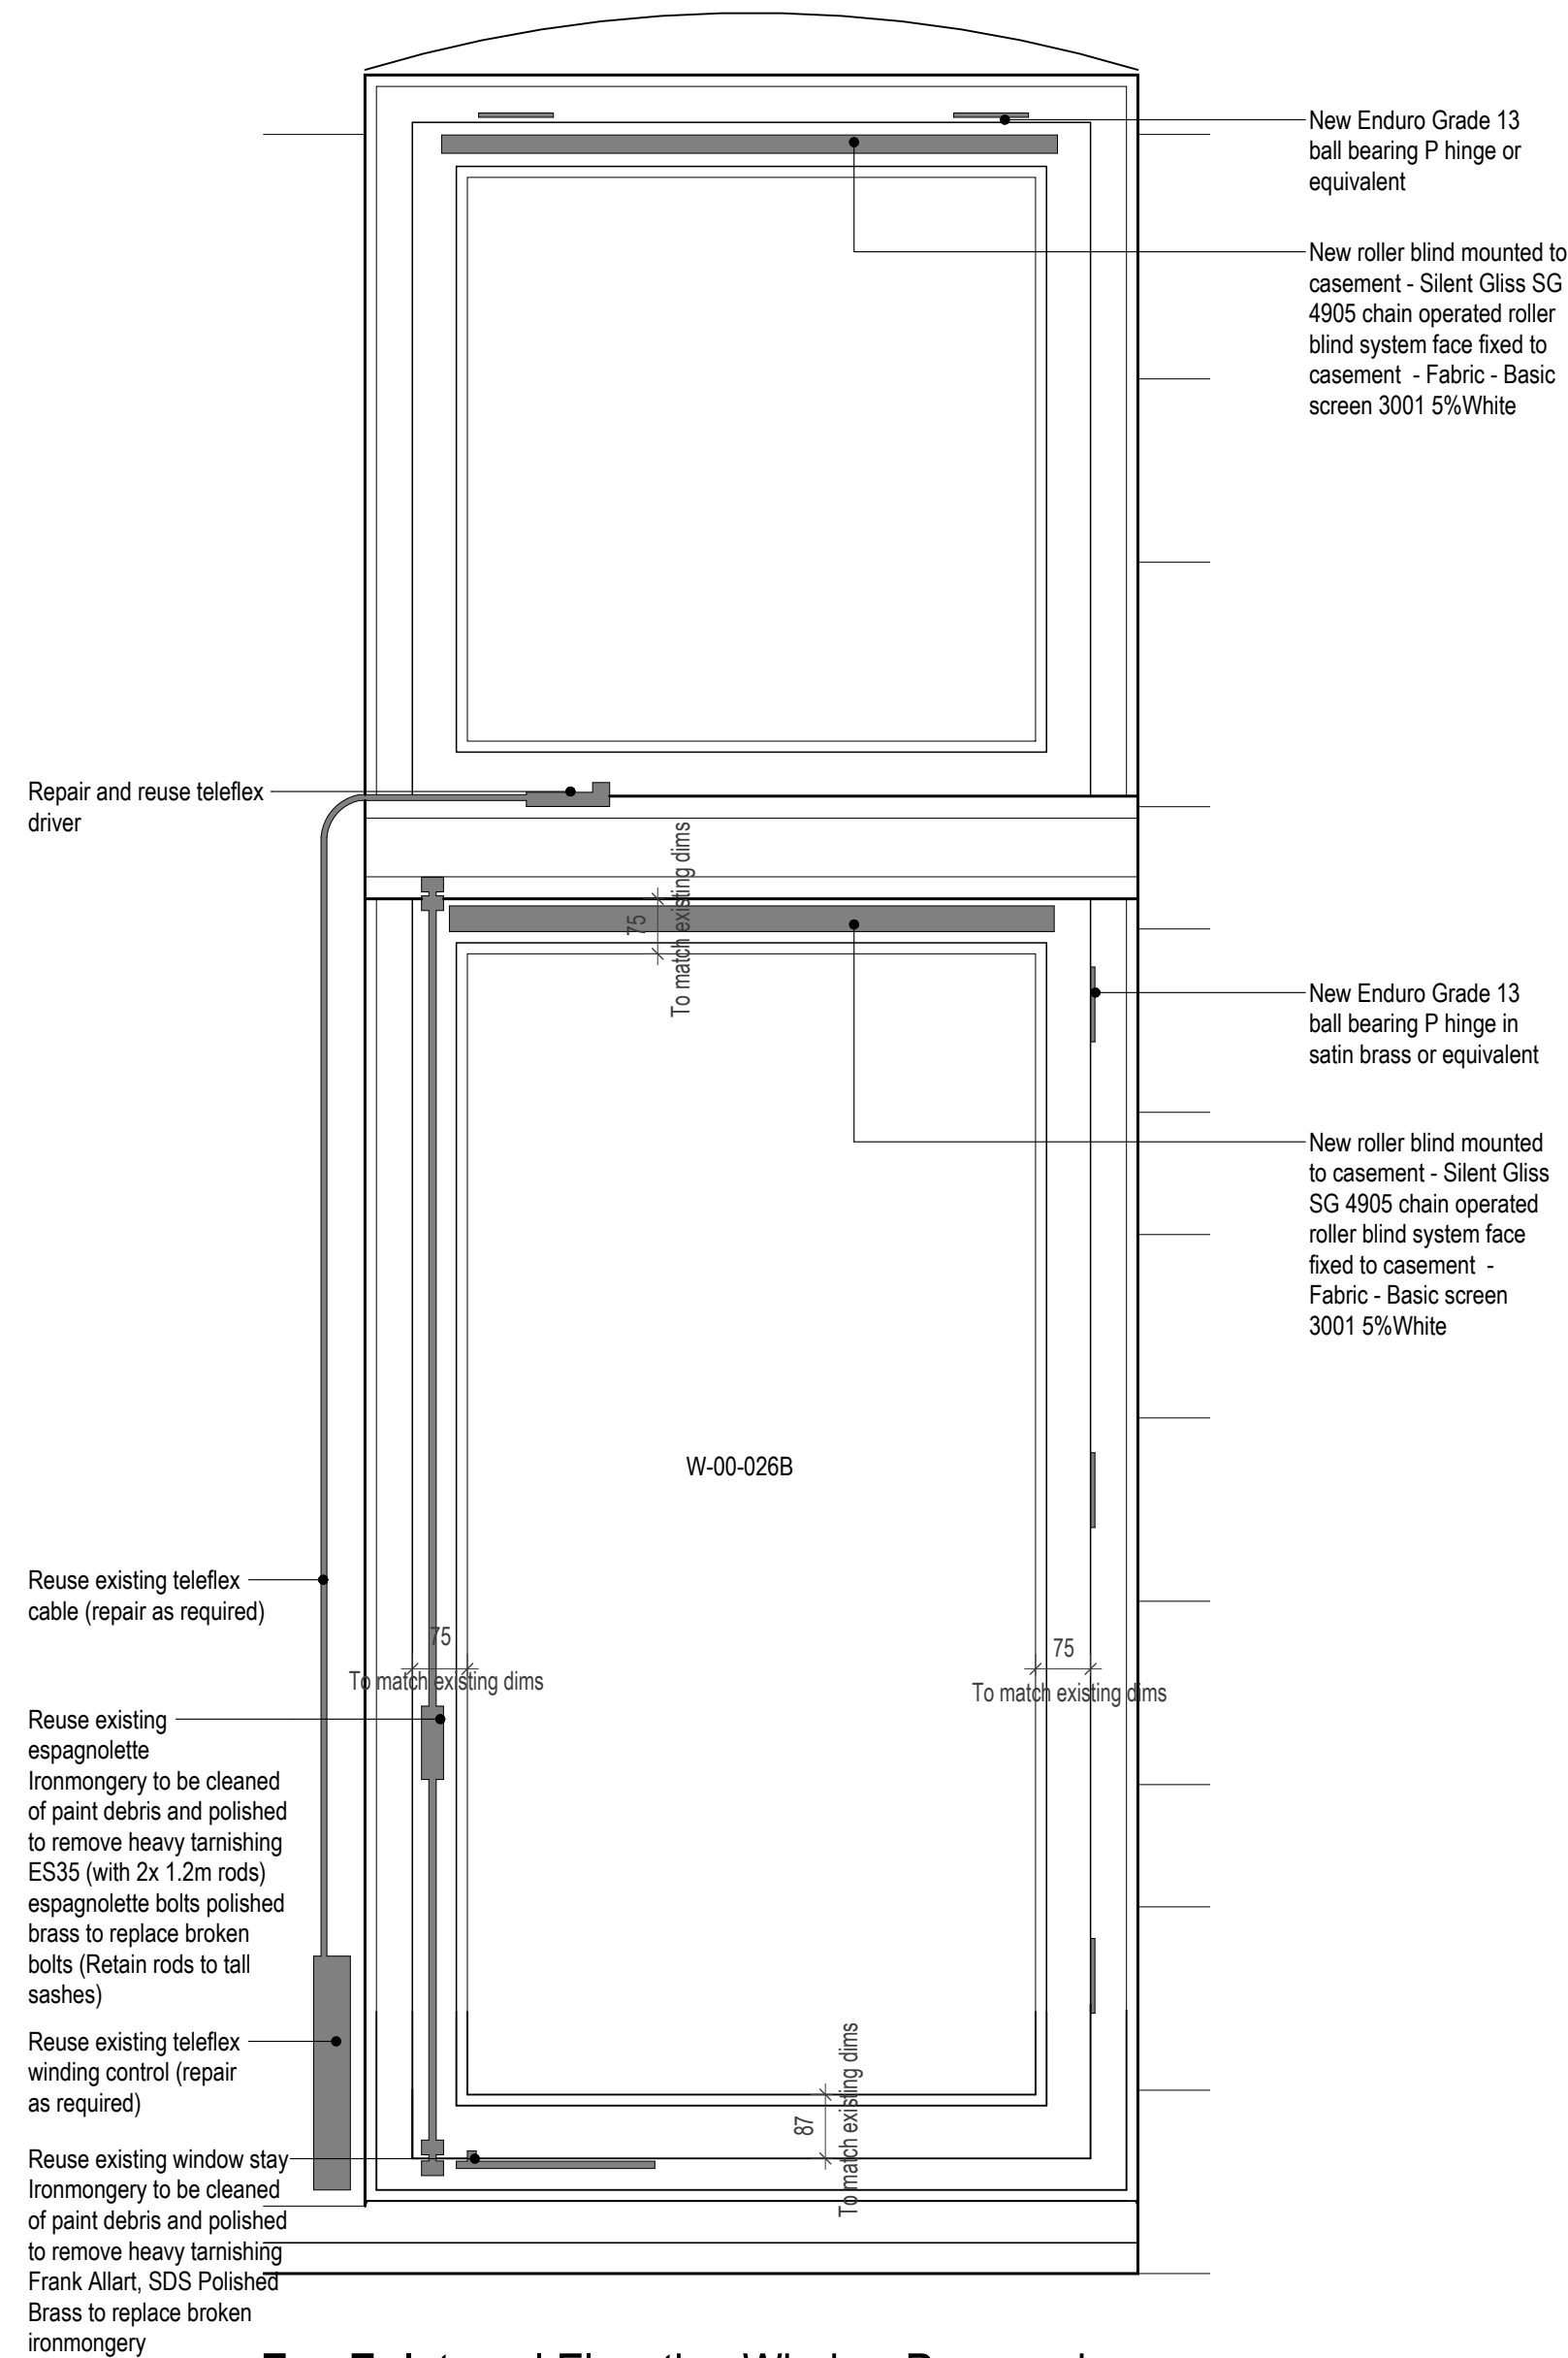

3 Internal Elevation Window Proposed
1 : 10

Notes:

- This drawing is copyright.
- Do not scale dimensions from this drawing.
- This drawing is to be read in conjunction with all other relevant drawings.
- All discrepancies on this drawing are to be reported to the architect.
- Do not modify any element of this drawing.
- Use drawing only for purpose(s) issued.
- This drawing may contain colour.

North Point

Scale Bar

0 5m 15m 25m

Scale: 1:500

Key Plan

The following external model files are included within this drawing:

Rev	Date	Revision Notes	Drawn	Review
C1	2024/09/12	Construction Issue.	AB	RM
P2	2024/07/24	Window drawing updated.	AB	RM
P1	2024/05/22	Window sample drawing issued to MCC	AB	RM

MANCHESTER
1824
The University of Manchester

ARCADIS

Project
Rutherford Building

Drawing Title
Window Detail + Elevation - Proposed Casement

Job Number 141532	Date 21.08.24	Security Classification	Drawn By AB
Scale@A2 As indicated	Purpose CONSTRUCTION		Reviewed By RM
Drawing Number 3216-RBUM-ARC-XX-ZZ-SH-A-3216			Revision C1