
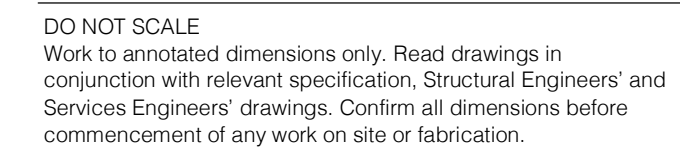


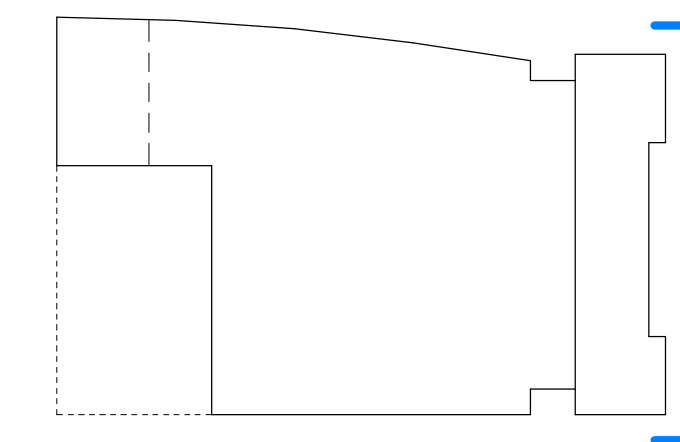

Notes:

Refer to system drawings for spandrel heights

Dashed red line indicates LED strip lighting to external facade of existing building. LED to be positioned under existing profiled areas of the existing building. Refer to Electrical Engineers specifications

C05	Issue to MCC for external lighting cond discharge. Elec model inc	2024.07.23
C04	Misc update. S.s column skirt shown	2024.02.12
C03	Issued for information following design development.	2022.11.22
C02	Update incorporating Lvl 02 bridge link and glass wall over Police Station	2022.08.10
C01	Team Issue	2022.07.27
P02	Issue for coordination	2022.06.09
P01	Work Stage 3 Issue	2022.04.14
Rev:	Details:	Date:

client:



project:
St. Michaels

job number:
0601

status:
STAGE 4

title:
GA Elevation - Southmill St

scale: 1 : 100
@ A1

drawing number:
2022

drawing number BS protocol:
63068-HOD-ZZ-ZZ-DR-A-2022

current revision date:	revision:
2024.07.23	C05

SGI Studios
1 Kelso Place
Manchester M15 4LE
t: +44(0)161 832 9842
e: mail@hodderandpartners.com
w: www.hodderandpartners.com

hodder+partners