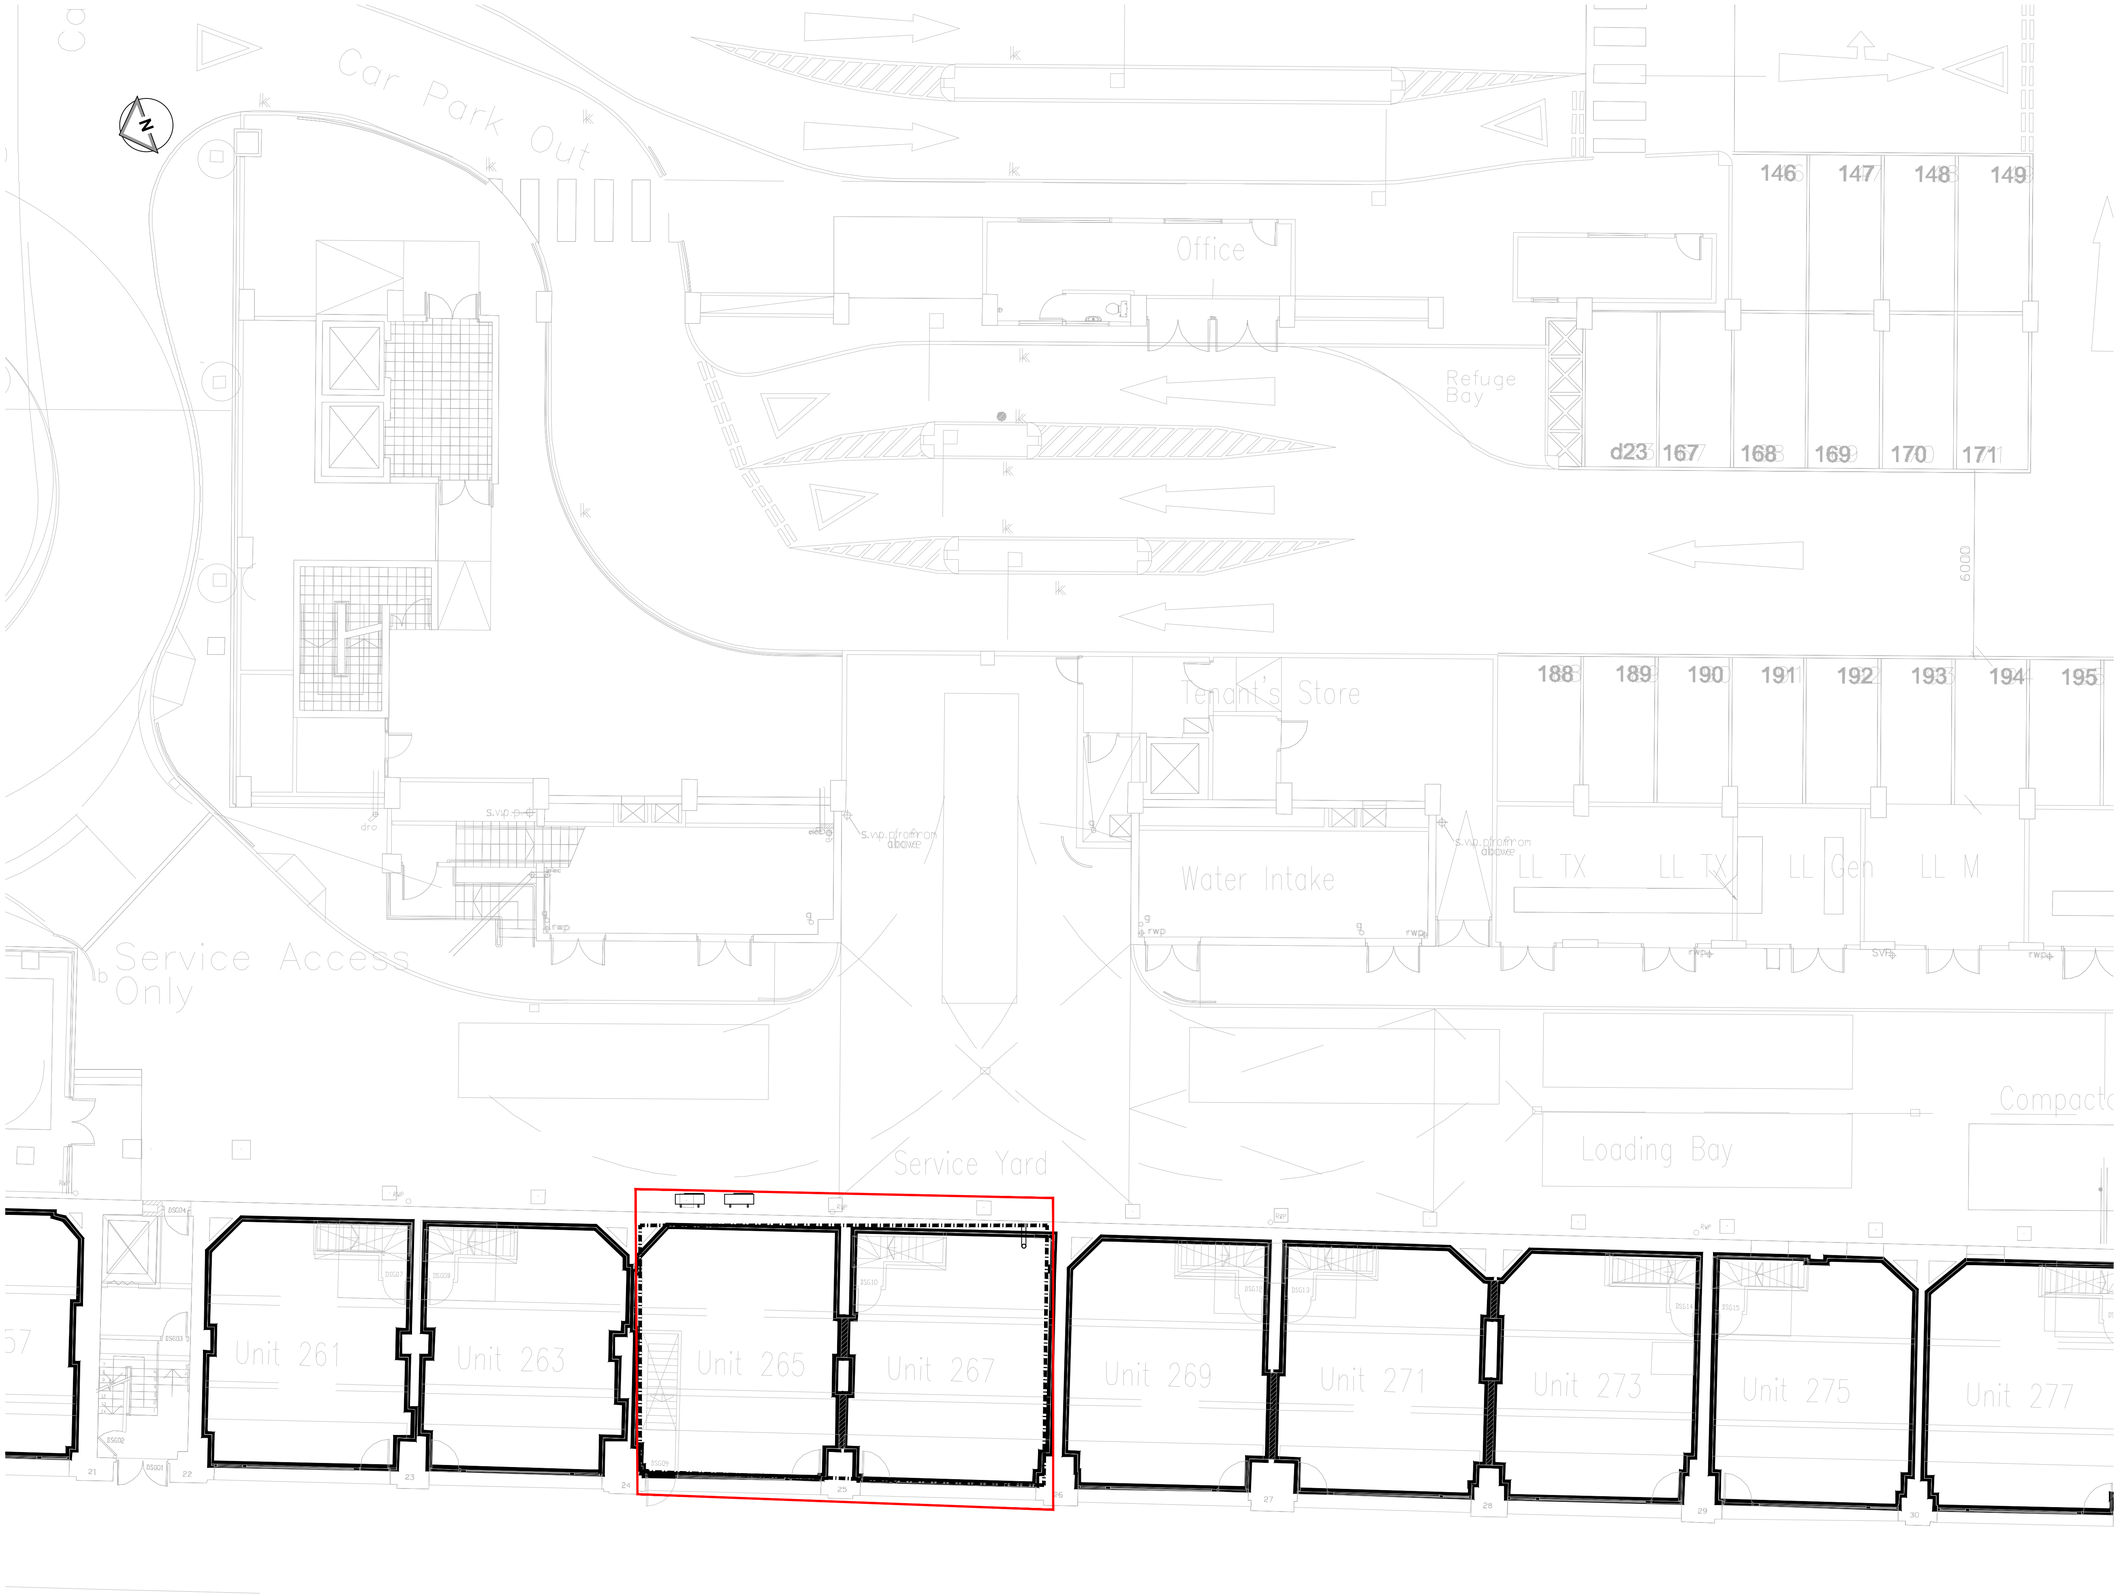

PLANNING - SITE PLAN - EXISTING
SCALE 1:100

© This Drawing and Design is the copyright of M1NT studio and should not be reproduced without written consent.

This non intrusive survey has been produced for spatial design purposes only.

Contractors are to check all levels and dimensions before setting out any site or shop work.

All works are to be undertaken in accordance with Building Regulations and the latest British Standards. Contractor to ensure all relevant codes of practice and regulations for the proposed works are adhered to.

CDM 2015: Designers Risk Assessment
All works to be carried out under CDM regulations.

Unless noted below, all known hazards have been highlighted on this drawing

Notes:
All drawings to be read in conjunction with all other drawings as noted on issue sheet.

Extent of Application indicated:

Ownership demise indicated:

Date	Rev	Details	Drwn	Chk
16/09/24	P1	PRELIMINARY	HE	ST

Issue:	For Information	**Stage:**	
Client:	DOUX CHATON		
Project:	265-267 Deansgate Terrace Deansgate Manchester M3 4EW		
Title:	PLANNING SITE PLAN - EXISTING		
Date:	01.08.24	**Drawn:**	LG
Scale:	1:50 @ A1	**Checked:**	HE
DWG NO:			**Rev**
202393_M1NT_XX_SI_A_DR_0003			P1

M1NT STUDIO. www.m1ntstudio.com | hello@m1ntstudio.com