
Diocese Ref; 44-26A

Line Indicates Site Boundary

Indicates adjacent land under same ownership

Hatch indicates existing school building

Hatch indicates other building

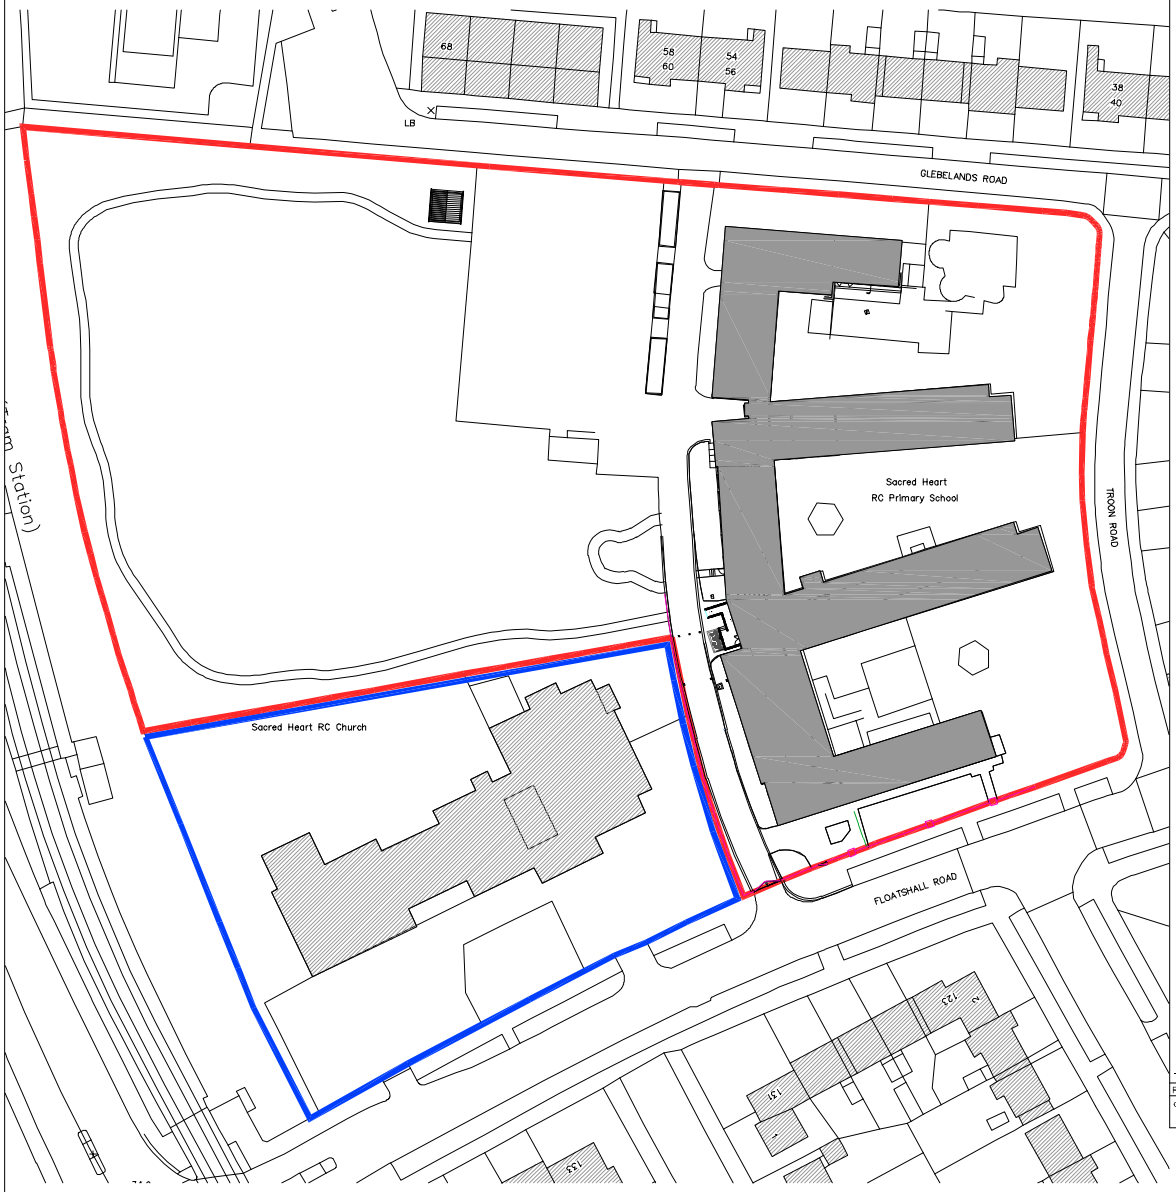

O S Plan

Scale 1:1250 @ A4

0 10m 20m 50m

1:1250

Rev	Description	Date	Dr by	App by
original by: ASN		date created: 23.08.24		approved by

AHR Building Consultancy Ltd
5th Floor
55 princess Street
Manchester
M2 4 EW
United Kingdom

T +44(0)161 8287900
E manchester@ahr.co.uk
www.ahr.co.uk

client: Shrewsbury Roman Catholic Diocesan Trustees Limited

project: Sacred Heart Roman Catholic Primary School, Baguley. Safeguarding

drawing: O S Plan

project number	scale
2024.00013.010	1:1250 @A4
drawing number: DOSAHR-SH-00-DR-A-98-002	rev:	issue status: Planning

This drawing is to be read in conjunction with all related drawings. All dimensions must be checked and verified on site before commencing any work or producing shop drawings. The originator should be notified immediately of any discrepancy.
This drawing is copyright and remains the property of AHR.