

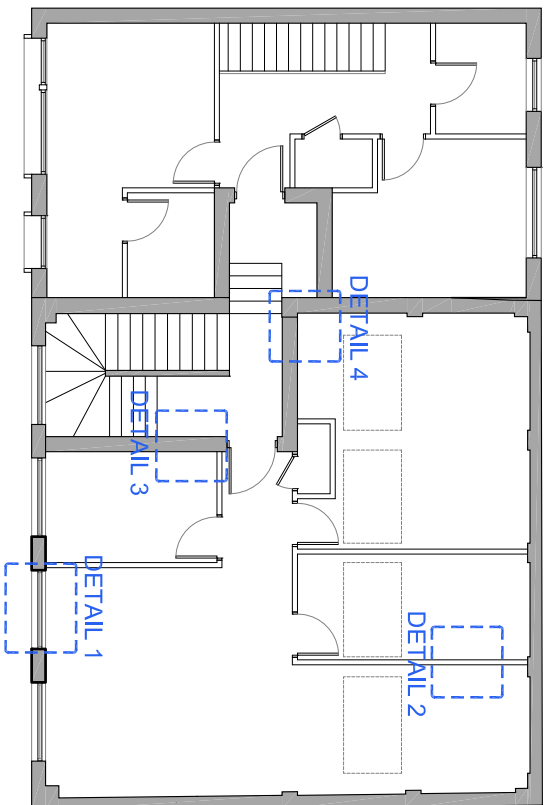


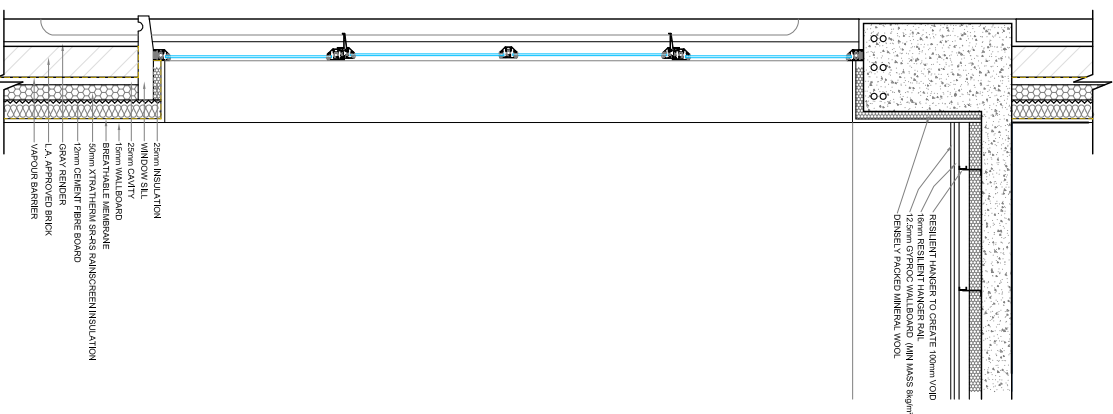


SCALE 1:25

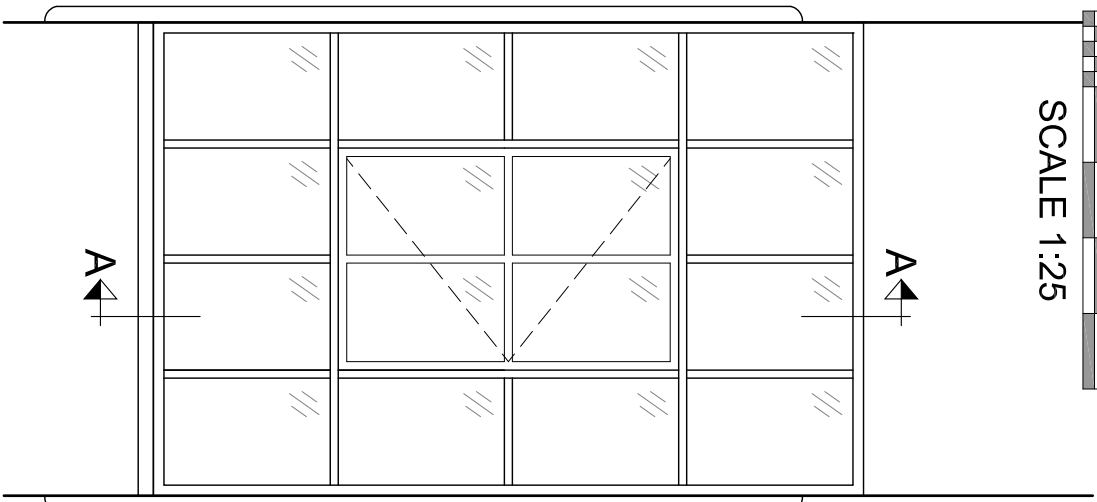


DETAIL 1

C	FLOOR OPTION		03.06.20
B	BEAM WRAP	DR	04.06.19
A	FIRST ISSUE	DR	29.11.18
REV	DESCRIPTION	BY	DATE

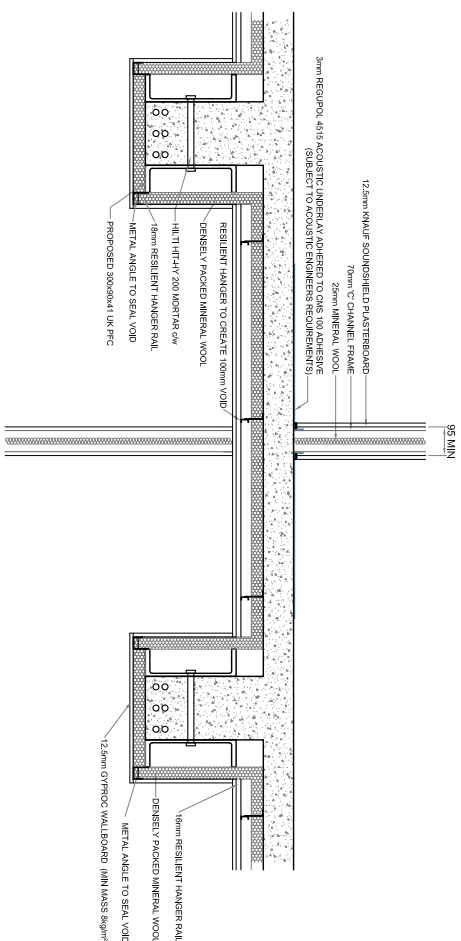

TYPICAL VERTICAL SECTION
THROUGH STUD WALL
WITH CEILING


Option A

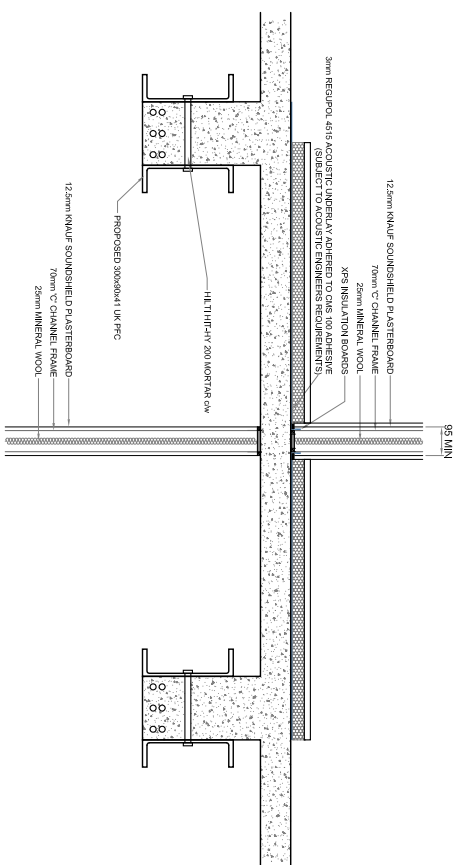


TYPICAL VERTICAL SECTION
THROUGH STUD WALL
WITH SUSPENDED CEILING

DETAIL 2

Option B

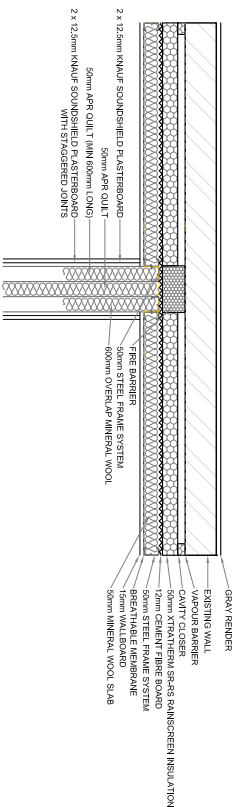


TYPICAL DETAIL OF
EXTERNAL WALL
WITH PARTY WALL JUNCTION

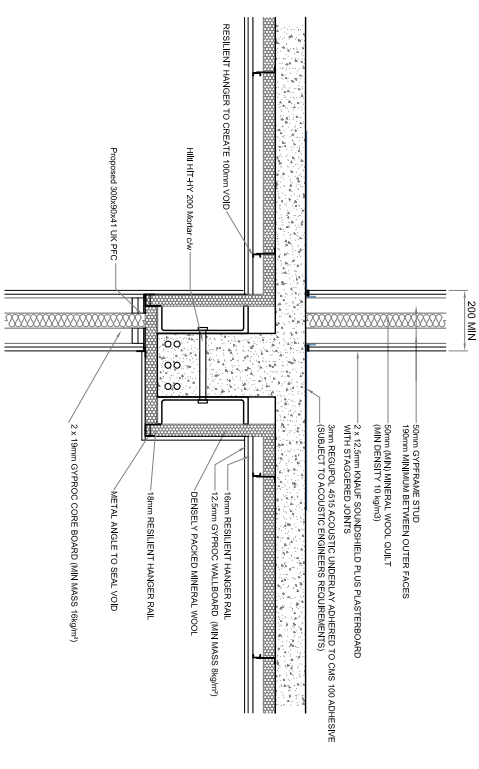

TYPICAL VERTICAL SECTION
THROUGH PARTY WALL
WITH CONCRETE BEAM


Option A

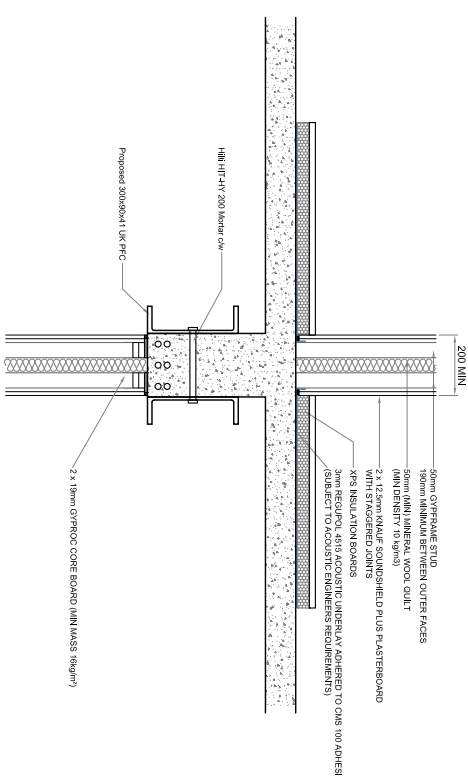

TYPICAL VERTICAL SECTION
THROUGH PARTY WALL
WITH CONCRETE BEAM

DETAIL 3

Option B

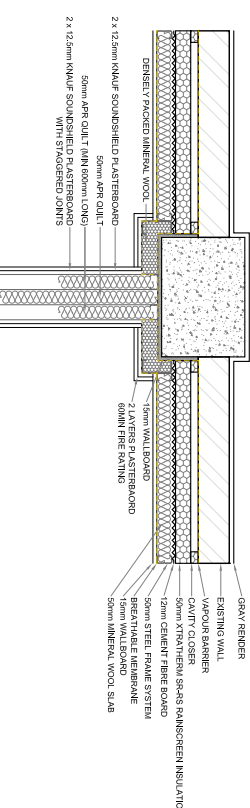

TYPICAL DETAIL OF
CONCRETE COLUMN
WITH PARTY WALL & EXTERNAL WALL
JUNCTION

PROJECT RESIDENTIAL DEVELOPMENT 58 RICHMOND STREET MANCHESTER	TITLE INTERNAL WORKS DETAIL DRAWINGS	DRAWN	DRG No.
		DATE 03/06/20	12,764
		SCALE 1:25 (A3)	40
CLIENT TAHIR AHMED, TAHIR MEHMOOD			AMENDMENT C

DETAIL 4

HOWARD & SEDDON A.R.I.B.A.
CHARTERED ARCHITECTS,
64 WASHWAY ROAD,
SALE, CHESHIRE, M33 7RE.
TEL No 0161-973 8296
FAX No 0161-982 3485
e-mail : admin@howardandseddon.co.uk