


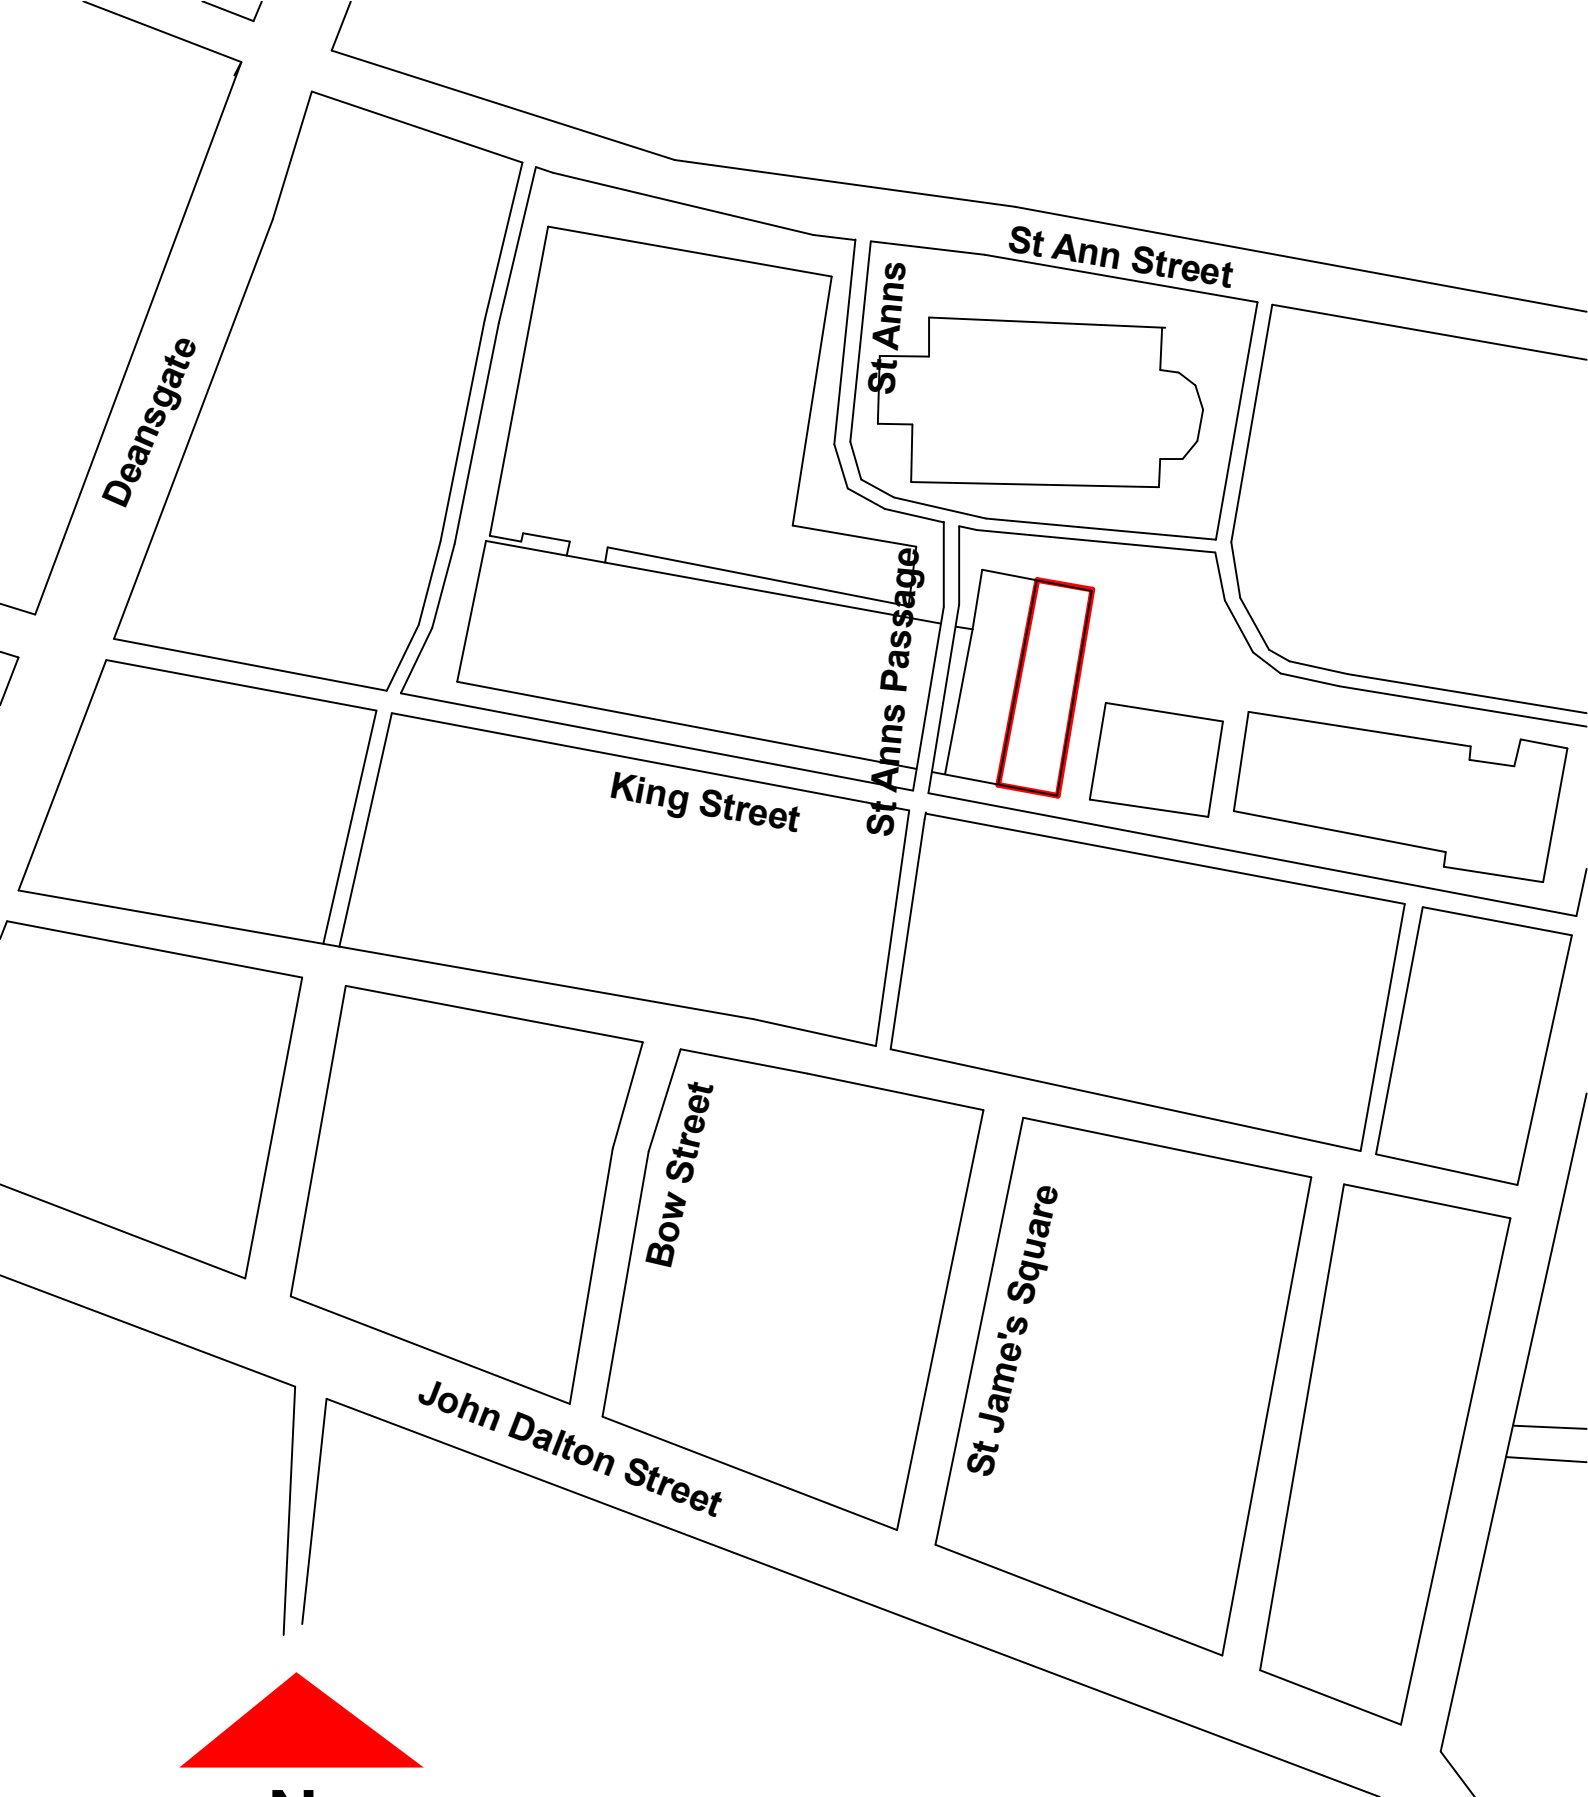

N

Location Plan

1/1250 Scale @ a4

**33 St Ann's Passage
Manchester**