
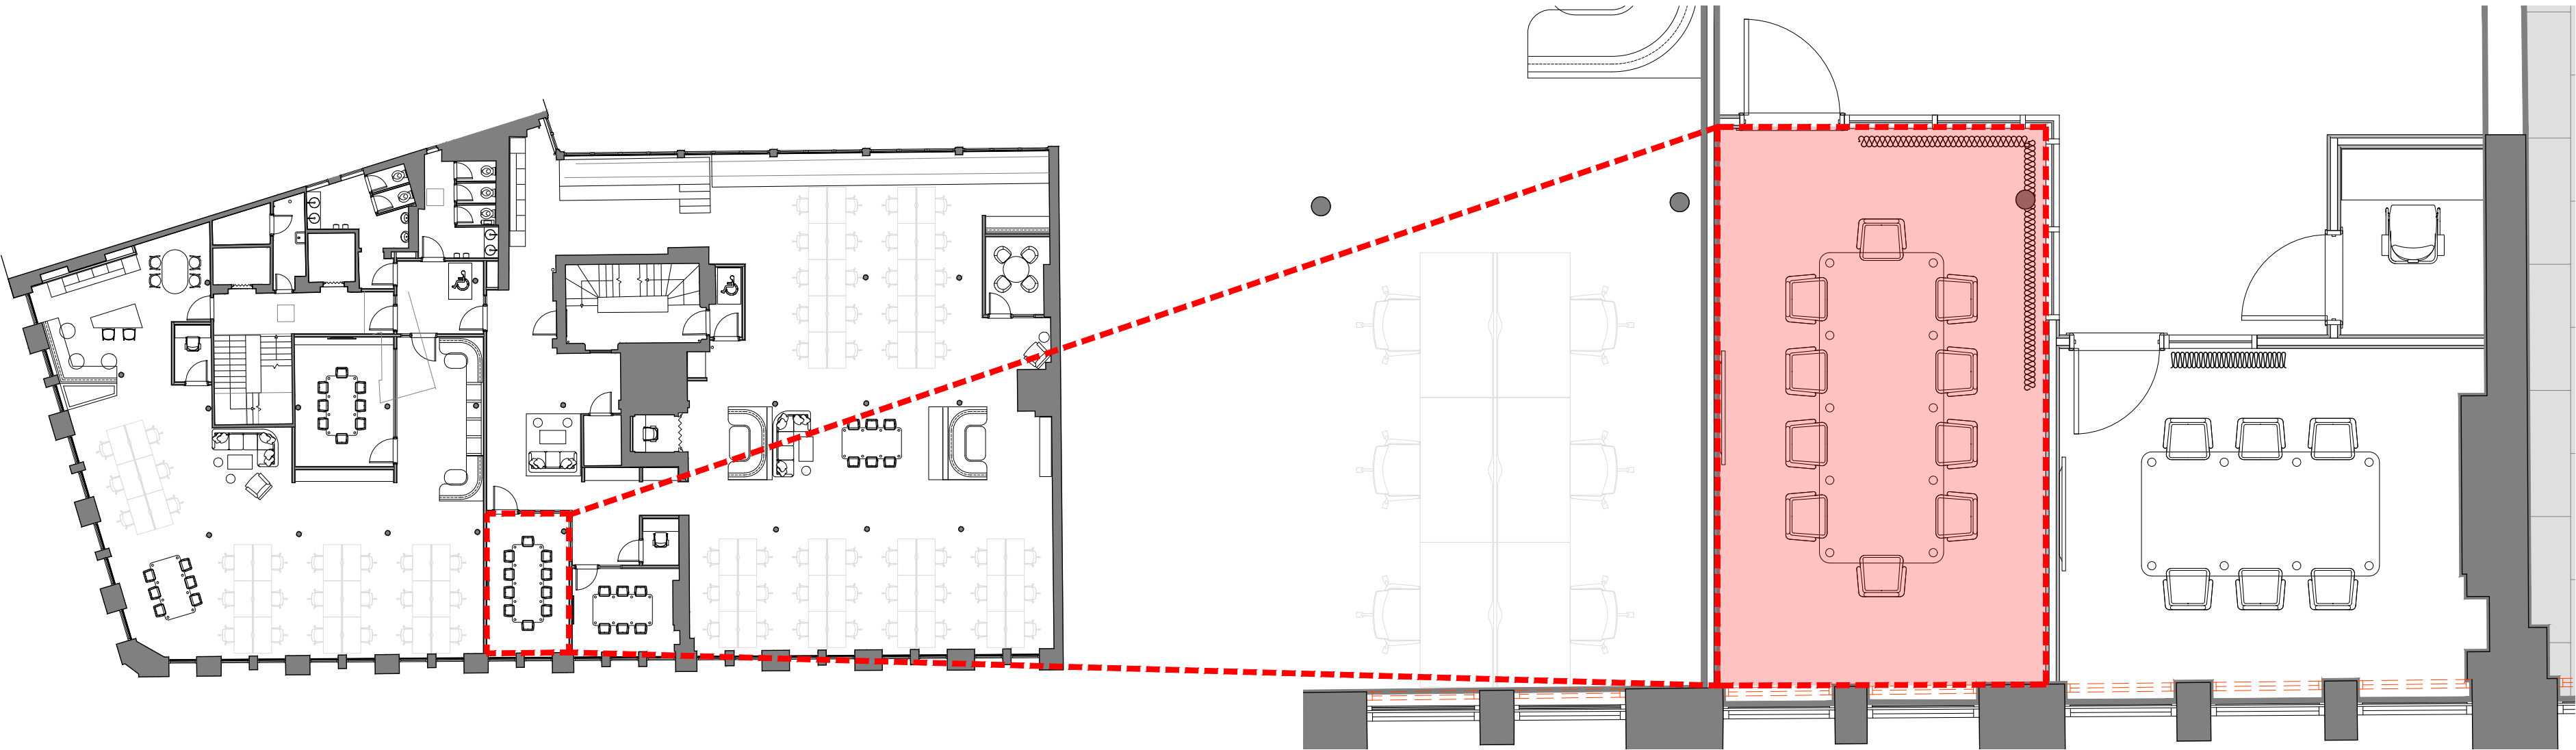


DO NOT SCALE FROM THIS DRAWING.
ALL DIMENSIONS TO BE CHECKED ON SITE.
(DRAWINGS MAYBE SCALED FOR LOCAL AUTHORITY & PLANNING PURPOSE ONLY)
COPYRIGHT PROTECTED.

FOR PLANNING
DO NOT USE FOR CONSTRUCTION


CONSULTANT REFERENCES IN DRAWING:

STRUCTURAL - REF/REVISION

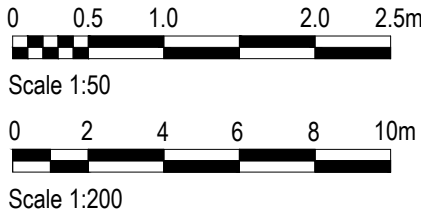


01 FIRST FLOOR NEW METAL TILE LOCATION PLAN
310 SCALE - 1:200 @ A1 AS PROPOSED

02 FIRST FLOOR NEW METAL TILE TO MEETING ROOM
310 SCALE - 1:50 @ A1 DETAILED LOCATION

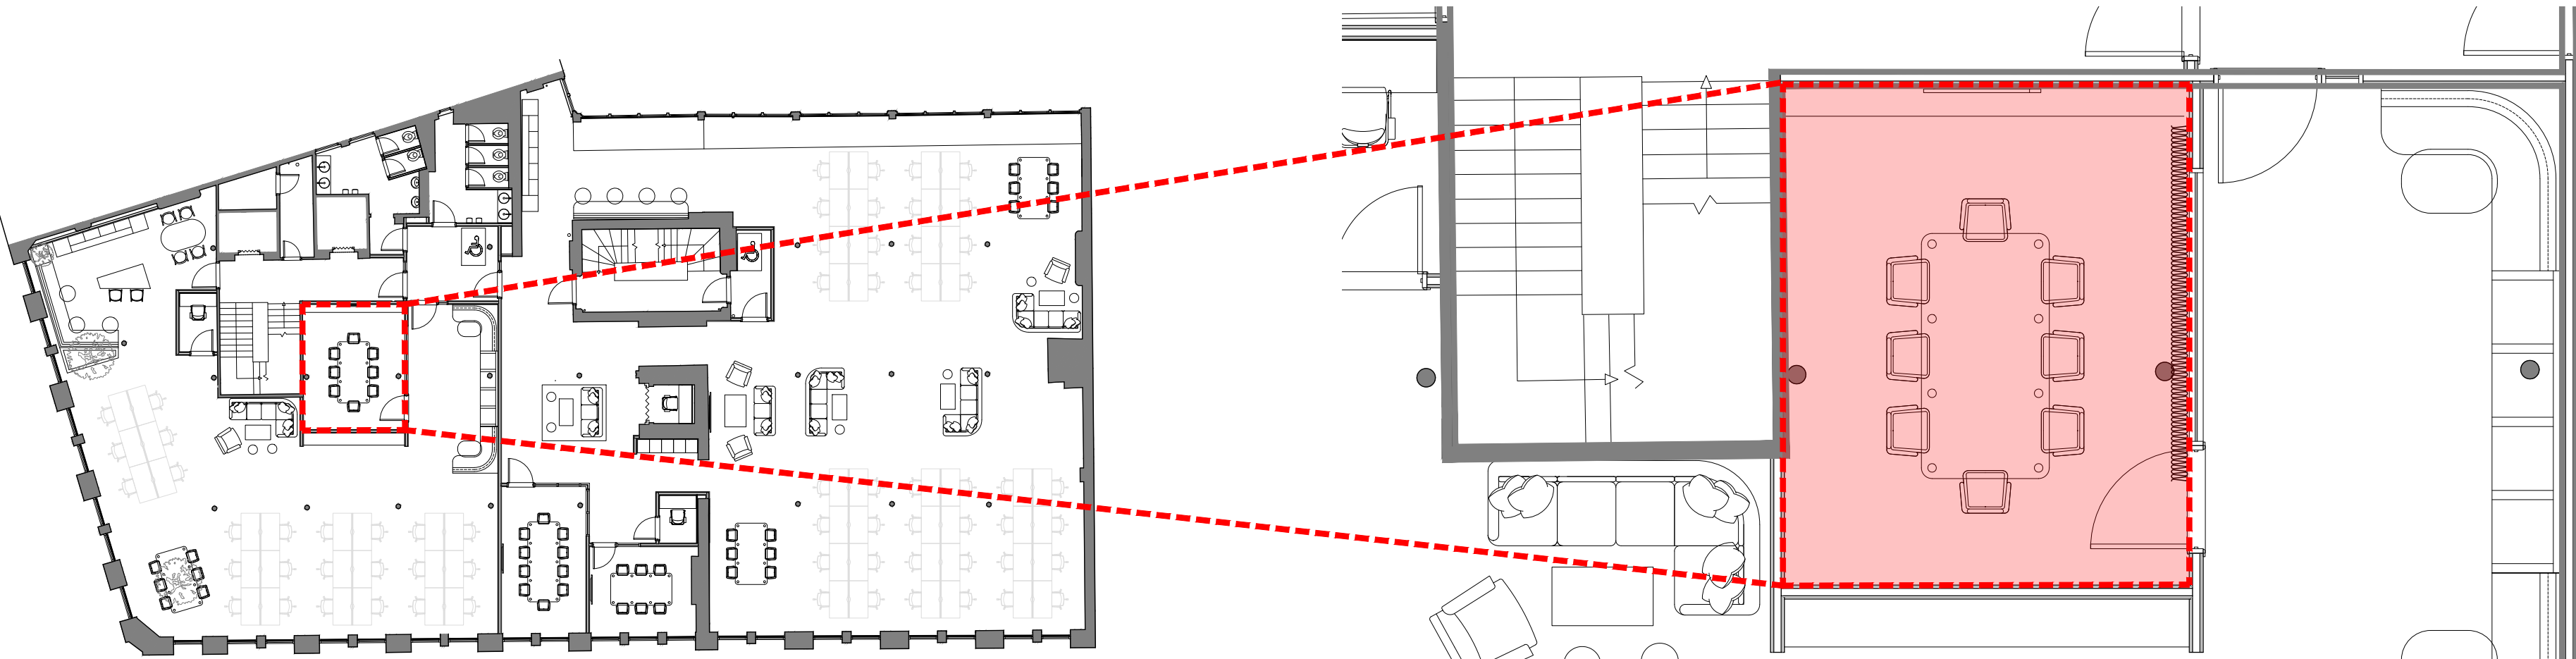

03 SECOND FLOOR NEW METAL TILE LOCATION PLAN
310 SCALE - 1:200 @ A1 AS PROPOSED

04 SECOND FLOOR NEW METAL TILE TO MEETING ROOM
310 SCALE - 1:50 @ A1 DETAILED LOCATION

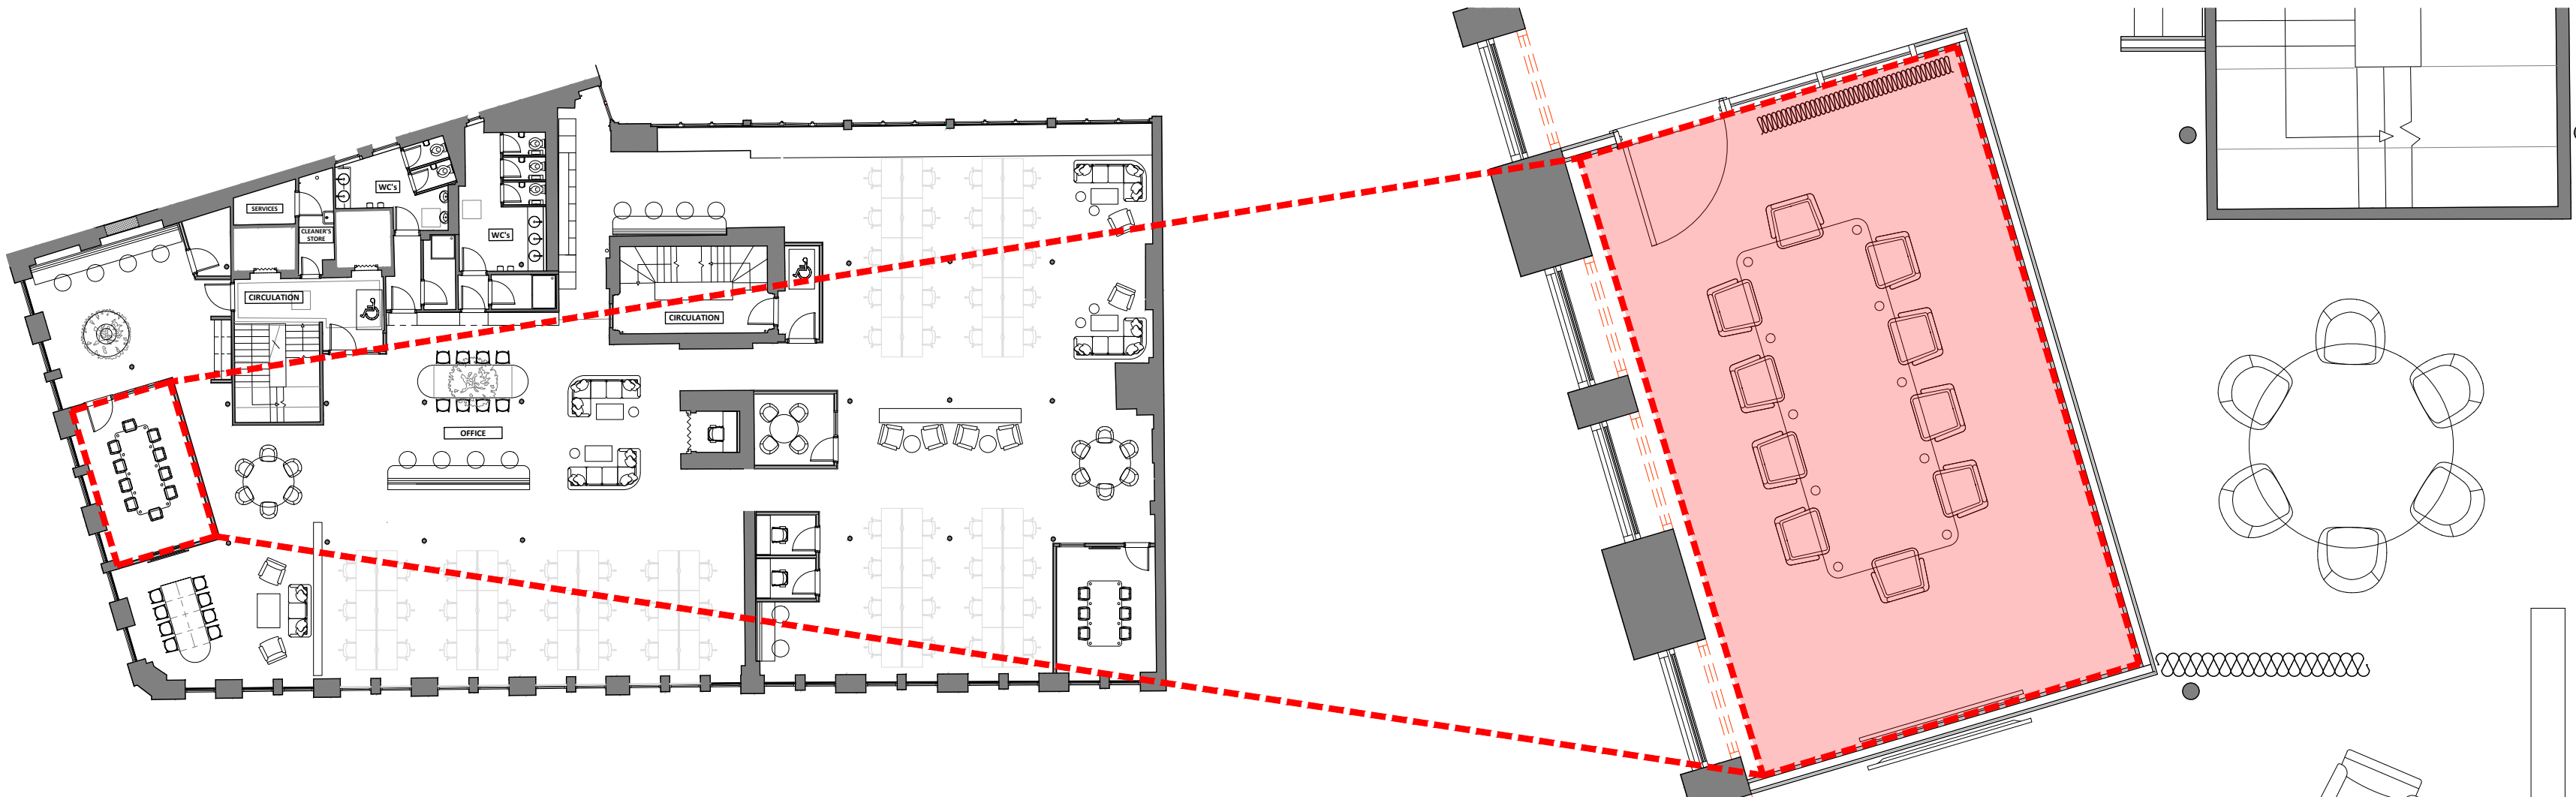

05 THIRD FLOOR NEW METAL TILE LOCATION PLAN
310 SCALE - 1:200 @ A1 AS PROPOSED

06 THIRD FLOOR NEW METAL TILE TO MEETING ROOM
310 SCALE - 1:50 @ A1 DETAILED LOCATION

3.01	09/07/24	REVISED FOR PLANNINGS Issued for planning submission.	SO	ARB
3.00	22/07/24	ISSUED FOR PLANNING Issued for planning submission.	SO	ARB
REV	DATE	DESCRIPTION	DRAWN	CHECKED

A X I

bruntwood
SciTech

ADDRESS : 4th FLOOR CALICO 55-55 MOSLEY STREET,
MANCHESTER, M2 3HQ

TELEPHONE : +44 (0)161 879 7357

EMAIL : www.axi.studio

COMPANY No : 11847325

CLIENT

PROJECT
117 - 119
PORTLAND STREET
MANCHESTER

DRAWING REFERENCE
PROPOSED EXISTING CEILING TILE
LOCATION PLANS
AS PROPOSED

JOB REFERENCE	DRAWING SCALE	DATE	DRAWN	CHECKED
23 - 192	VAR@A1	26.03.23	ARB	FW

DRAWING REFERENCE	STAGE	REV
AXI - 310	3	01