This drawing is copyright and the sole property of Foxfurd Joinery Limited. It must not be copied (in whole or in part), or otherwise disclosed, submitted, tendered or used for construction without written consent. Any copies of this drawing made by any method must also include a copy of this legend.

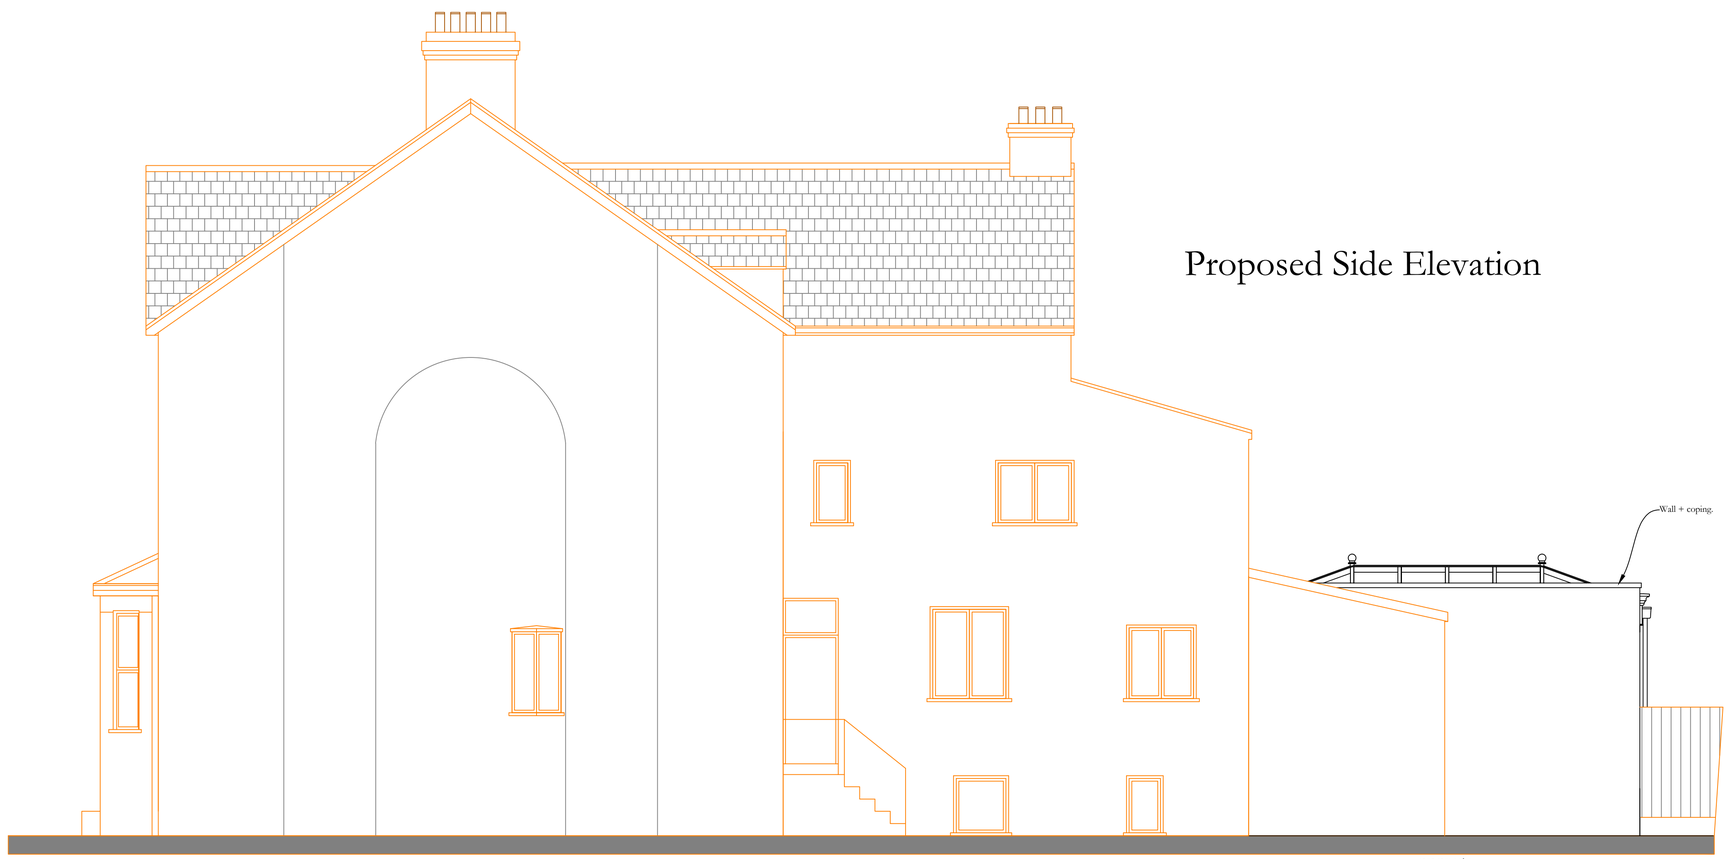

Proposed Side Elevation

Existing Side Elevation

Foxfurd Joinery Ltd, registered in England and Wales No:10234410.

Revision	Date	Description

SCALE BAR (METRES) 1:50@A1

0 1 2 3 4 5

SCALE BAR (METRES) 1:100@A1

0 1 2 3 4 5 6 7 8 9 10

General Notes

- These drawings are NOT working drawings. They are for design purposes only and are subject to site survey
- Any visuals or images are for information only and may not refelect in full the final design
- All plan dimensions are taken from external base
  All roof dimensions are taken from external glazing

- ○ Working Drawing
- ○ Design
- ○ Visual
- ○ Information
- ● Planning
- ○ Building Control
- ○ Final Issue

Site Address: 20 Circular Road,
Manchester.
M20 3LP

Client	Dr Head-Rampson + Ms Brown
Title	Proposed Orangery
Designer	Robert Warrington
Project No.	D/1455_1a
Scale	1:50 A1
Date	15/05/24
Drawn by	Jim
Dwg No.	4 of 5

Foxfurd Living Space

Foxfurd Joinery Limited
Prama House
267 Banbury Road
Oxford
OX2 7HT

08455 769 234
Foxfurd.com
sales@foxfurd.com